
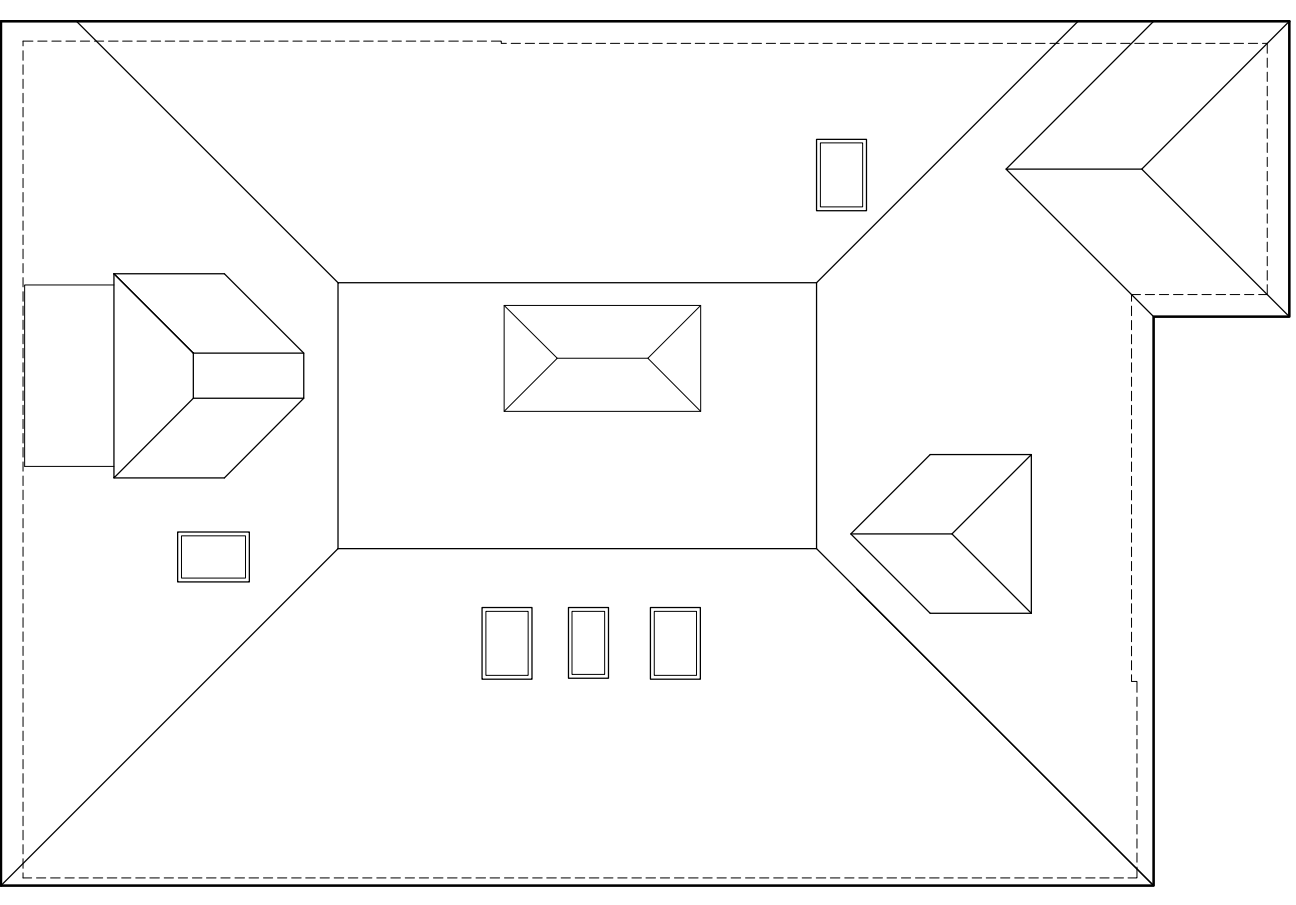
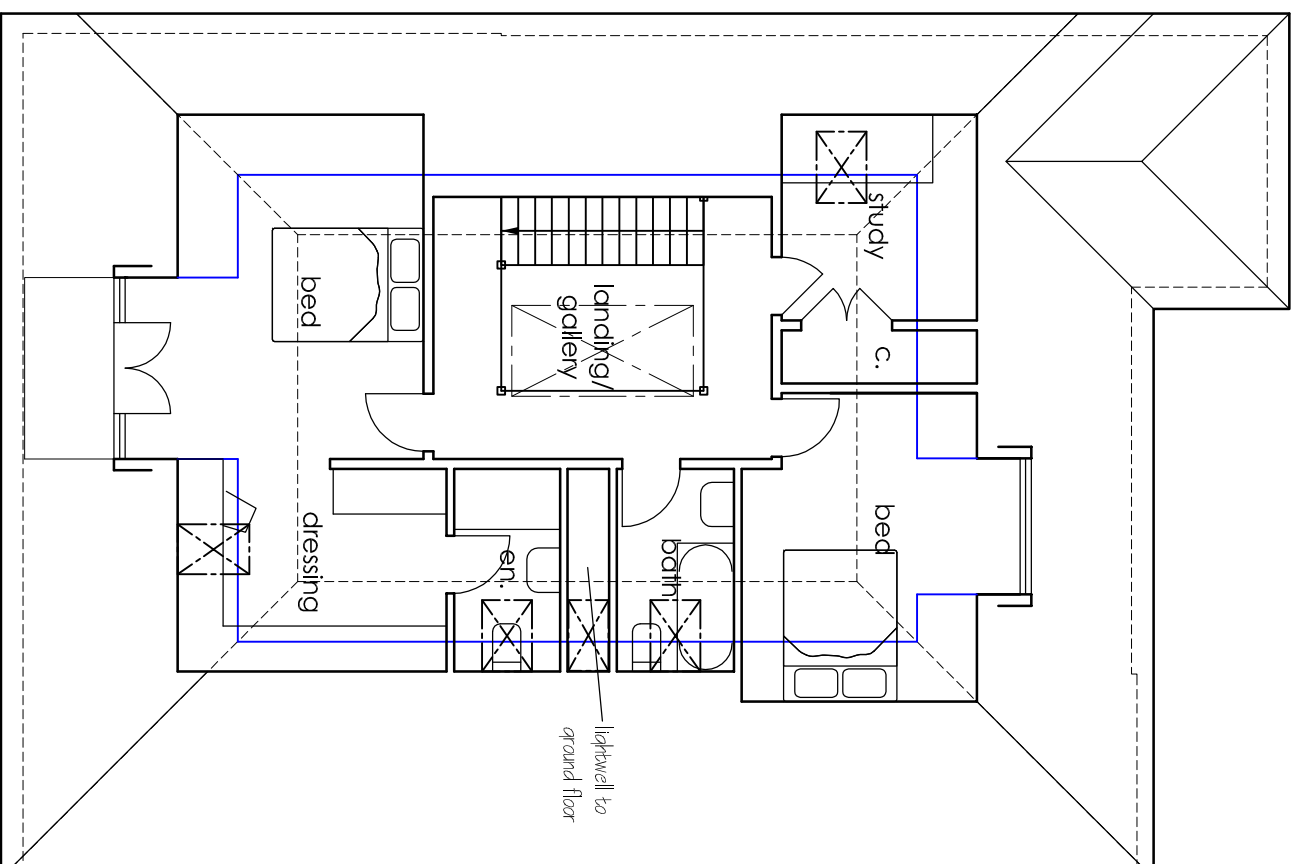


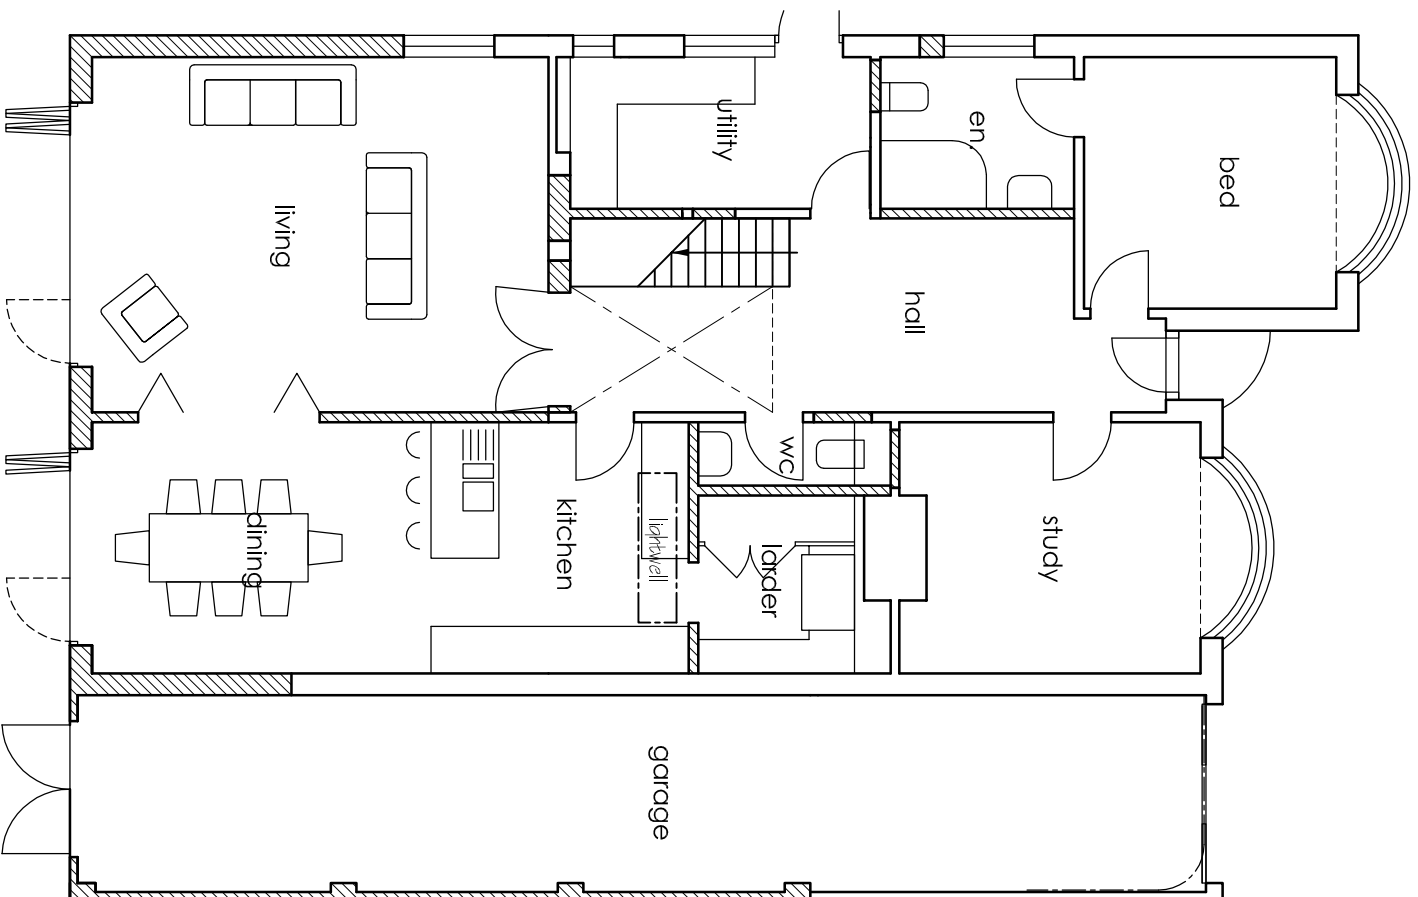

GROUND: PROPOSED
1:100

FIRST: PROPOSED
1:100

ROOF: PROPOSED
1:100