



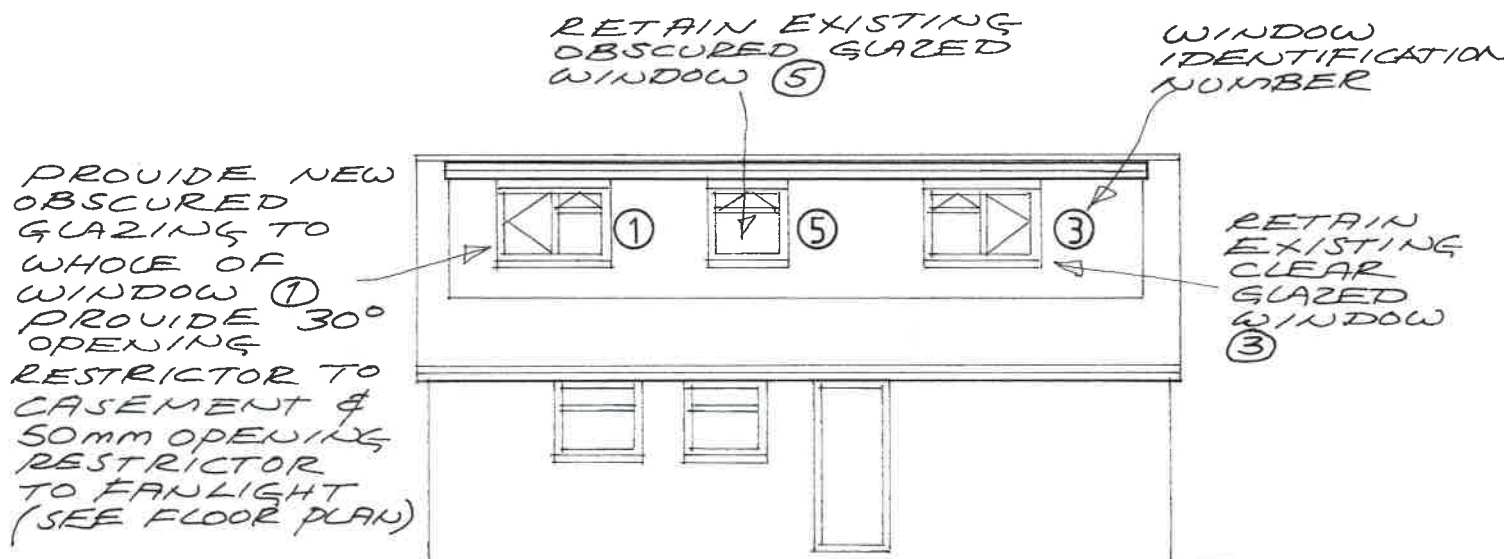

SIDE ELEVATION [WEST]

Scale 1:100

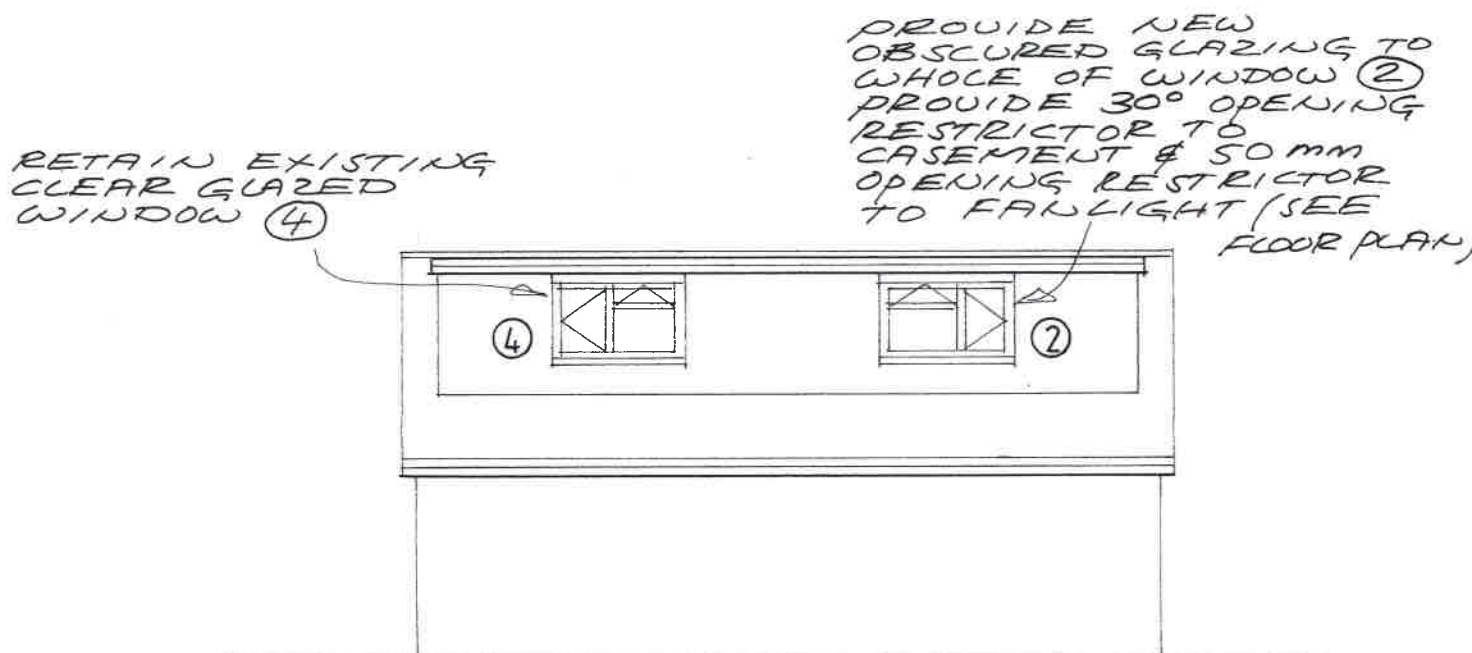

SIDE ELEVATION [EAST]

28 , SHILLINGLEE , PURBROOK