



Proposed Garage Elevation

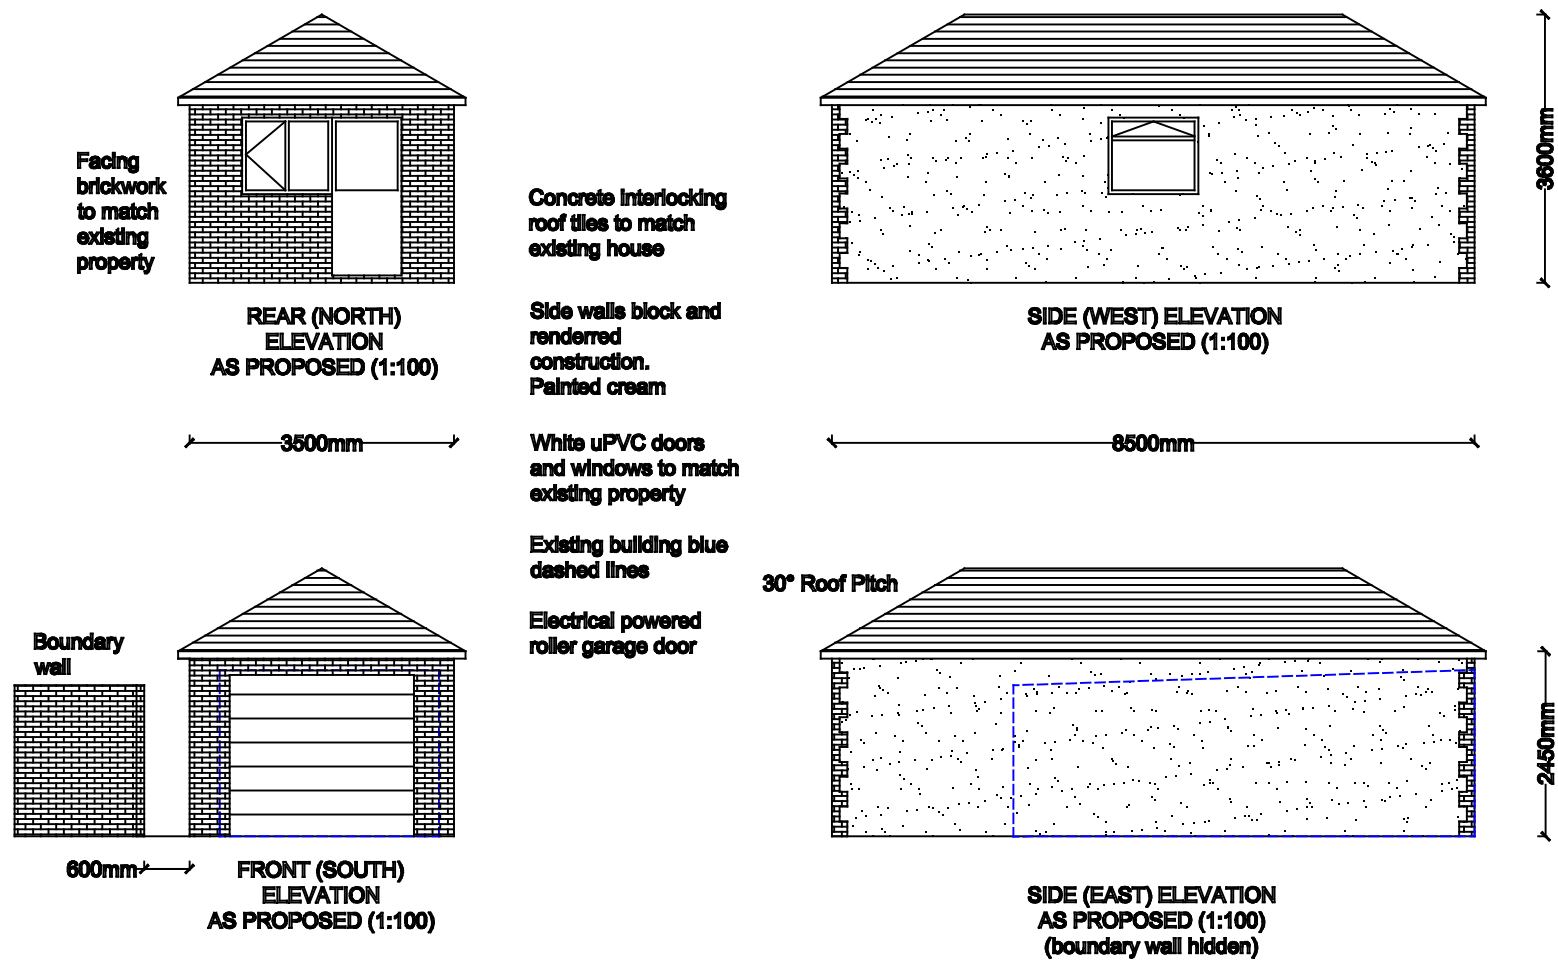


PROPOSED ISOMETRIC VIEW (for reference only)

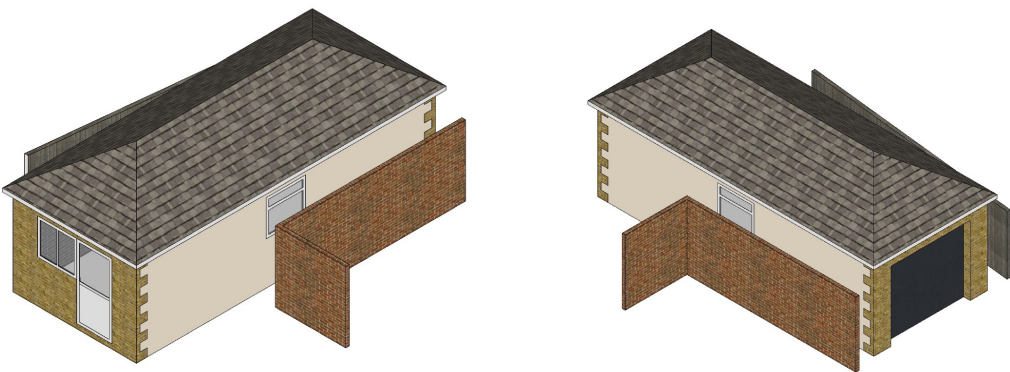

EXISTING FRONT (SOUTH) VIEW (for reference only)

Existing Garage Elevation

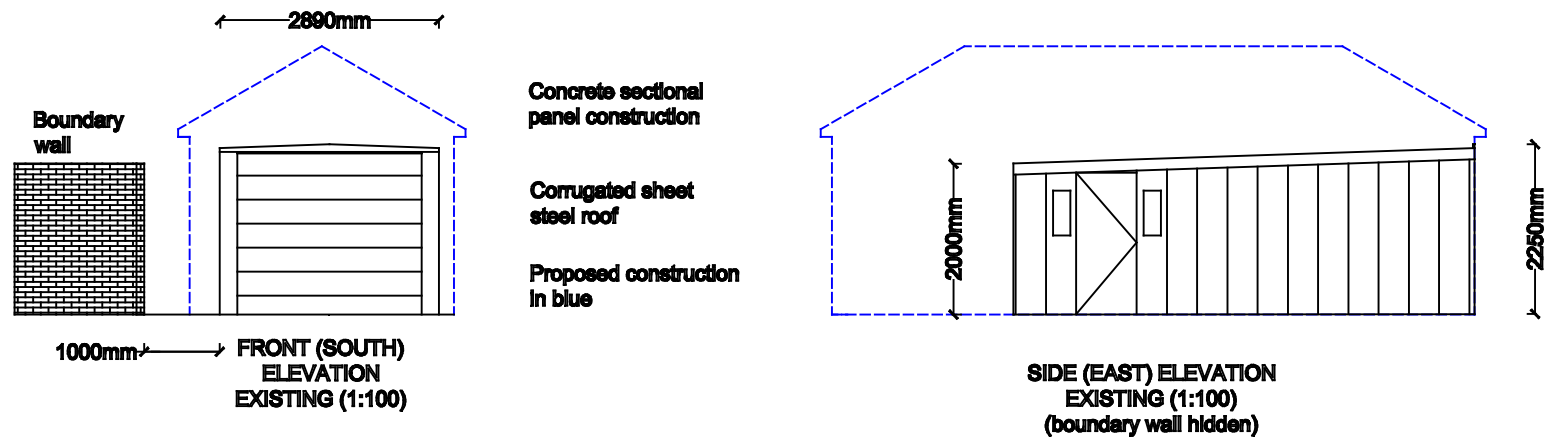

B	May 2017	Existing elevations added
A	Mar 2017	Initial design
CLIENT	Mr A. Booth	
SITE	10 Horsebridge Road, Havant	
PROJECT	Detached Garage	
DRAWING	ACB-001 Existing and Proposed Elevations	
REV	B	
DATE	02 May 2017	
SCALE	1:100 @ A3	
<div>0m1m2m3m4m5m</div>		