
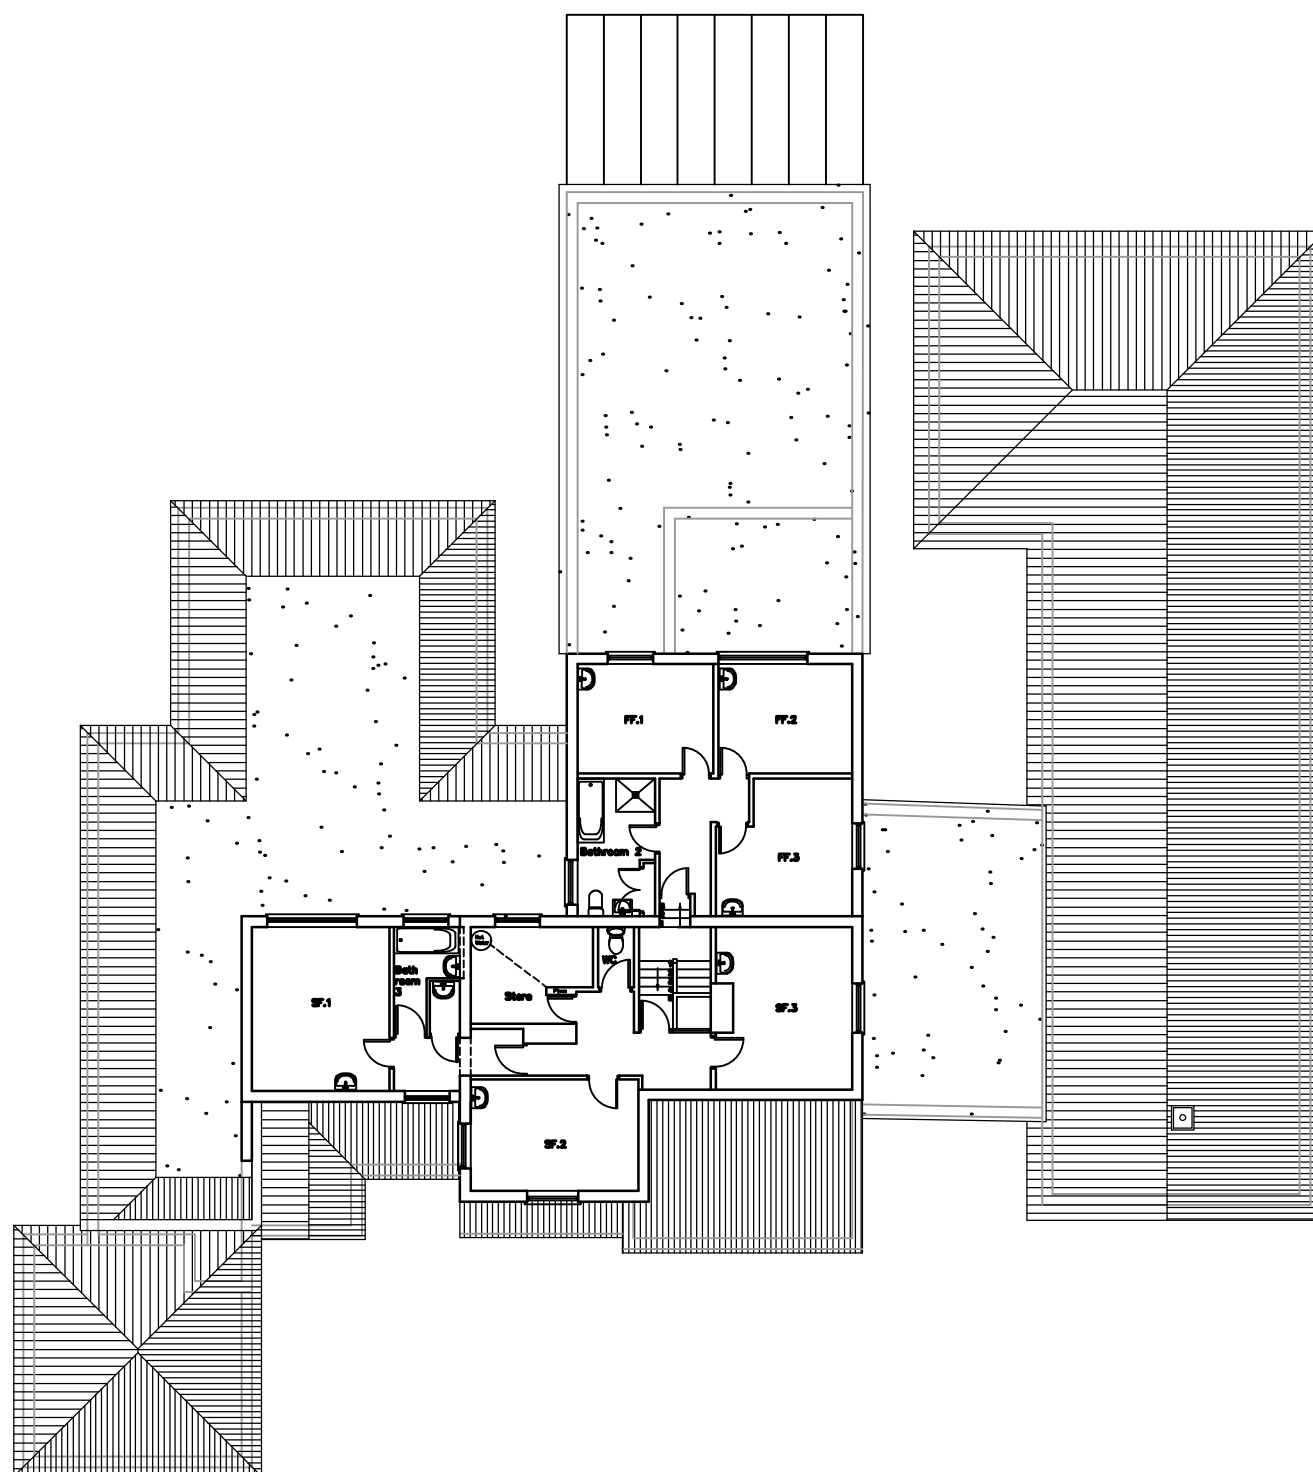


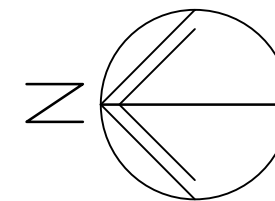

Blossom House
Beech Grove
Hayling Island
P011 9DP

Existing First Floor Plan

Revisions

- A. Clients Revisions 04/02/17
- B.
- C.



Scale A3 = 1:200, A1 = 1:100
Drawn SAR/BLB
Date 23/05/16

1618-203 ^A

