
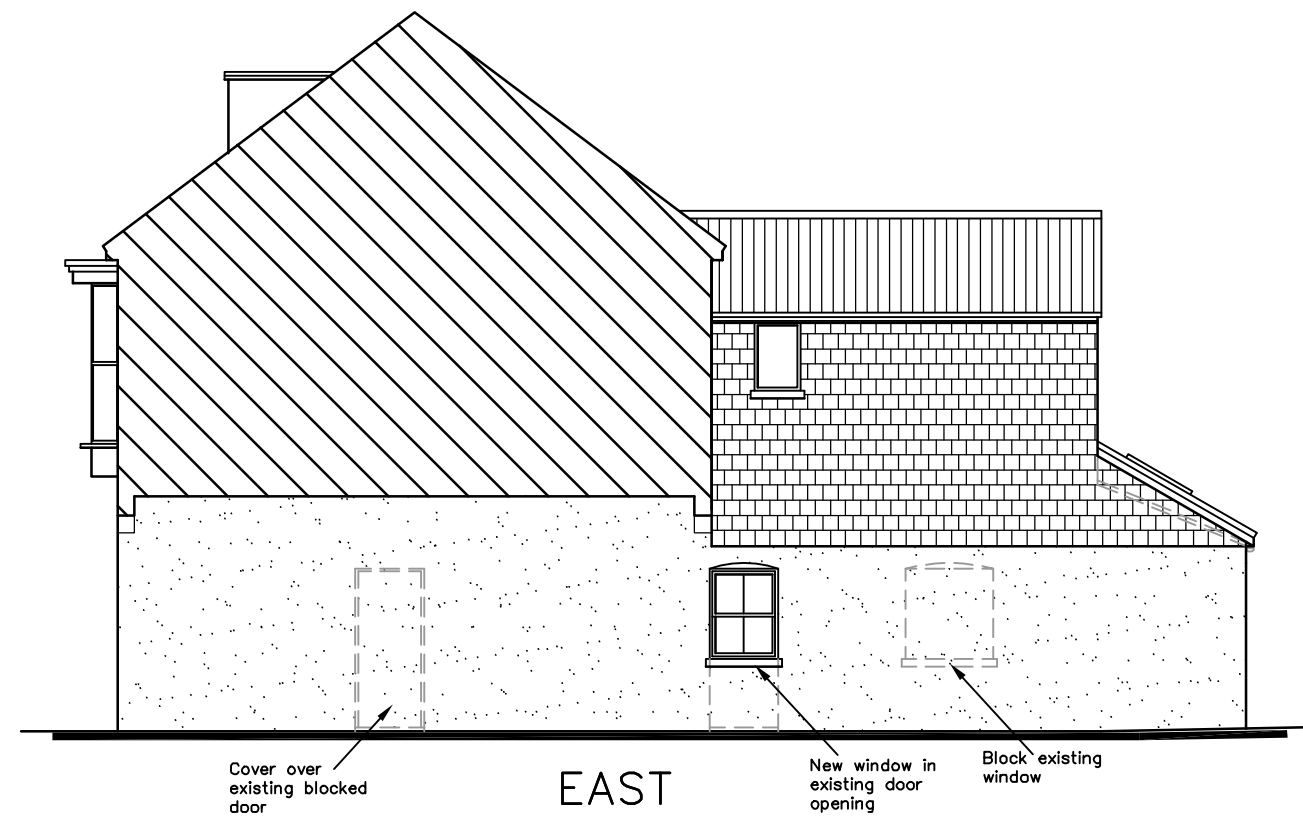


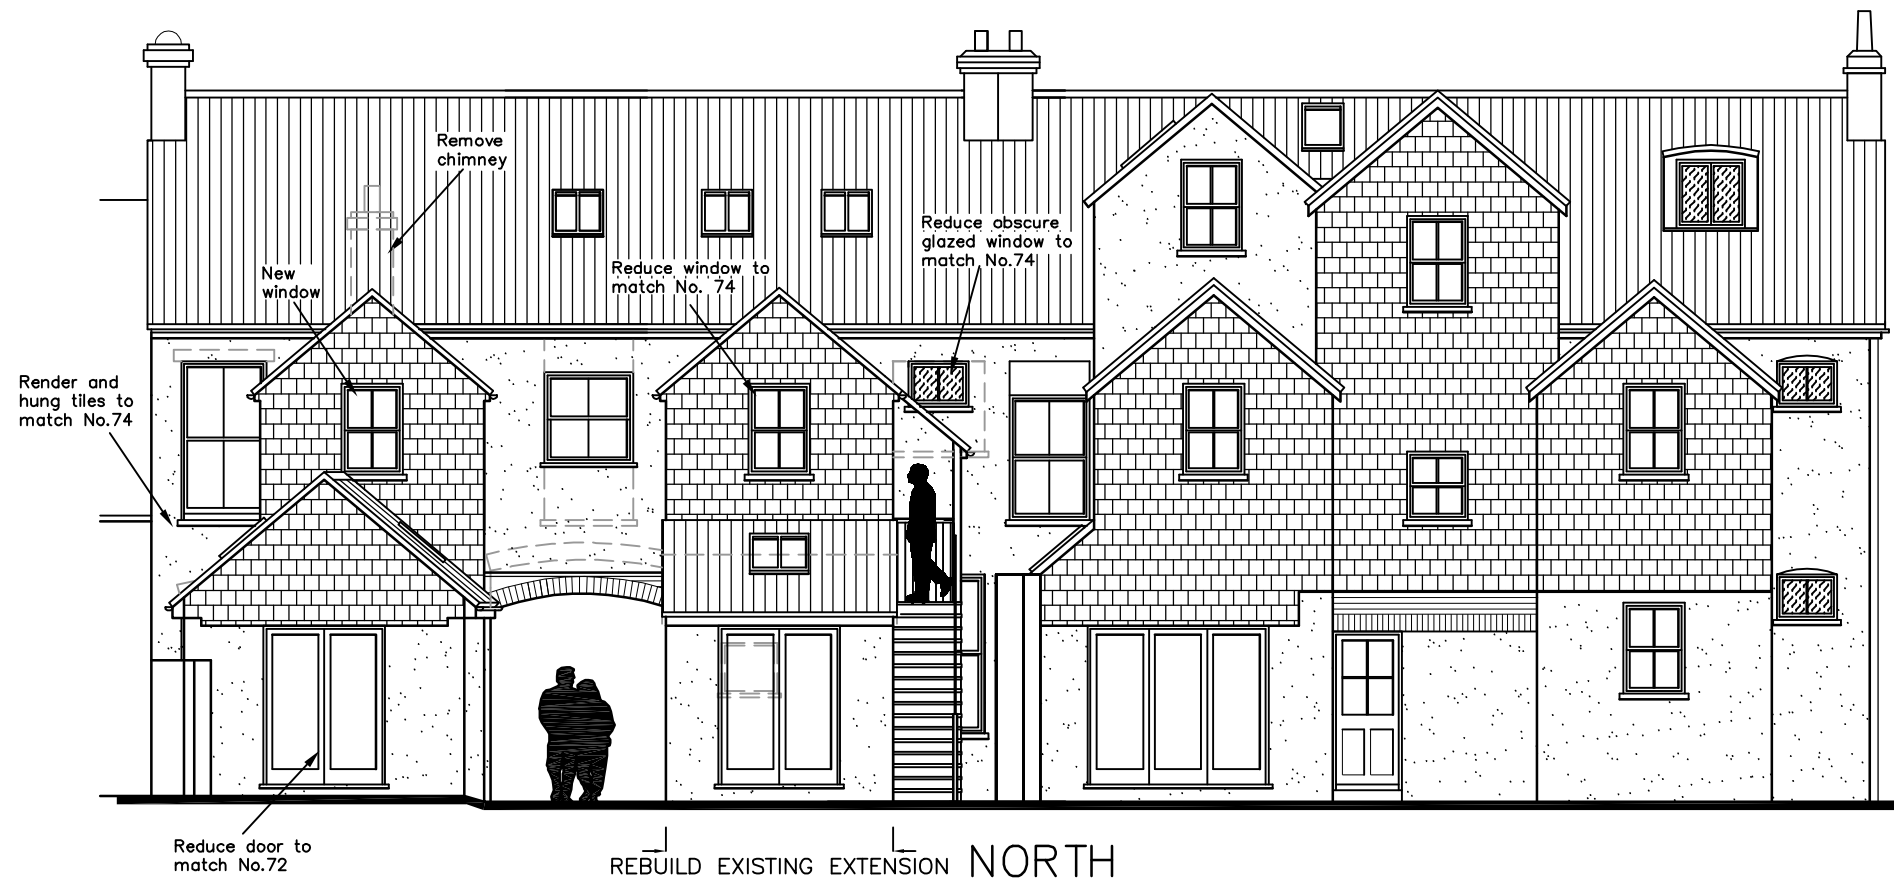

70-72 West Street,
Havant,
PO9 1LN

PROPOSAL ELEVATIONS

Revisions

A.
B.
C.
D.



Scale A1 = 1:50, A3 = 1:100
Date 08/03/17
Drawn SAR/JHL/BLB

metres

10

20

30

16103-522⁰