


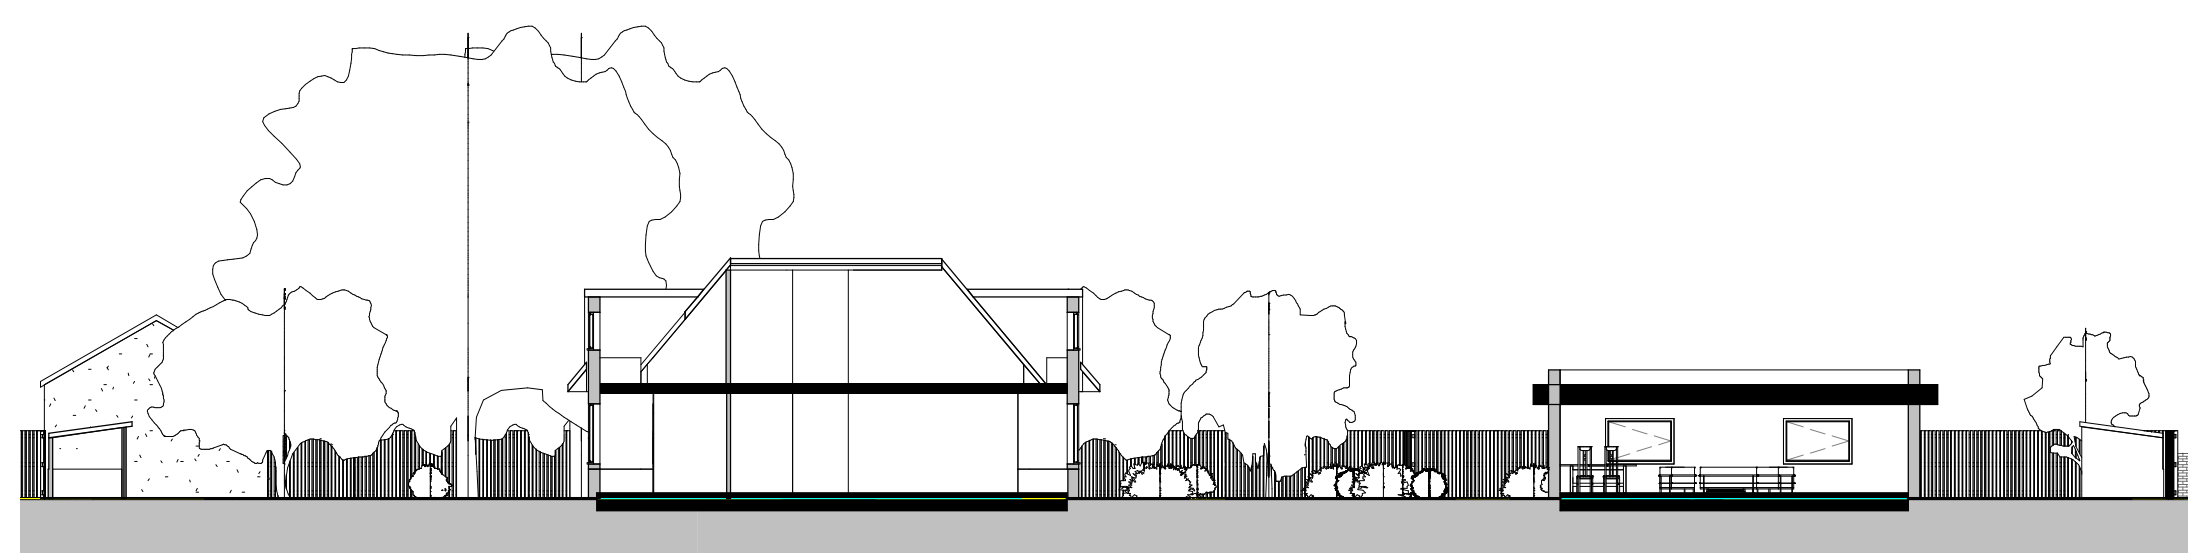

IJ Murray
Associates

www.ijma.co.uk

IJ Murray Associates
173 Havant Road
Hayling Island
Hampshire
PO11 0LF
Phone 02392469004
Mob 07779 246915
e-mail ian@ijma.co.uk

These drawings are for planning and building regulation purposes only and are not for construction. All dimensions should be checked on site before work commences




These Drawings are the property of IJ Murray Associates (part of Clanfield Media Ltd) and should not be reproduced or used in any way without the permission of a Director of Clanfield Media Ltd

[illegible]

Mr Stoneman
188 -190
Seafront H I

Site Sections and location plans

Project number	Project Number
Date	Issue Date
Drawn by	Author
Checked by	Checker
A107 V4	
Scale	As indicated

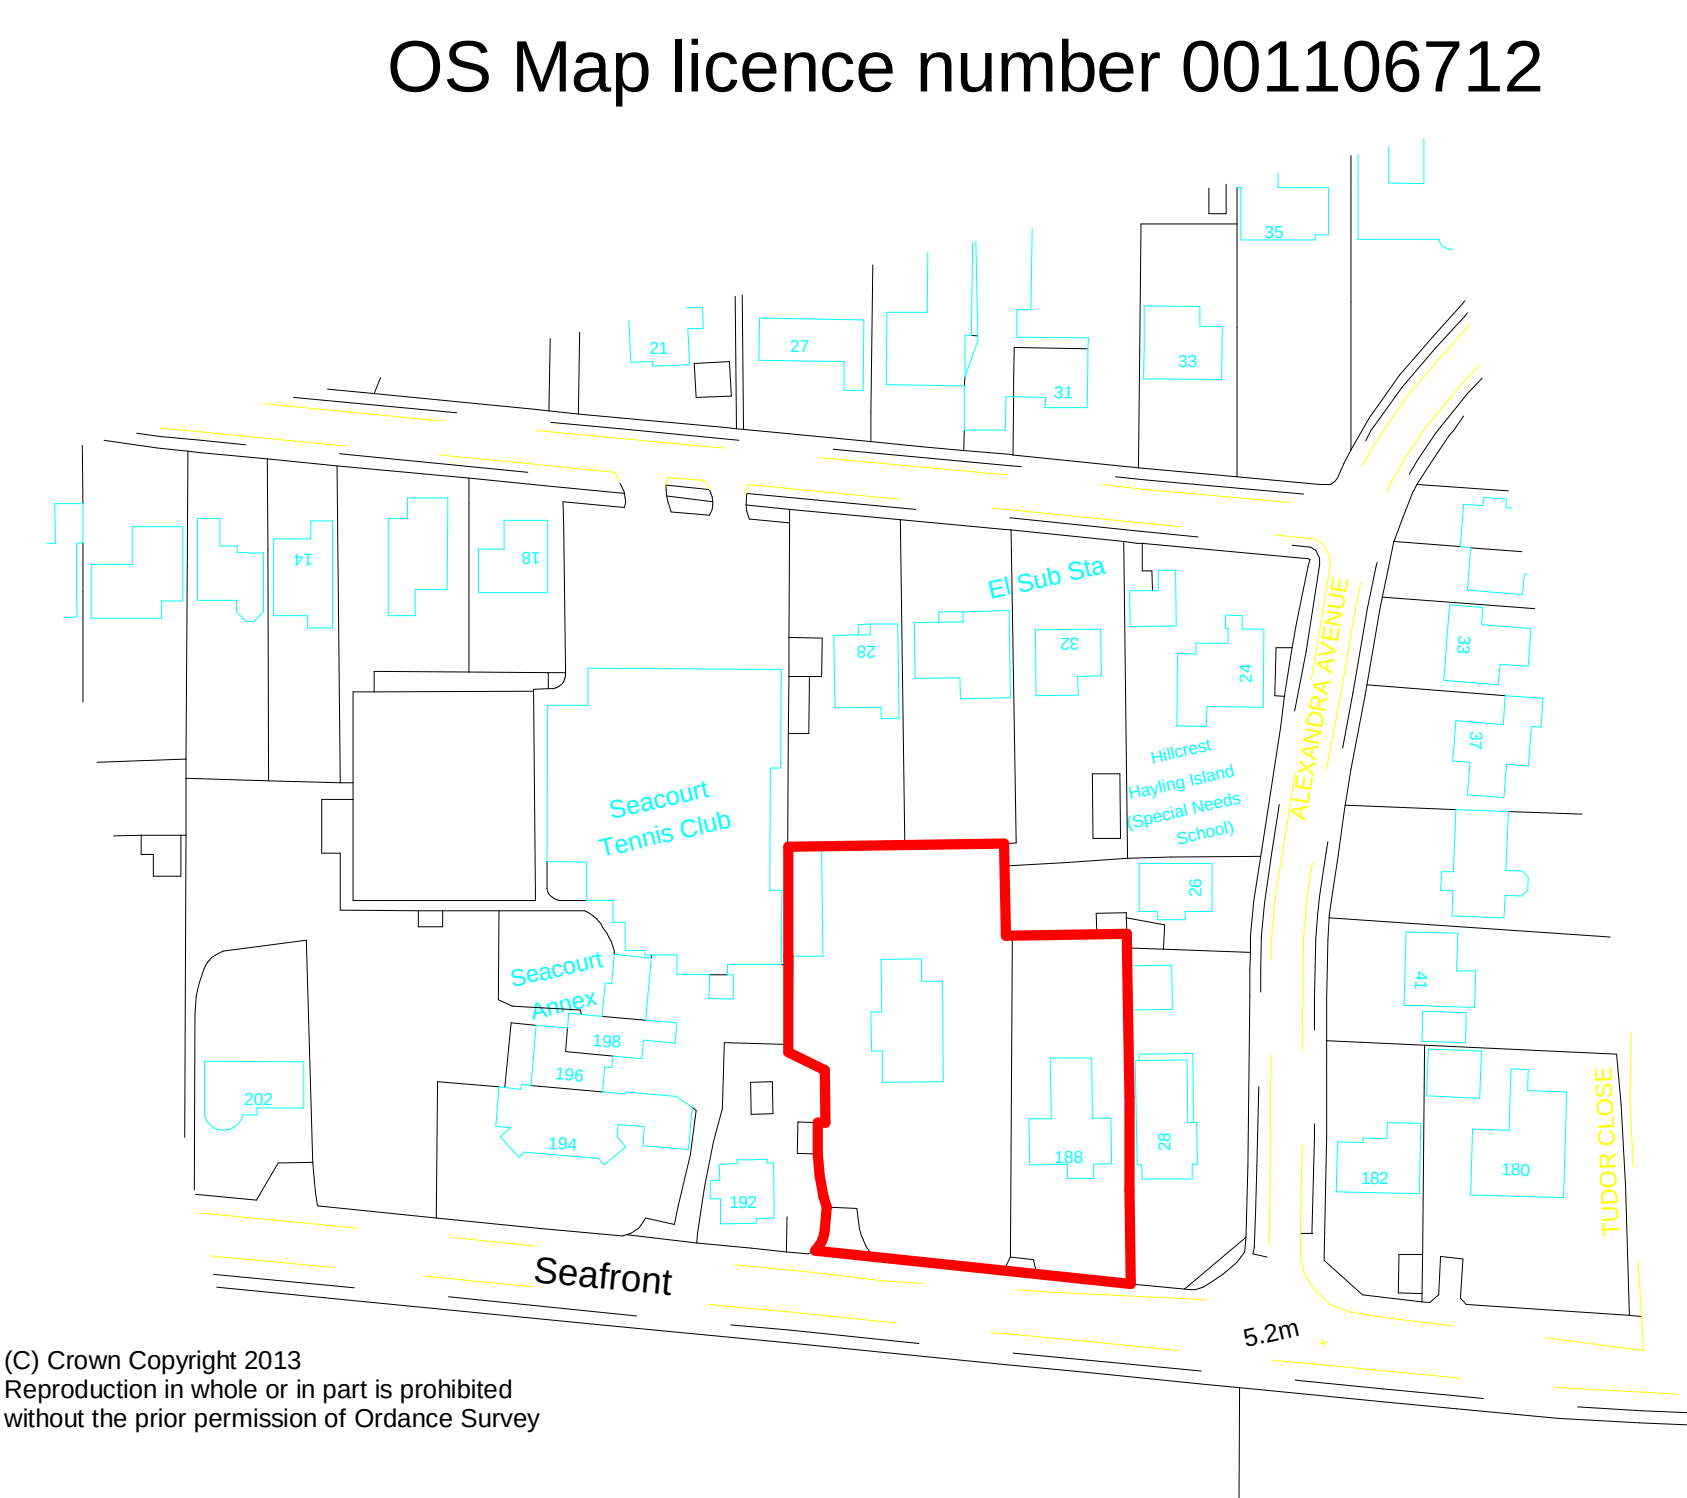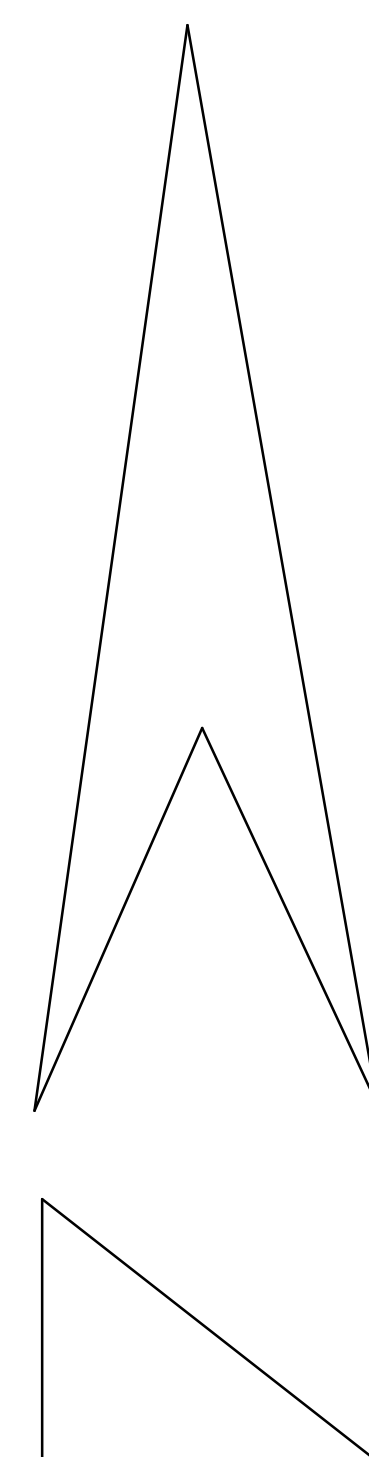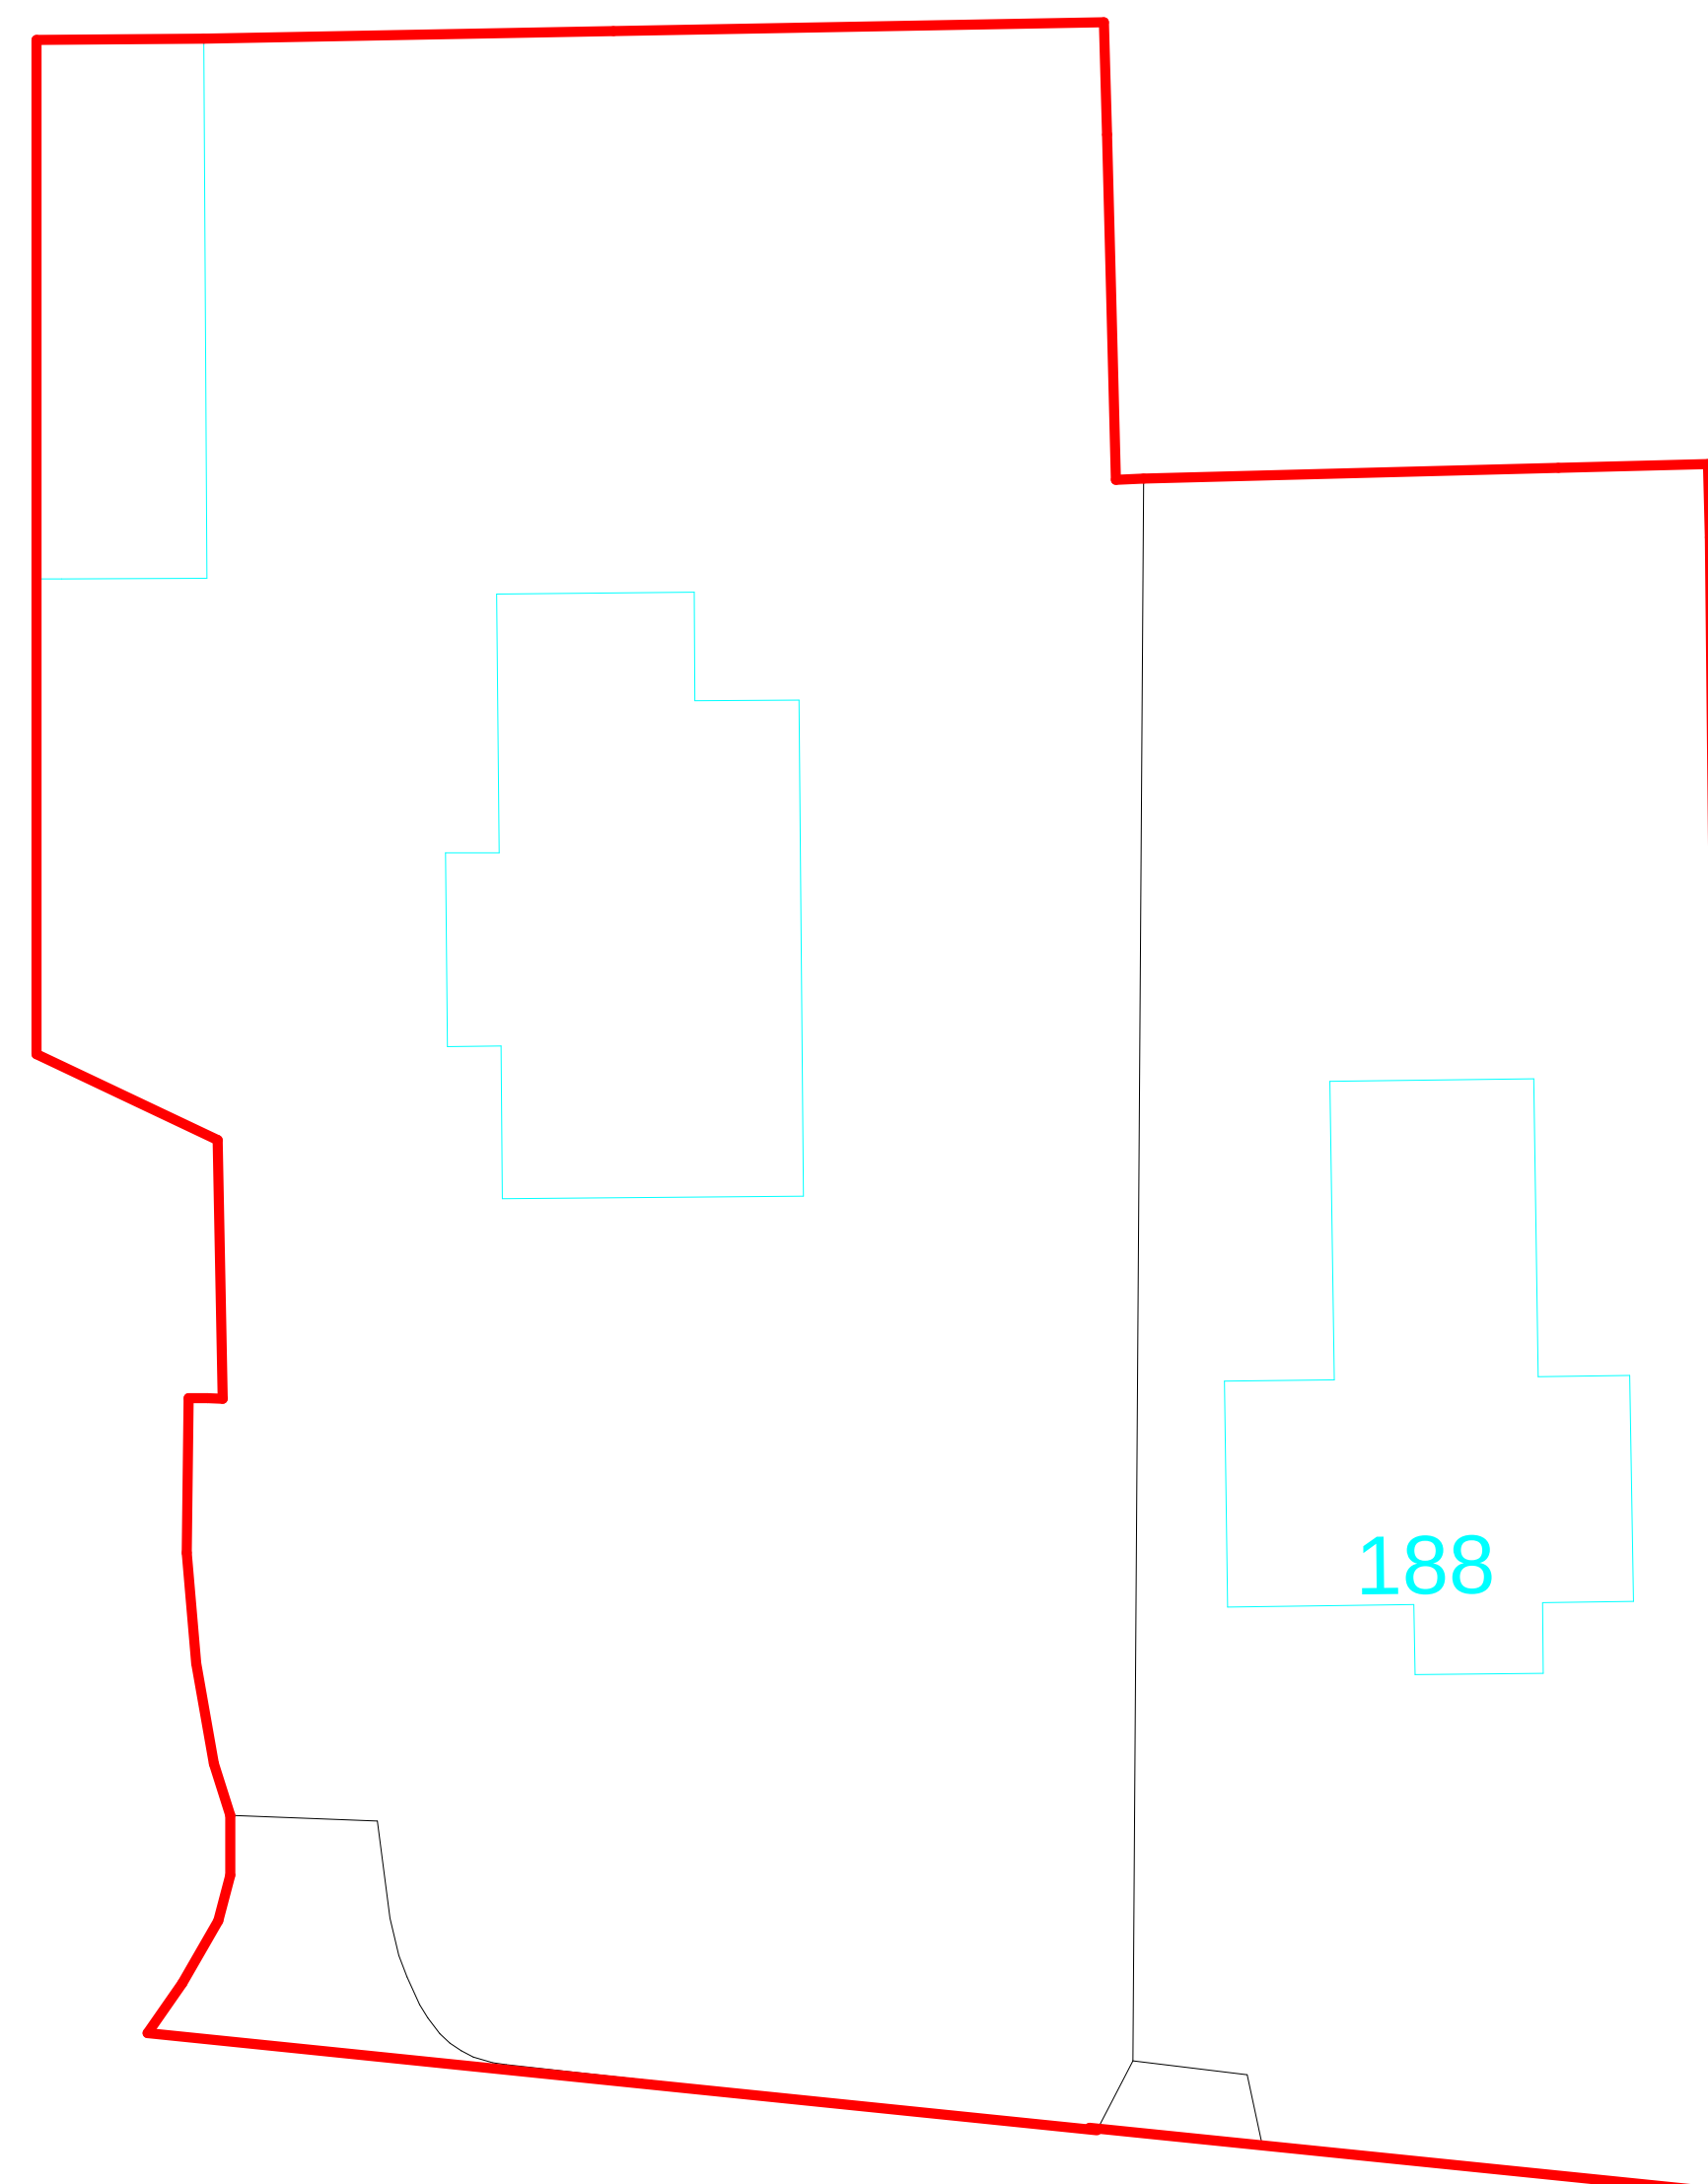

OS Location Plan Scale 1:1250 at A1