


57 GEOFFREY AVENUE, WATERLOOVILLE - SITE BLOCK PLAN - 1:500

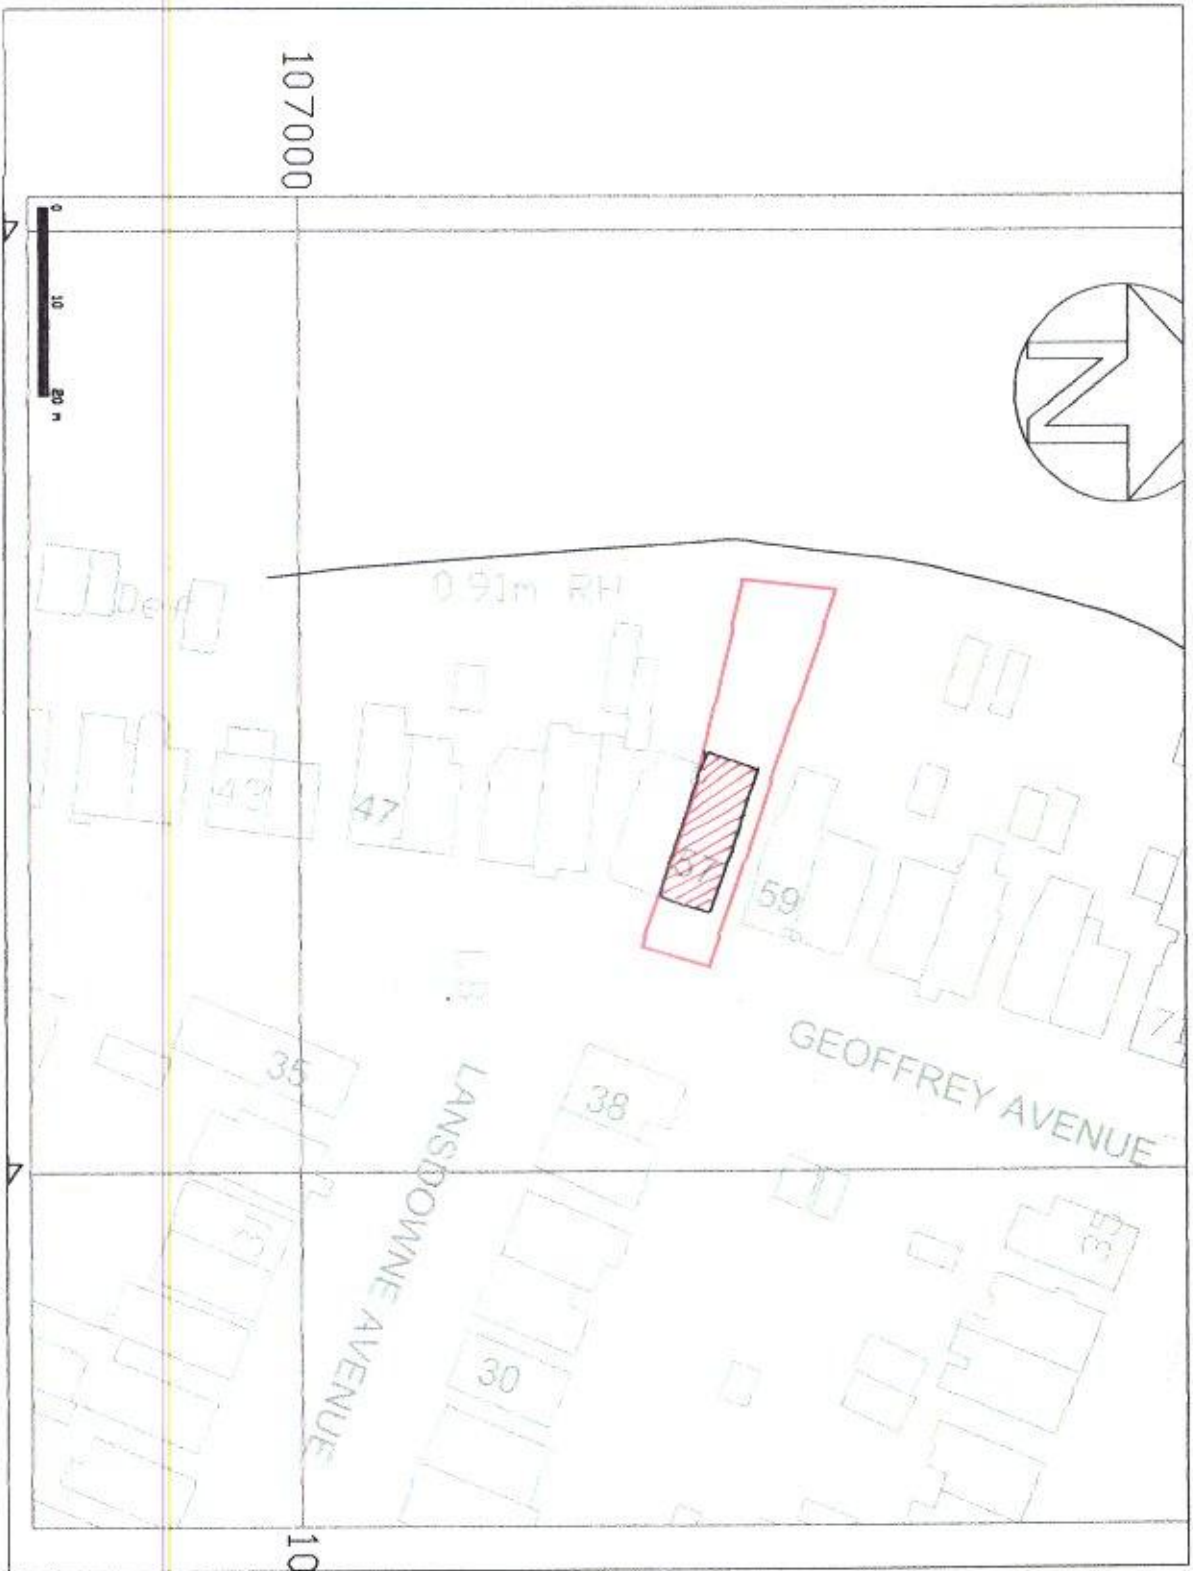

HAVANT BOROUGH
COUNCIL

- 2 MAR 2016

RECEIVED