




front · east



rear · west



side · south

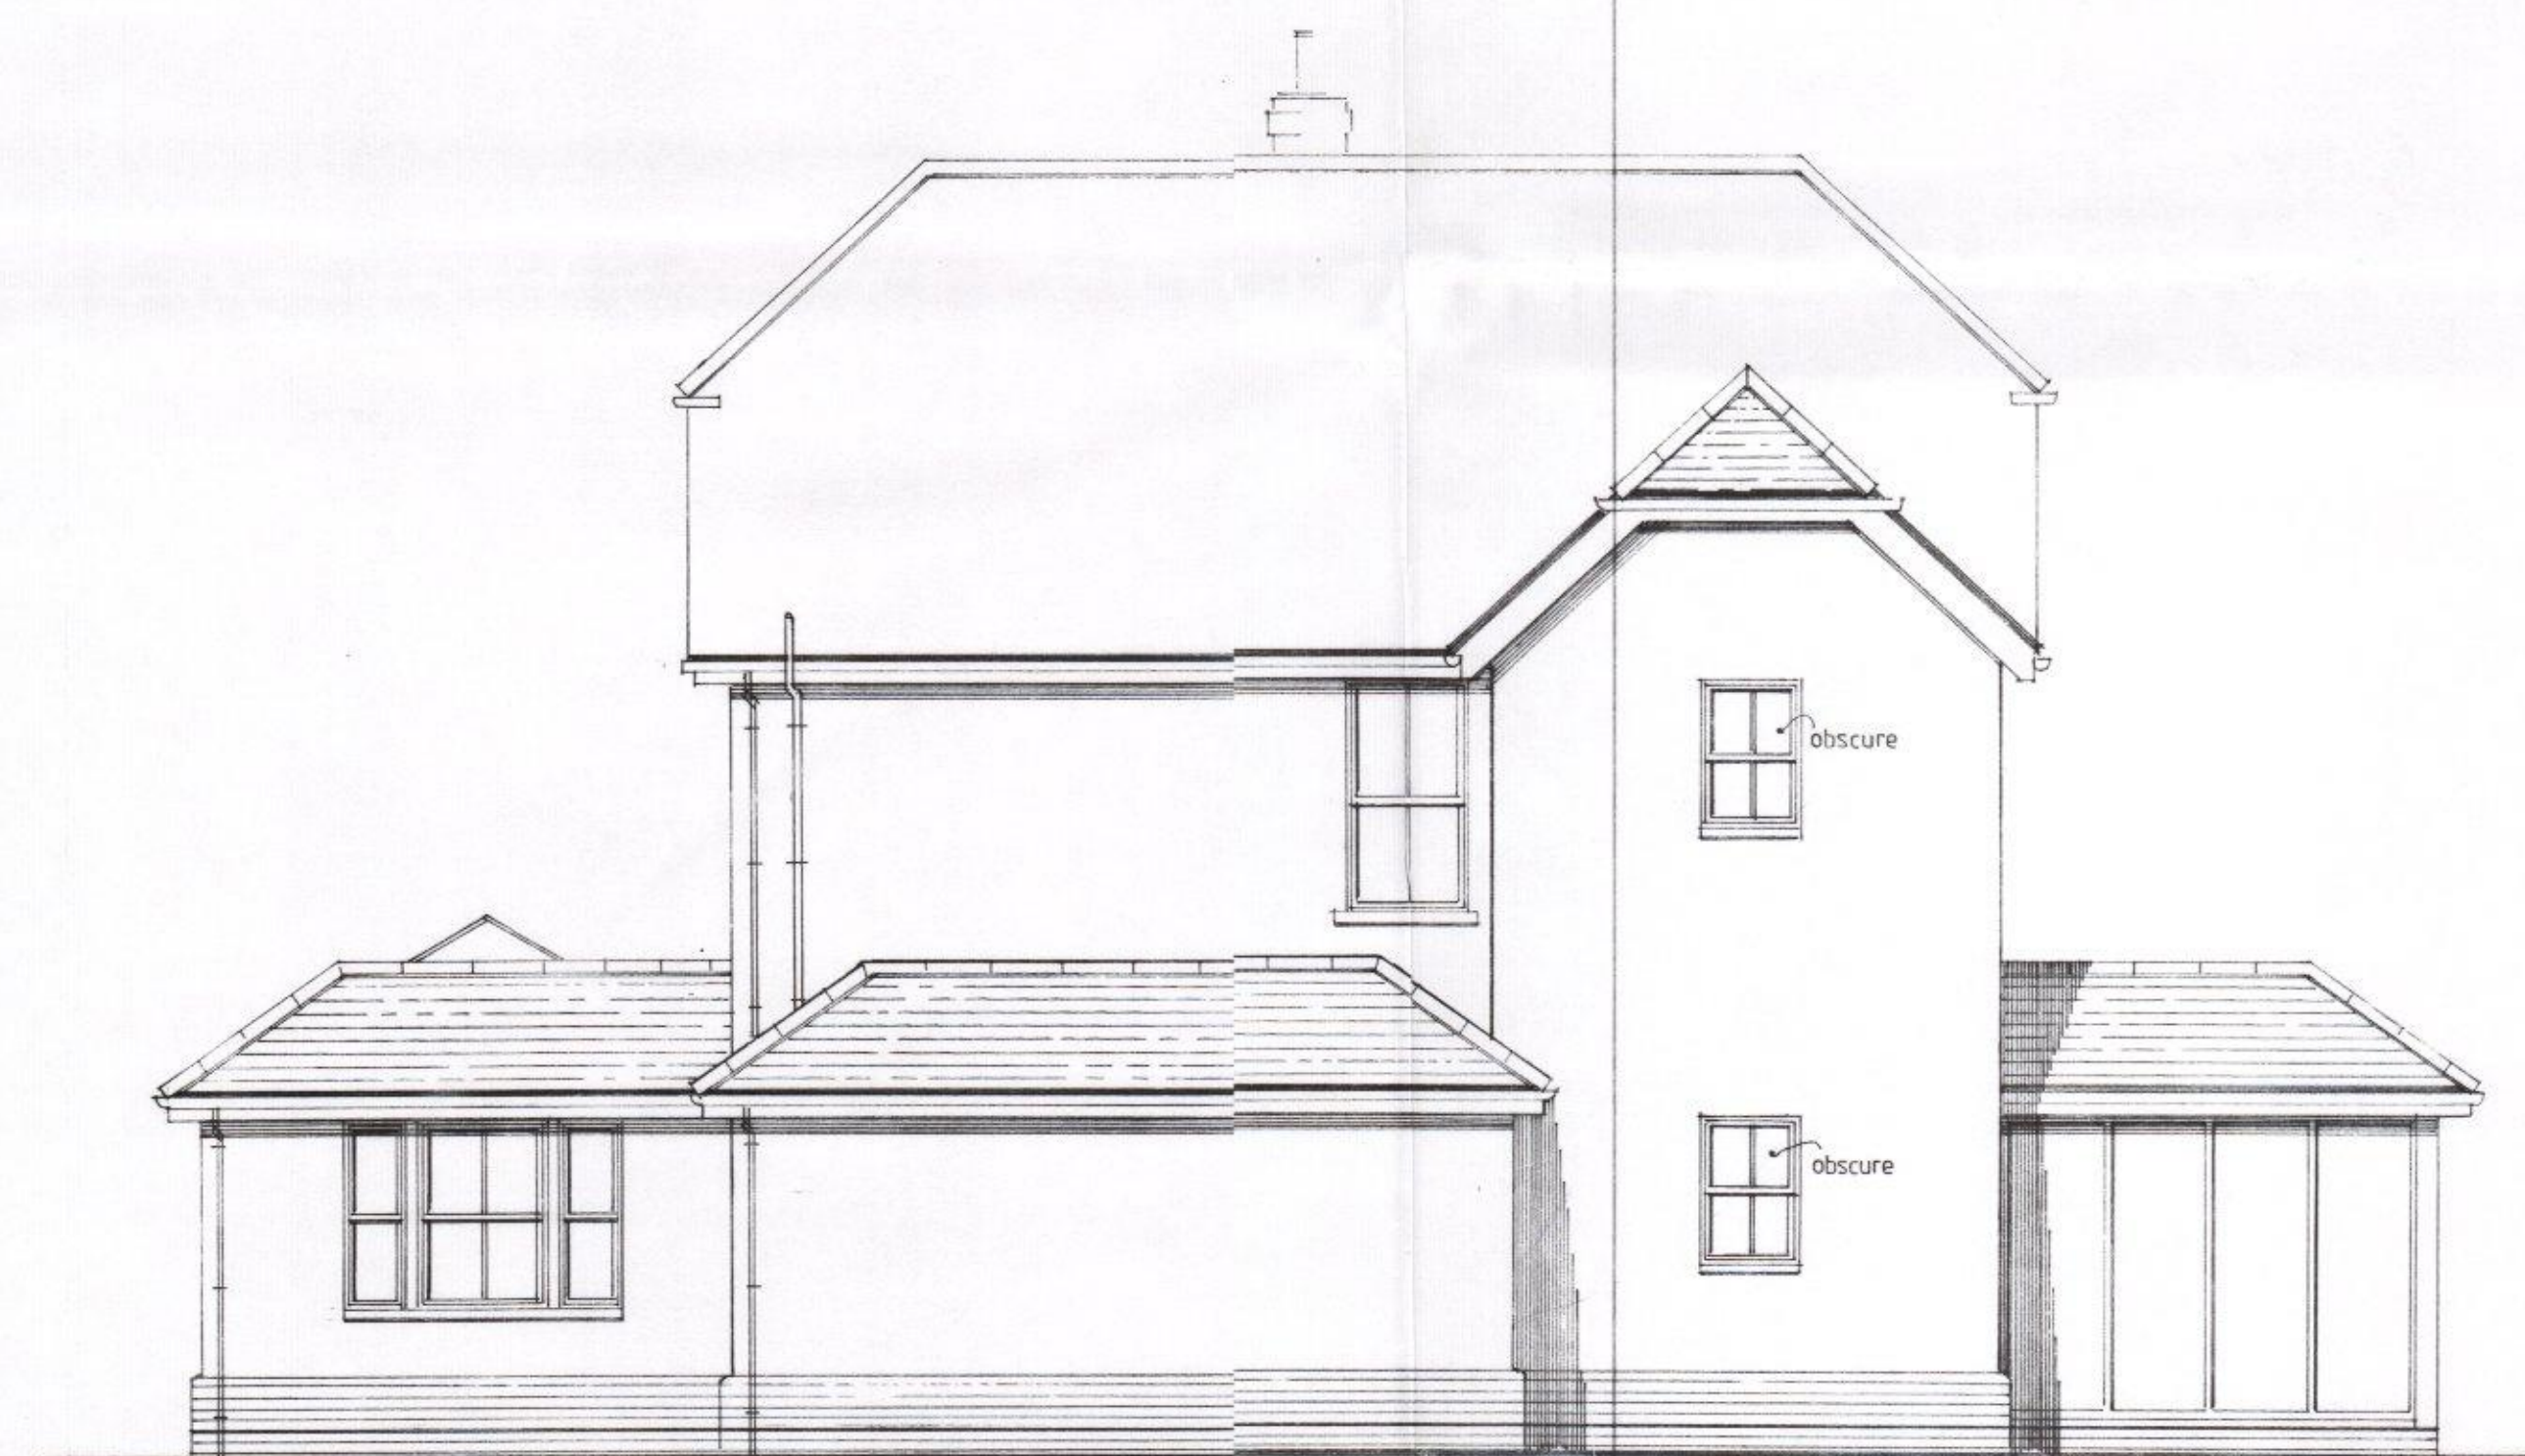

side · north

HAVANT BOROUGH
COUNCIL
14 DEC 2013
RECEIVED

33 CHURCH ROAD, HAYLING ISLAND, PO11 0NN.

PROPOSED ELEVATIONS.

August 2016

Scale: 1/50.

Drwg. no. 16/26/4.