


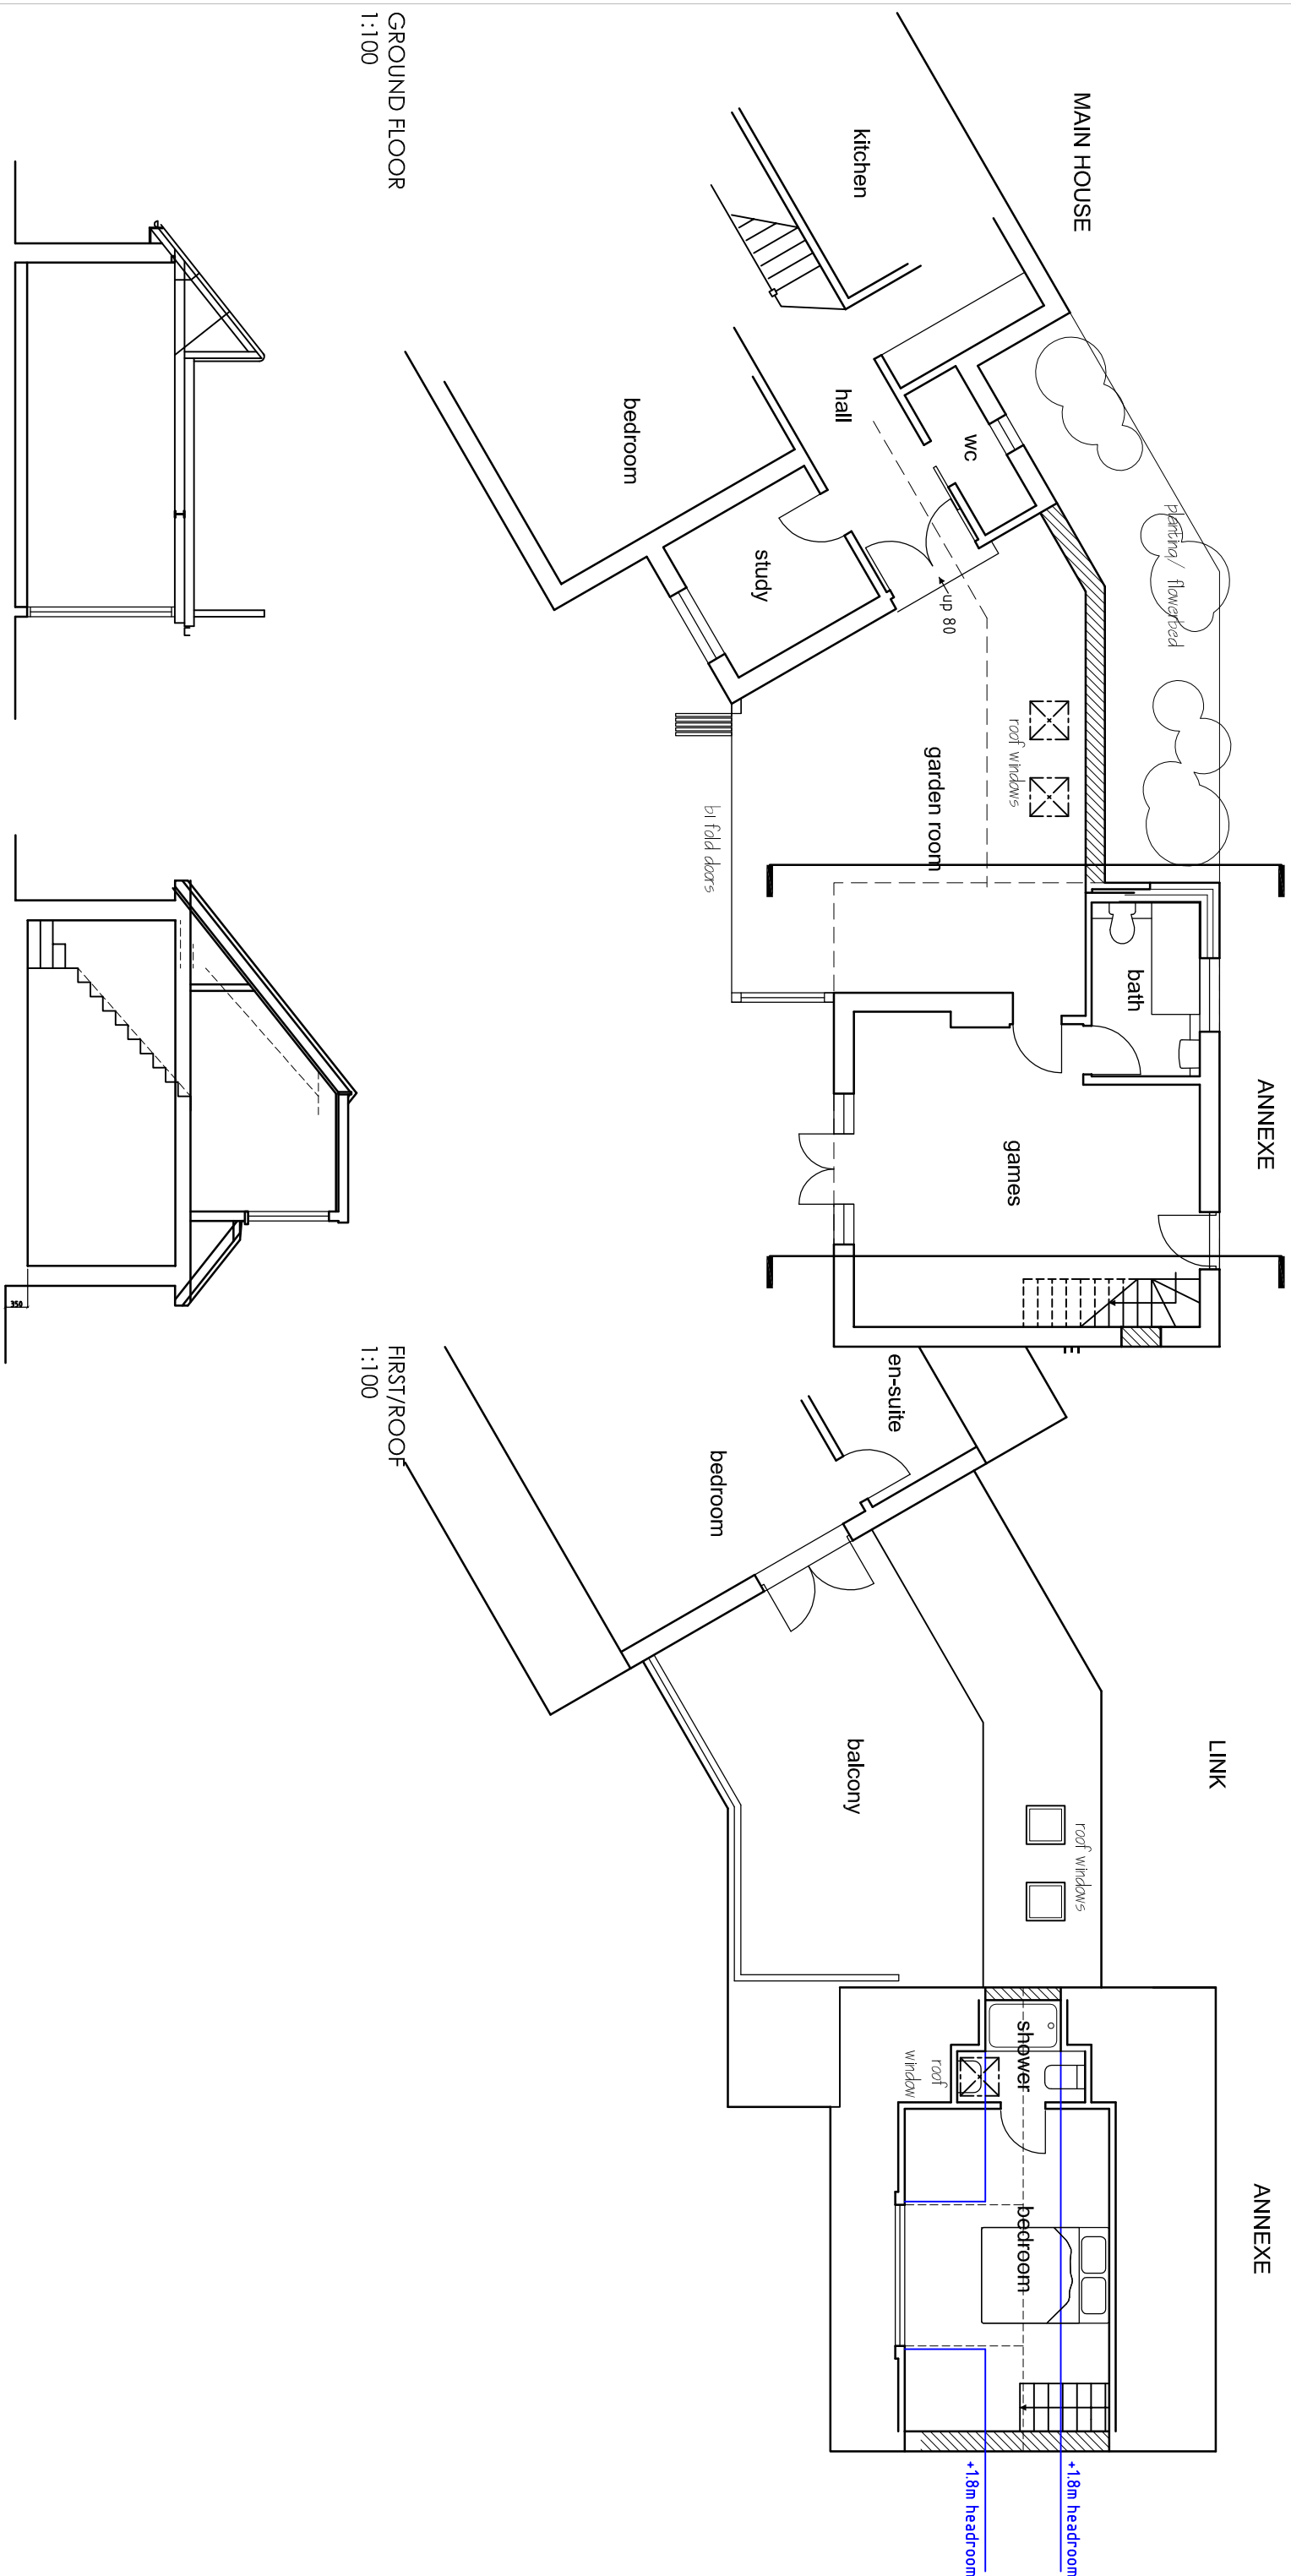

SECTION THRU LINK
1:100

SECTION THRU ANNEXE
1:100

FIRST/ROOF
1:100