


PHYSICAL SCALE IN METERS @ 1:100


NOTES:
This drawing has been produced solely for PLANNING/DESIGN.
Do not Scale from this Drawing except for planning purposes.
This drawing is the copyright of MF Designs Ltd.
NB: Internal areas and room layouts on plans are not to scale or measured accurately and obtained from record drawings and therefore are indicative only for the purpose to explain room layouts for reference for the external fenestration only.

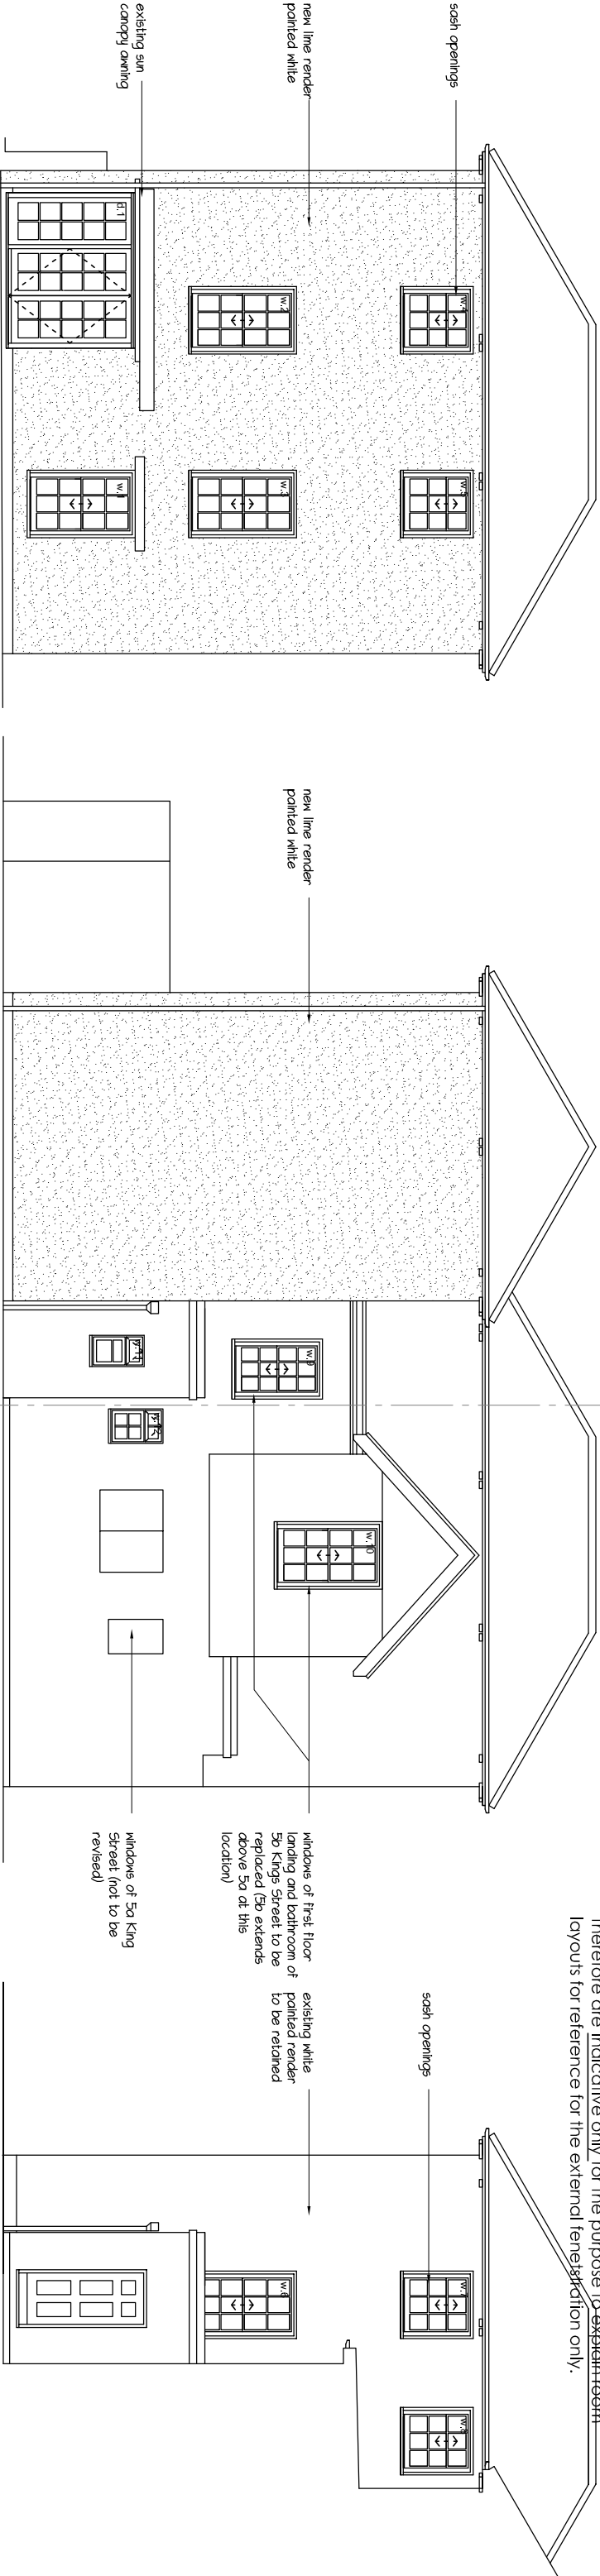


Proposed Southwest

Proposed Southeast


Proposed Northeast / Section AA

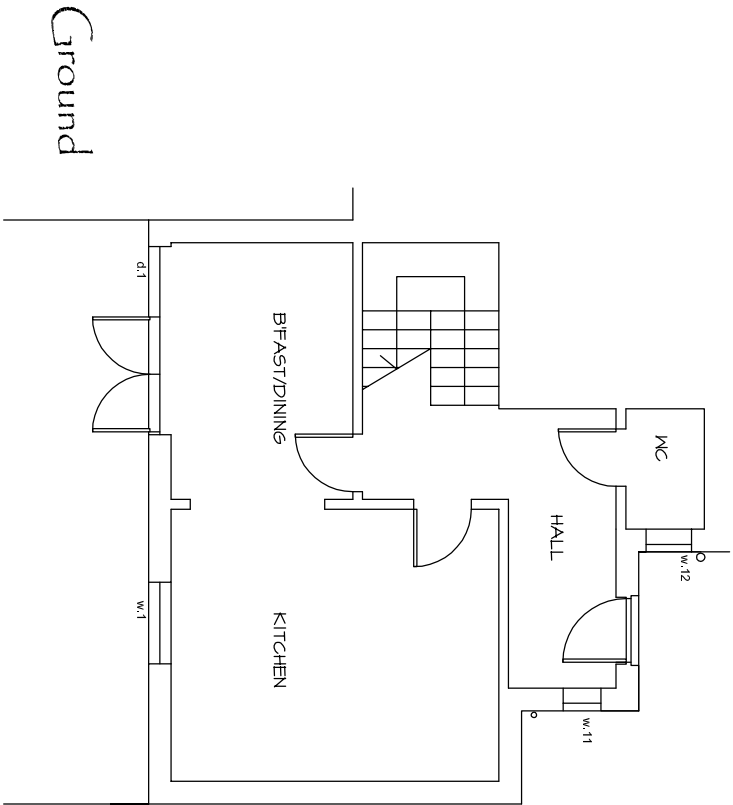

Ground

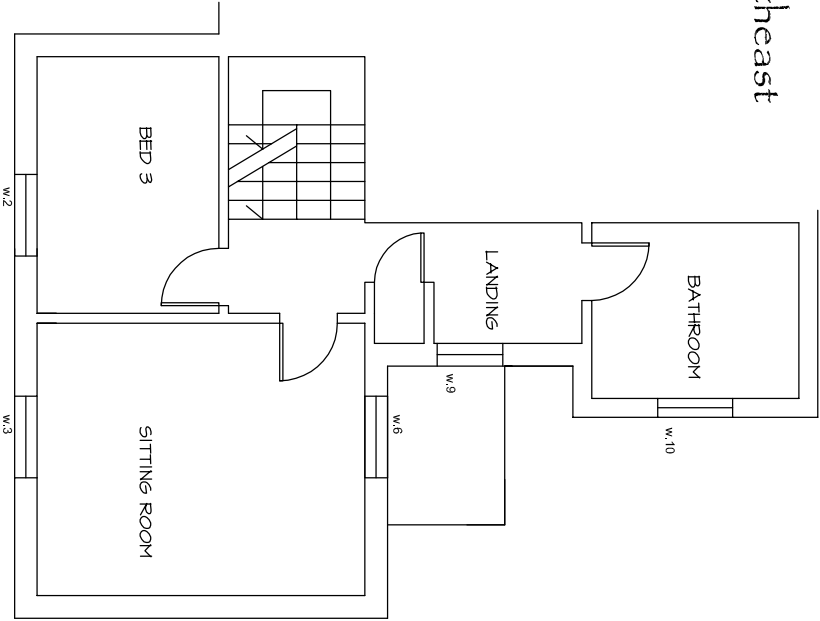

First

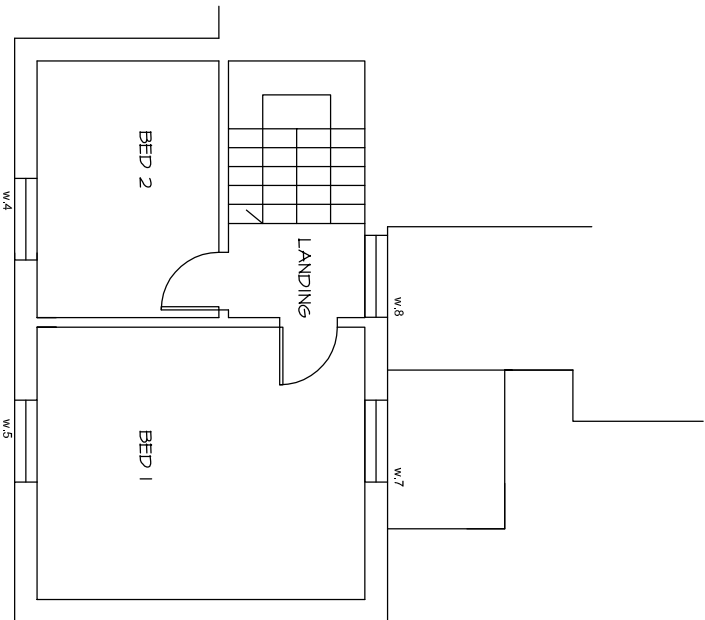

Second

PROPOSED PLANS & ELEVATIONS REPLACEMENT RENDER & FENESTRATION - 5b King Street, Emsworth

mf designs ltd
Chartered Architects



36 Grove Road • Havant • Hampshire • PO9 1AR
Director: Martin Farrer RIBA • Co Registration No.4507379
Date: Oct 2016
Scale: 1:100

012392 470967
admin@mfdesigns.org.uk
Job No: 3165
Dwg No: P_08