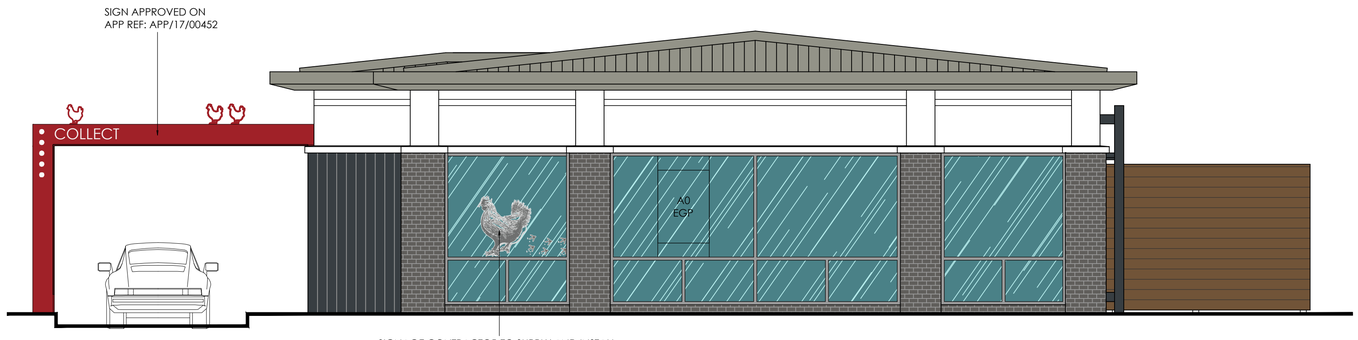

Proposed front elevation

scale - 1:50 @ A1 / 1:100 @ A3

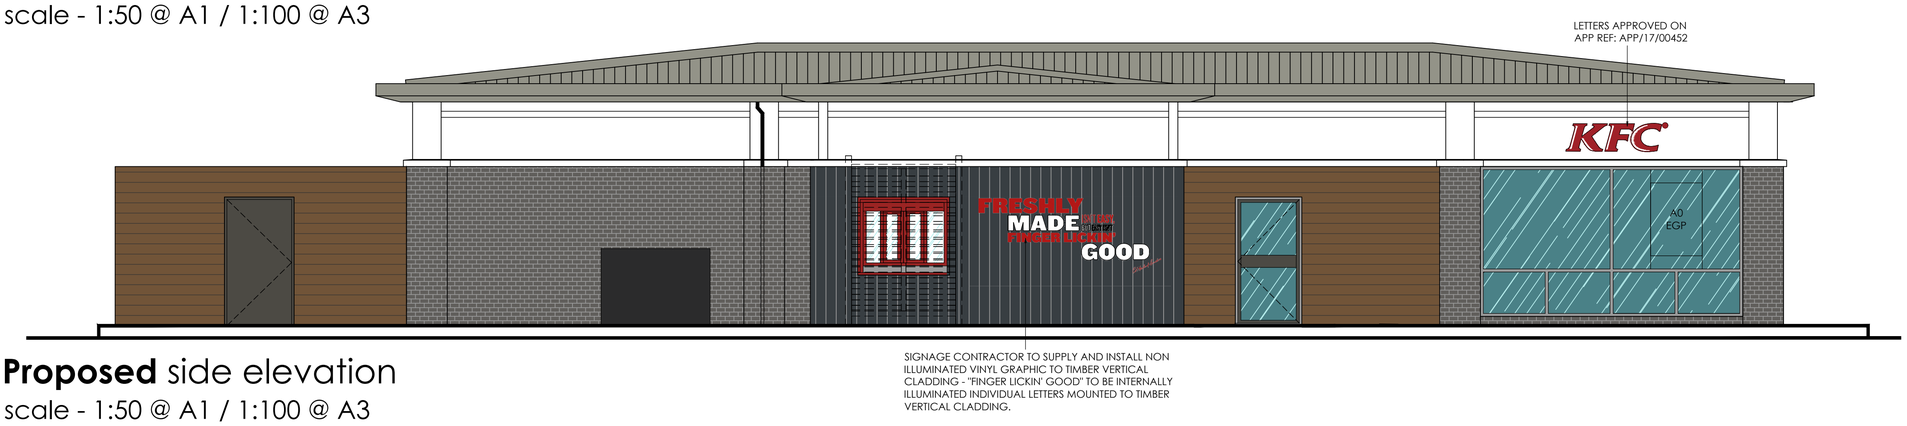

Proposed side elevation

scale - 1:50 @ A1 / 1:100 @ A3

Proposed rear elevation

scale - 1:50 @ A1 / 1:100 @ A3

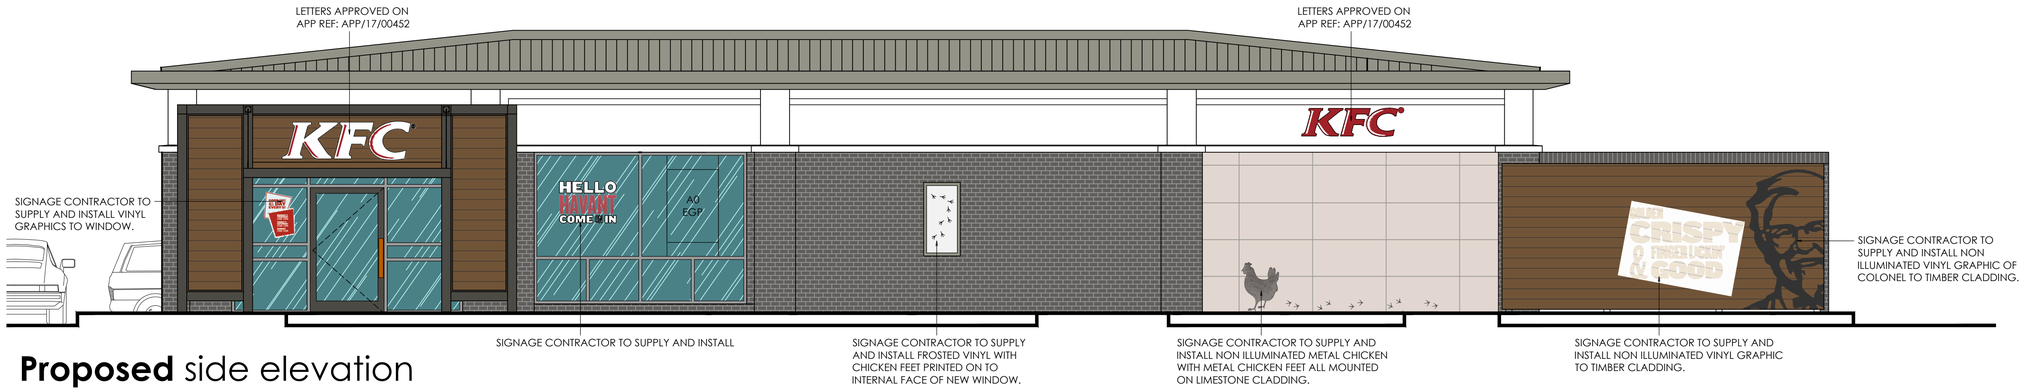

Proposed side elevation

scale - 1:50 @ A1 / 1:100 @ A3

© copyright 2017

this drawing and the copyrights and patents therein are the designer's property and may not be used or reproduced - only under contract

ALL DIMENSIONS TO BE CHECKED ON SITE.

DO NOT SCALE FROM THIS DRAWING EXCEPT FOR THE PURPOSES OF LOCAL AUTHORITY PLANNING

rev	date	description

Frank Belshaw
Building Surveyors Limited

wheatley springs barn, wheatley lane road,
barrowford, nelson, lancashire. BB9 6QS.
tel no. (01282) 699668. fax no. (01282) 602447.
e-mail - frank@fbelshaw.co.uk

IMAGE ENHANCEMENT

store address
HAVANT
2 PARK WAY
HAVANT
PO9 1HH

drawing title
PROPOSED
EXTERNAL ELEVATIONS FOR ADV APP

drawn by	checked	date
CAM	----	16 - 07 - 17
store no.	scale	
5970	1:50 @ A1	

KFC drawing no.	FB ref.	revision
5970/2017/G212	2016/68	----