



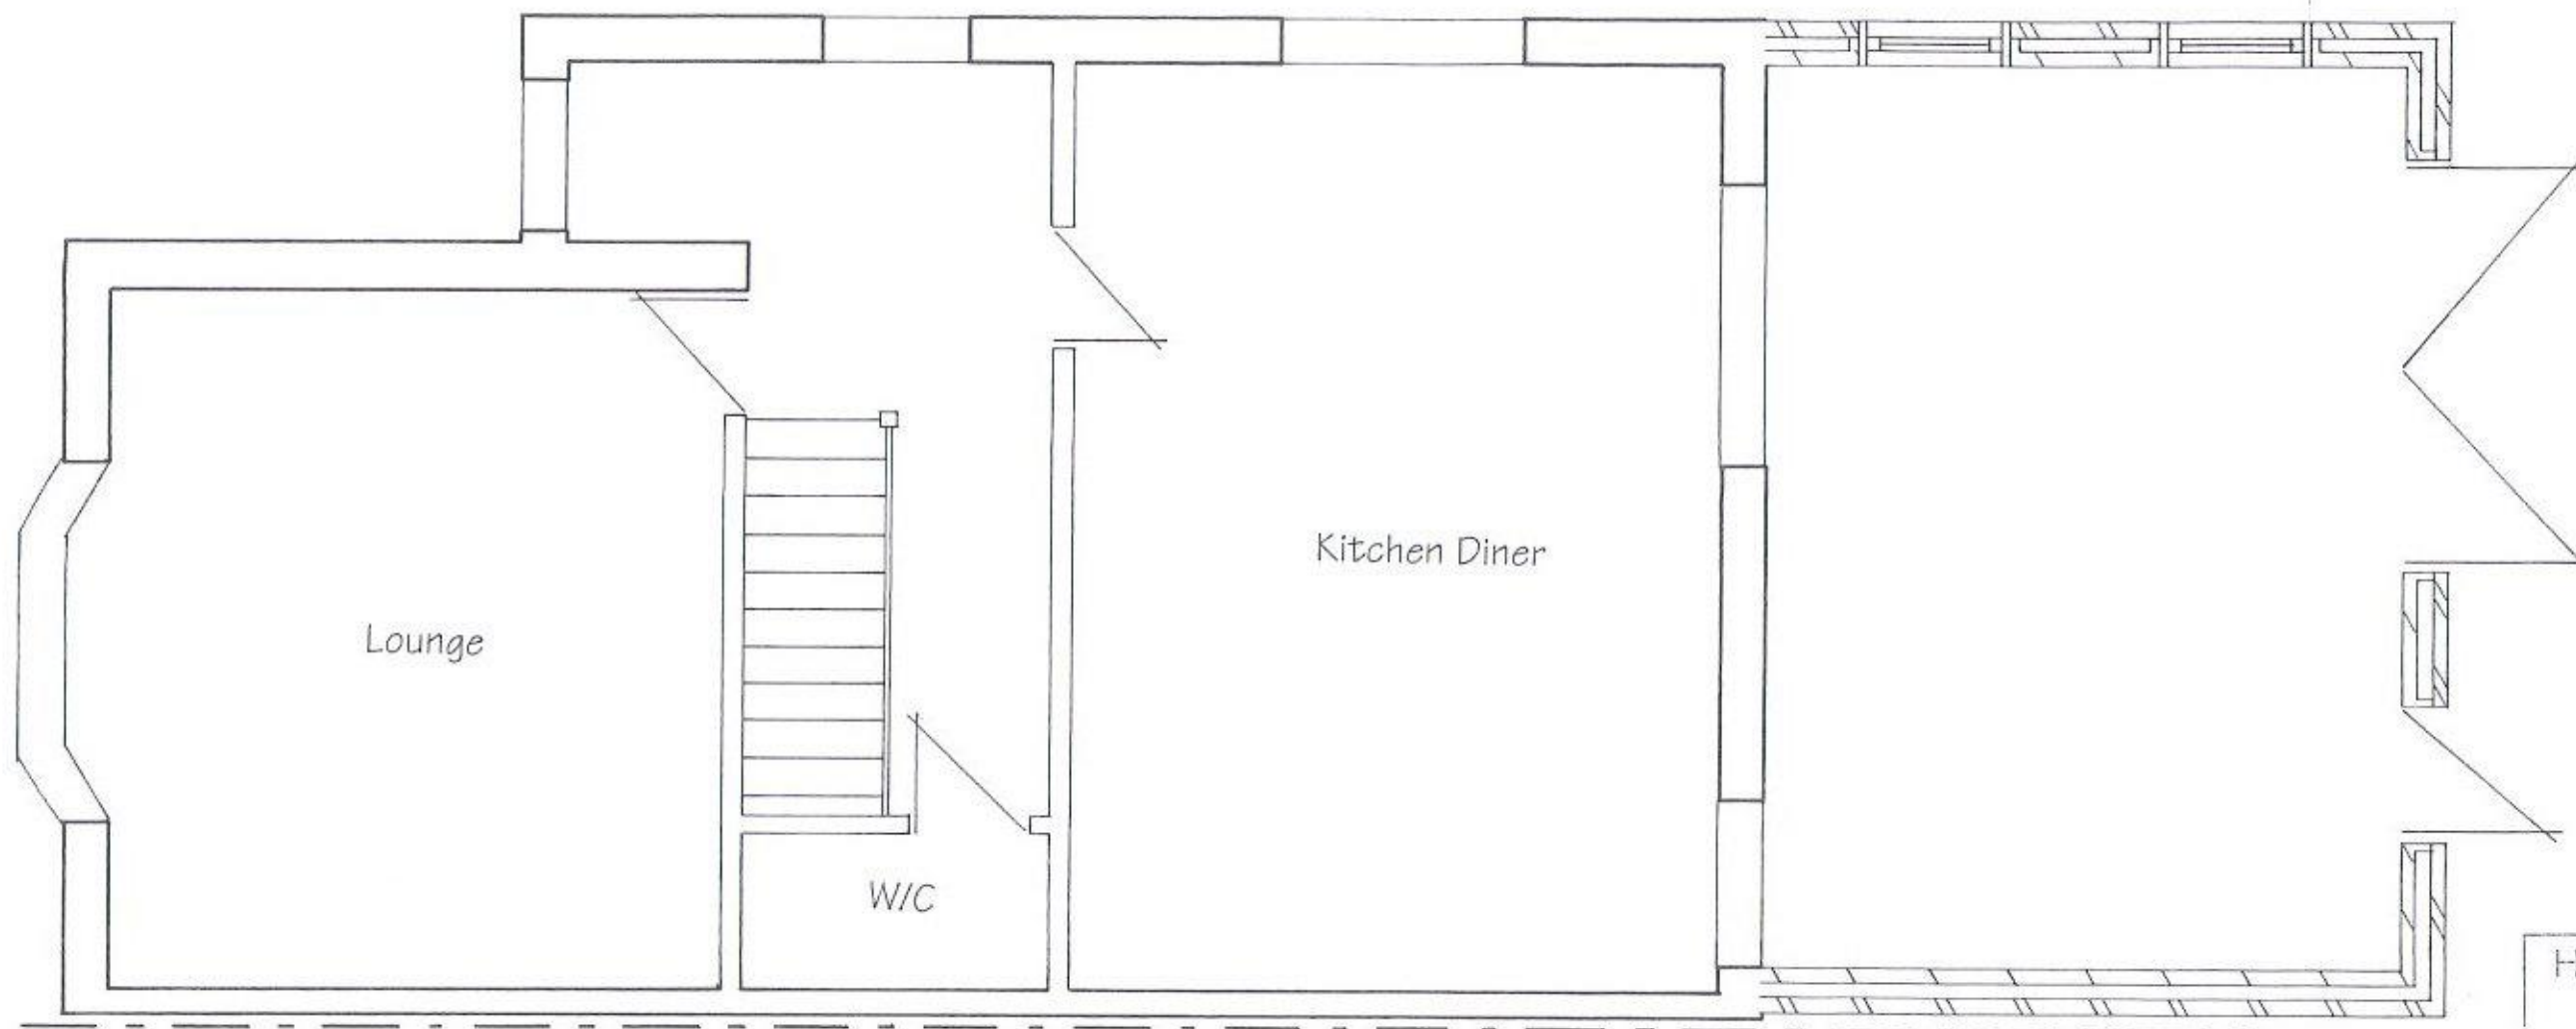

HAVANT BOROUGH
COUNCIL
14 MAR 2017
RECEIVED

C. H. PLANNING & SALES
112 STUBBINGTON LANE
FAREHAM
HANTS PO14 2PE
☎ 01329 661877

Proposed Ground Floor Plan

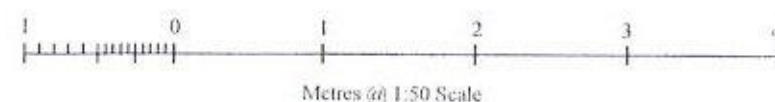

Proposed Rear Extension
106 London Road
Waterlooville
PO7 5JU
For Mr & Mrs Domaszewski
Scale – 1:50 at Page Size A3
Date – January 2017