


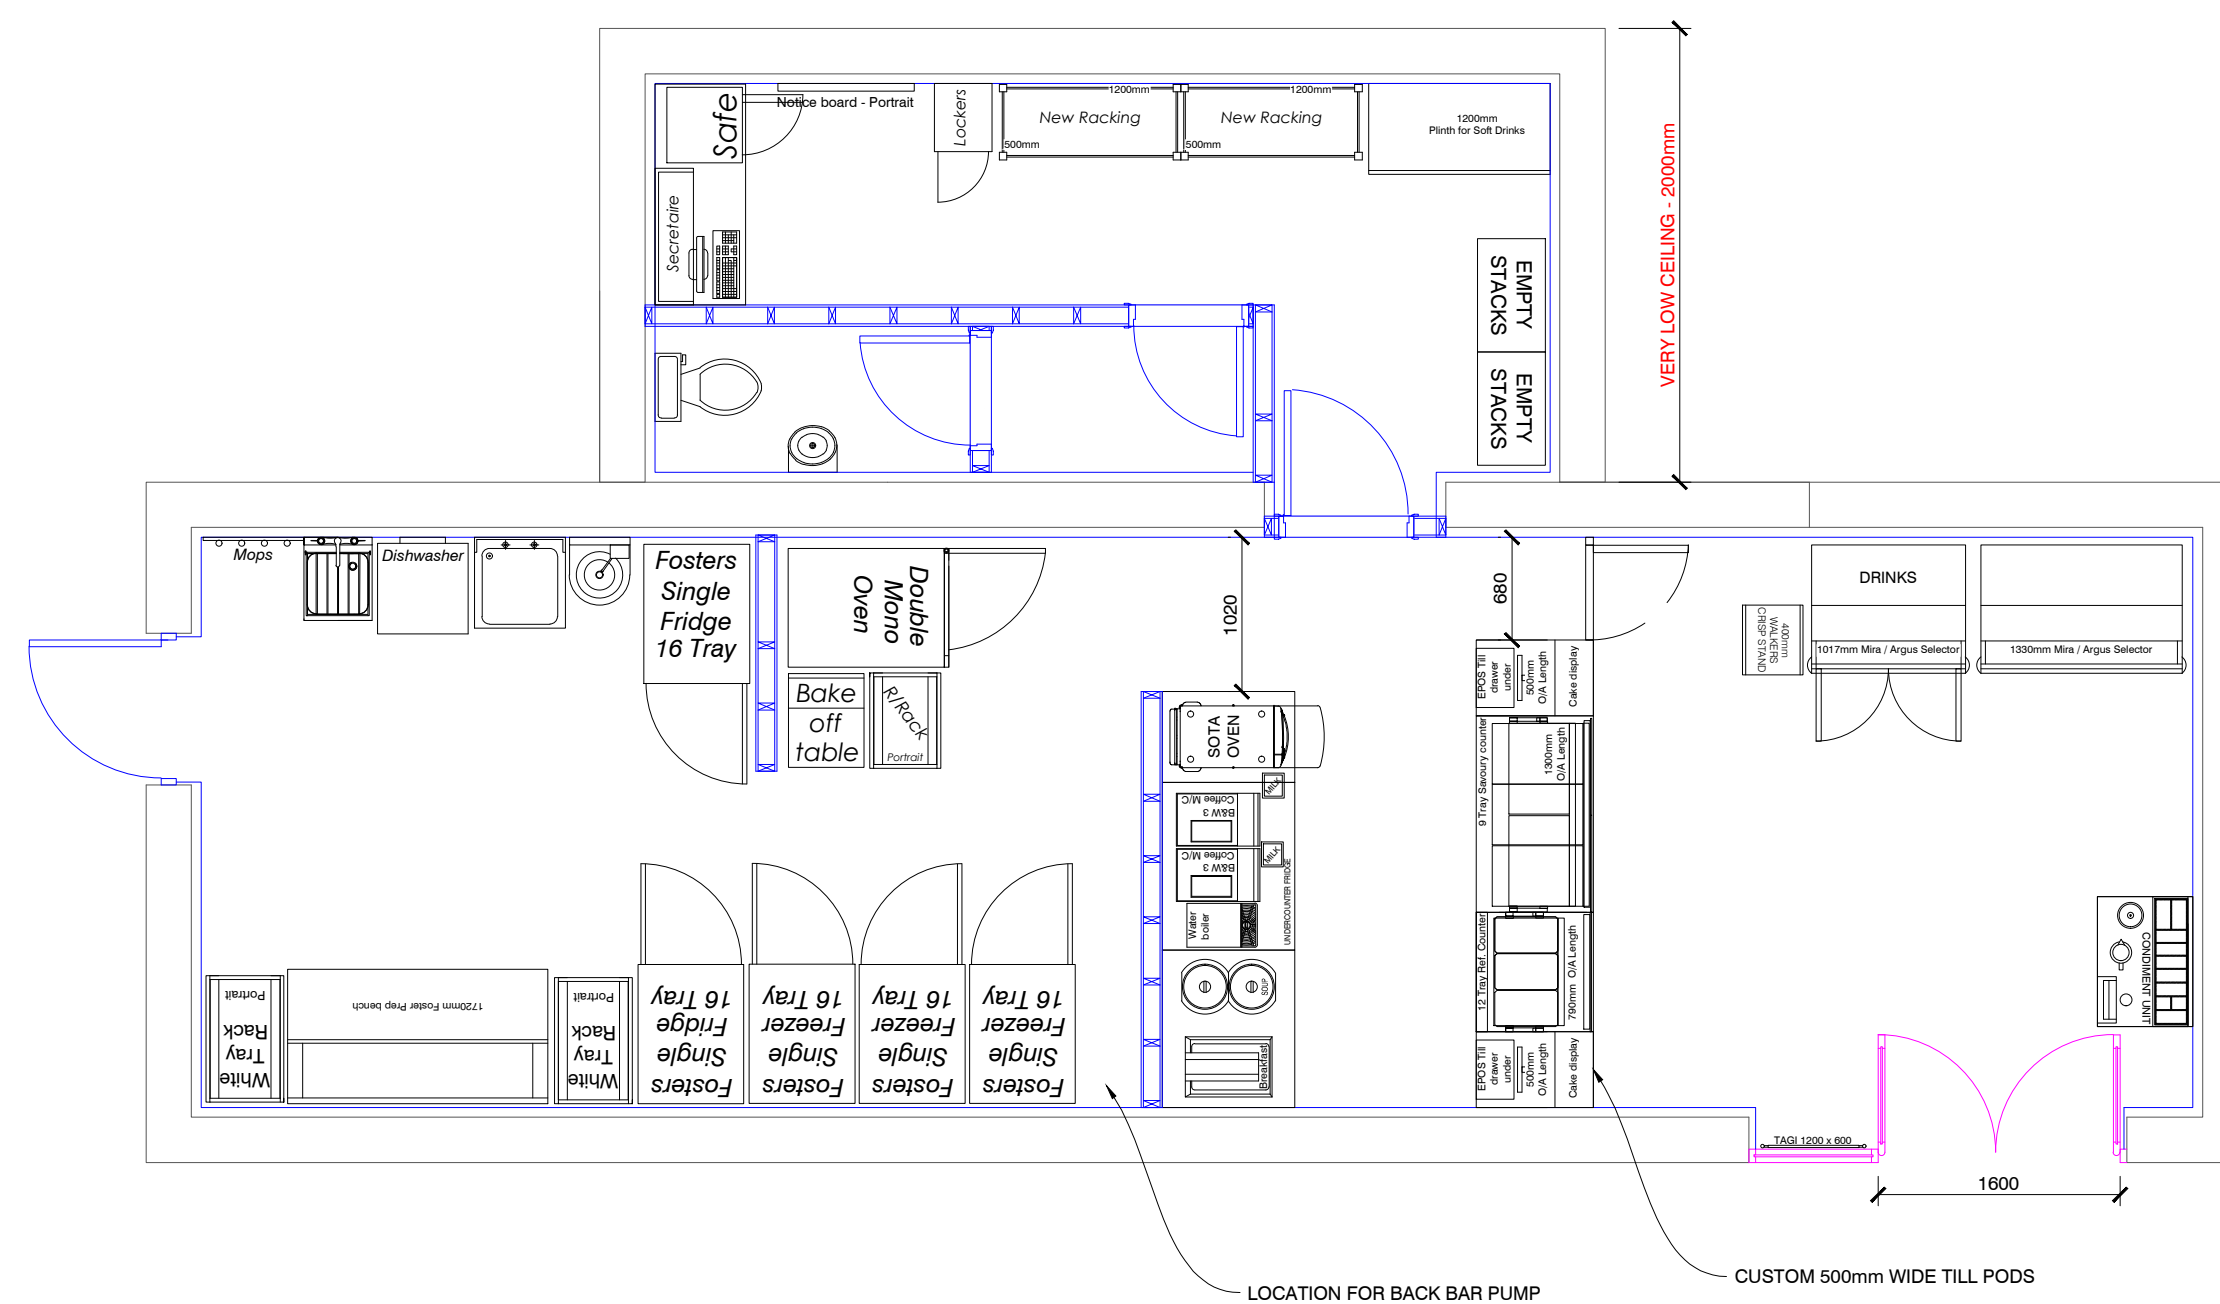

REV	DESCRIPTION	DATE	NAME
			
<p>GREGGS Plc GREGGS HOUSE QUORUM BUSINESS PARK NEWCASTLE UPON TYNE NE12 8BU Tel: (0191) 281 7721</p>			
<p>Shop S Number & Name S3XXX EG HAYLING ISLAND</p>			
<p>Title PROPOSED BLOCK PLAN</p>			
<p>Site Address EURO GARAGE SERVICE STATION (SPAR), 181 HAVANT ROAD , HAYLING ISLAND, HAMPSHIRE, PO11 0LG</p>			
<p>Gross Building Area 68 Sq m</p>		<p>Proposed Customer Area 15 Sq m</p>	
<p>Drawing No. FREG/S3xxx/01BP</p>			<p>Rev. (SHEET 1 OF 1)</p>
<p>Date 30.01.17</p>		<p>Scale 1:50 @ A1</p>	
<p>Drawn by LWM</p>	<p>Scale Bar</p> 		
<p>Issued 14-Jul-17</p>			