



Railing Detail

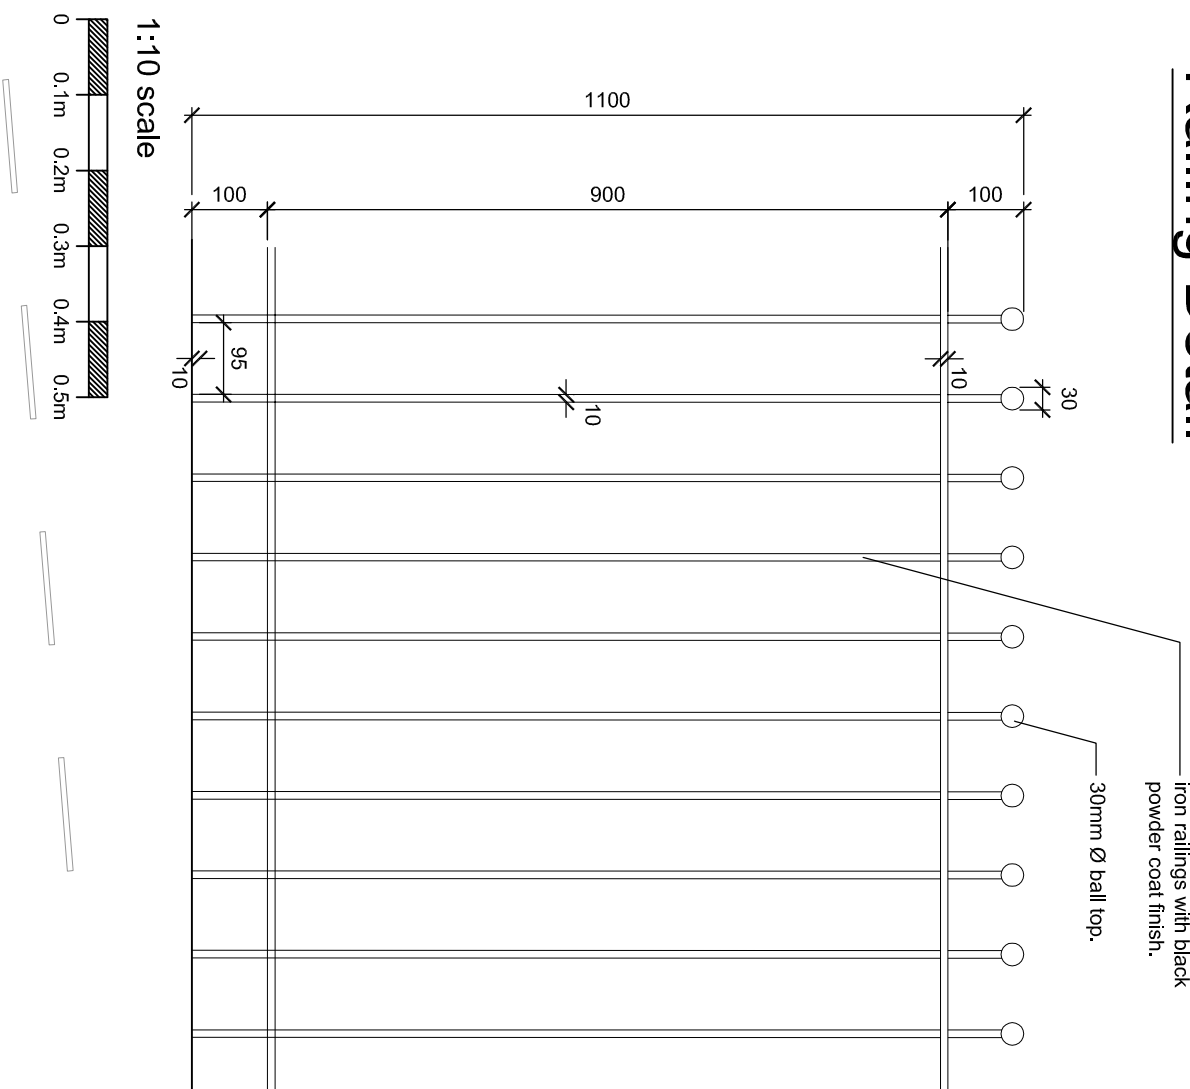

Raised Bed Detail

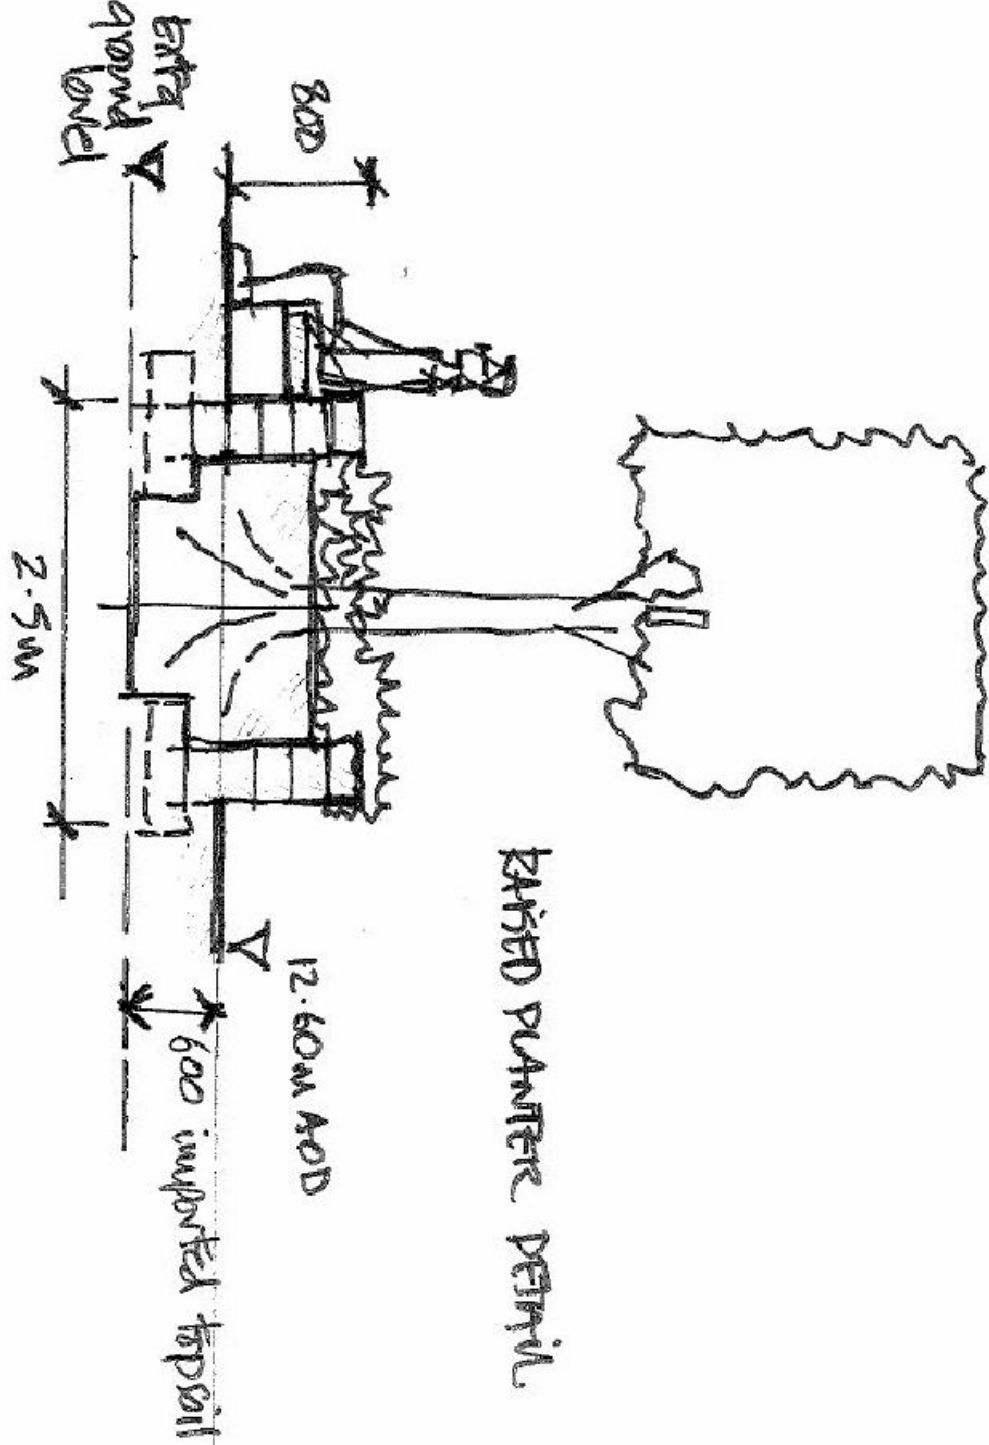

Soft Landscaping

Planting Specification				
Bed A				
Species	Size	Pots	Quantity	
Phloxia Red Robin	1-1.2m	5-10L	15	
Purum laurocariss	1-1.2m	5-10L	15	
Bed B				
Species	Size	Pots	Quantity	
Phloxia Red Robin	1-1.2m	5-10L	17	
Purum laurocariss	1-1.2m	5-10L	17	
Bed C				
Species	Size	Pots	Quantity	
Phloxia Red Robin	1-1.2m	5-10L	14	
Purum laurocariss	1-1.2m	5-10L	14	
Bed D				
Species	Size	Pots	Quantity	
Phloxia Red Robin	1-1.2m	5-10L	15	
Purum laurocariss	1-1.2m	5-10L	15	
Bed E				
Species	Size	Pots	Quantity	
Phloxia Red Robin	1-1.2m	5-10L	21	
Purum laurocariss	1-1.2m	5-10L	21	
Bed F				
Species	Size	Pots	Quantity	
Griselinia littoralis Variegata	1-1.2m	5-10L	20	
Bed G				
Species	Size	Pots	Quantity	
Griselinia littoralis Variegata	1-1.2m	5-10L	48	
Bed H				
Species	Size	Pots	Quantity	
Lonicera pileata	20-30cm	25L	3	
Ceanothus repens	20-30cm	25L	3	
Bed I				
Species	Size	Pots	Quantity	
Aucuba japonica variegata	45-60cm	25L	3	
Eucrymus President Gaulthier	45-60cm	25L	3	
Leucocoea Scutellia	30-45cm	25L	3	
Phloxia Red Robin	45-60cm	25L	3	
Phloxia japonica Variegata	30-45cm	25L	3	
Bed J				
Species	Size	Pots	Quantity	
Aucuba japonica variegata	45-60cm	25L	3	
Eucrymus President Gaulthier	45-60cm	25L	2	
Leucocoea Scutellia	30-45cm	25L	2	
Phloxia Red Robin	45-60cm	25L	2	
Phloxia japonica Variegata	30-45cm	25L	2	
Bed K				
Species	Size	Pots	Quantity	
Aucuba japonica variegata	45-60cm	25L	2	
Eucrymus President Gaulthier	45-60cm	25L	2	
Leucocoea Scutellia	30-45cm	25L	2	
Phloxia Red Robin	45-60cm	25L	2	
Phloxia japonica Variegata	30-45cm	25L	2	
Bed L				
Species	Size	Pots	Quantity	
Aucuba japonica variegata	45-60cm	25L	1	
Eucrymus President Gaulthier	45-60cm	25L	1	
Leucocoea Scutellia	30-45cm	25L	1	
Phloxia Red Robin	45-60cm	25L	1	
Phloxia japonica Variegata	30-45cm	25L	1	
Bed M				
Species	Size	Pots	Quantity	
Aucuba japonica variegata	45-60cm	25L	1	
Eucrymus President Gaulthier	45-60cm	25L	1	
Leucocoea Scutellia	30-45cm	25L	1	
Phloxia Red Robin	45-60cm	25L	1	
Phloxia japonica Variegata	30-45cm	25L	1	
Bed N				
Species	Size	Pots	Quantity	
Aucuba japonica variegata	45-60cm	25L	1	
Eucrymus President Gaulthier	45-60cm	25L	1	
Leucocoea Scutellia	30-45cm	25L	1	
Phloxia Red Robin	45-60cm	25L	1	
Phloxia japonica Variegata	30-45cm	25L	1	
Bed O				
Species	Size	Pots	Quantity	
Aucuba japonica variegata	45-60cm	25L	1	
Eucrymus President Gaulthier	45-60cm	25L	1	
Leucocoea Scutellia	30-45cm	25L	1	
Phloxia Red Robin	45-60cm	25L	1	
Phloxia japonica Variegata	30-45cm	25L	1	
Bed P				
Species	Size	Pots	Quantity	
Aucuba japonica variegata	45-60cm	25L	1	
Eucrymus President Gaulthier	45-60cm	25L	1	
Leucocoea Scutellia	30-45cm	25L	1	
Phloxia Red Robin	45-60cm	25L	1	
Phloxia japonica Variegata	30-45cm	25L	1	
Bed Q				
Species	Size	Pots	Quantity	
Aucuba japonica variegata	45-60cm	25L	1	
Eucrymus President Gaulthier	45-60cm	25L	1	
Leucocoea Scutellia	30-45cm	25L	1	
Phloxia Red Robin	45-60cm	25L	1	
Phloxia japonica Variegata	30-45cm	25L	1	
Bed R				
Species	Size	Pots	Quantity	
Aucuba japonica variegata	45-60cm	25L	1	
Eucrymus President Gaulthier	45-60cm	25L	1	
Leucocoea Scutellia	30-45cm	25L	1	
Phloxia Red Robin	45-60cm	25L	1	
Phloxia japonica Variegata	30-45cm	25L	1	
Bed S				
Species	Size	Pots	Quantity	
Aucuba japonica variegata	45-60cm	25L	1	
Eucrymus President Gaulthier	45-60cm	25L	1	
Leucocoea Scutellia	30-45cm	25L	1	
Phloxia Red Robin	45-60cm	25L	1	
Phloxia japonica Variegata	30-45cm	25L	1	
Bed T				
Species	Size	Pots	Quantity	
Aucuba japonica variegata	45-60cm	25L	1	
Eucrymus President Gaulthier	45-60cm	25L	1	
Leucocoea Scutellia	30-45cm	25L	1	
Phloxia Red Robin	45-60cm	25L	1	
Phloxia japonica Variegata	30-45cm	25L	1	
Bed U				
Species	Size	Pots	Quantity	
Aucuba japonica variegata	45-60cm	25L	1	
Eucrymus President Gaulthier	45-60cm	25L	1	
Leucocoea Scutellia	30-45cm	25L	1	
Phloxia Red Robin	45-60cm	25L	1	
Phloxia japonica Variegata	30-45cm	25L	1	
Bed V				
Species	Size	Pots	Quantity	
Aucuba japonica variegata	45-60cm	25L	1	
Eucrymus President Gaulthier	45-60cm	25L	1	
Leucocoea Scutellia	30-45cm	25L	1	
Phloxia Red Robin	45-60cm	25L	1	
Phloxia japonica Variegata	30-45cm	25L	1	
Bed W				
Species	Size	Pots	Quantity	
Aucuba japonica variegata	45-60cm	25L	1	
Eucrymus President Gaulthier	45-60cm	25L	1	
Leucocoea Scutellia	30-45cm	25L	1	
Phloxia Red Robin	45-60cm	25L	1	
Phloxia japonica Variegata	30-45cm	25L	1	
Bed X				
Species	Size	Pots	Quantity	
Aucuba japonica variegata	45-60cm	25L	1	
Eucrymus President Gaulthier	45-60cm	25L	1	
Leucocoea Scutellia	30-45cm	25L	1	
Phloxia Red Robin	45-60cm	25L	1	
Phloxia japonica Variegata	30-45cm	25L	1	
Bed Y				
Species	Size	Pots	Quantity	
Aucuba japonica variegata	45-60cm	25L	1	
Eucrymus President Gaulthier	45-60cm	25L	1	
Leucocoea Scutellia	30-45cm	25L	1	
Phloxia Red Robin	45-60cm	25L	1	
Phloxia japonica Variegata	30-45cm	25L	1	
Bed Z				
Species	Size	Pots	Quantity	
Aucuba japonica variegata	45-60cm	25L	1	
Eucrymus President Gaulthier	45-60cm	25L	1	
Leucocoea Scutellia	30-45cm	25L	1	
Phloxia Red Robin	45-60cm	25L	1	
Phloxia japonica Variegata	30-45cm	25L	1	

Raised Bed 2				
Bellula ulis	10-12cm Girth	25L	1	
Ceanothus repens	30-45cm	25L	9	
Lonicera pileata Variegata	30-45cm	25L	9	
Malus evereste	10-12cm Girth	25L	1	
Purum laurocariss	10-12cm Girth	25L	1	
Teuchium fulicans	30-45cm	25L	9	
Raised Bed 3				
Bellula ulis	10-12cm Girth	25L	1	
Ceanothus repens	30-45cm	25L	7	
Lonicera pileata Variegata	30-45cm	25L	7	
Malus evereste	10-12cm Girth	25L	1	
Purum laurocariss	10-12cm Girth	25L	1	
Teuchium fulicans	30-45cm	25L	7	
Raised Bed 4				
Bellula ulis	10-12cm Girth	25L	1	
Ceanothus repens	30-45cm	25L	6	
Lonicera pileata Variegata	30-45cm	25L	6	
Malus evereste	10-12cm Girth	25L	1	
Purum laurocariss	10-12cm Girth	25L	1	
Teuchium fulicans	30-45cm	25L	6	

The planting is at a density of 3 plants/sqm.

Beds A - E are hedging plants planted in a staggered row with 0.3m centres and Beds F & G are also hedging but at a density of 4 plants/linm. The beds should be dressed with 75cm bark chippings to retain the moisture and suppress the weeds.

The raised planters should be lined with a waterproof membrane and filled with BS quality top soil mixed compost. The trees shall be planted in a suitable sized tree pit and triple staked to allow for the prevailing wind.

Maintenance schedule:

All planted areas should be annually pruned and weeded as necessary to maintain good plant shape and to remove dead or damaged leaves. Any plant deaths in the first 5 years will be replaced for matching plant species and size and any replacements to be in keeping with the original planting. The trees stakes and ties will be regularly checked and adjusted as the trees grow and mature.

Bed H				
Ceanothus repens	20-30cm	25L	3	
Lonicera pileata	20-30cm	25L	3	
Bed I, J, K, L, M				
Aucuba japonica	45-60cm	25L	3	
Eucrymus President Gaulthier	45-60cm	25L	2	
Leucocoea Scutellia	30-45cm	25L	2	
Phloxia Red Robin	45-60cm	25L	2	
Phloxia japonica Variegata	30-45cm	25L	2	
Bed N				
Aucuba japonica	45-60cm	25L	2	
Eucrymus President Gaulthier	45-60cm	25L	2	
Leucocoea Scutellia	30-45cm	25L	2	
Phloxia Red Robin	45-60cm	25L	2	
Phloxia japonica Variegata	30-45cm	25L	2	
Bed O				
Aucuba japonica	45-60cm	25L	2	
Eucrymus President Gaulthier	45-60cm	25L	2	
Leucocoea Scutellia	30-45cm	25L	2	
Phloxia Red Robin	45-60cm	25L	2	
Phloxia japonica Variegata	30-45cm	25L	2	
Bed P				
Aucuba japonica	45-60cm	25L	2	
Eucrymus President Gaulthier	45-60cm	25L	2	
Leucocoea Scutellia	30-45cm	25L	2	
Phloxia Red Robin	45-60cm	25L	2	
Phloxia japonica Variegata	30-45cm	25L	2	
Bed Q				
Aucuba japonica	45-60cm	25L	2	
Eucrymus President Gaulthier	45-60cm	25L	2	
Leucocoea Scutellia	30-45cm	25L	2	
Phloxia Red Robin	45-60cm	25L	2	
Phloxia japonica Variegata	30-45cm	25L	2	
Bed R				
Aucuba japonica	45-60cm	25L	2	
Eucrymus President Gaulthier	45-60cm	25L	2	
Leucocoea Scutellia	30-45cm	25L	2	
Phloxia Red Robin	45-60cm	25L	2	
Phloxia japonica Variegata	30-45cm	25L	2	
Bed S				
Aucuba japonica	45-60cm	25L	2	
Eucrymus President Gaulthier	45-60cm	25L	2	
Leucocoea Scutellia	30-45cm	25L	2	
Phloxia Red Robin	45-60cm	25L	2	
Phloxia japonica Variegata	30-45cm	25L	2	
Bed T				
Aucuba japonica	45-60cm	25L	2	
Eucrymus President Gaulthier	45-60cm	25L	2	
Leucocoea Scutellia	30-45cm	25L	2	
Phloxia Red Robin	45-60cm	25L	2	
Phloxia japonica Variegata	30-45cm	25L	2	
Bed U				
Aucuba japonica	45-60cm	25L	2	
Eucrymus President Gaulthier	45-60cm	25L	2	
Leucocoea Scutellia	30-45cm	25L	2	
Phloxia Red Robin	45-60cm	25L	2	
Phloxia japonica Variegata	30-45cm	25L	2	
Bed V				
Aucuba japonica	45-60cm	25L	2	
Eucrymus President Gaulthier	45-60cm	25L	2	
Leucocoea Scutellia	30-45cm	25L	2	
Phloxia Red Robin	45-60cm	25L	2	
Phloxia japonica Variegata	30-45cm	25L	2	
Bed W				
Aucuba japonica	45-60cm	25L	2	
Eucrymus President Gaulthier	45-60cm	25L	2	
Leucocoea Scutellia	30-45cm	25L	2	
Phloxia Red Robin	45-60cm	25L	2	
Phloxia japonica Variegata	30-45cm	25L	2	
Bed X				
Aucuba japonica	45-60cm	25L	2	
Eucrymus President Gaulthier	45-60cm	25L	2	
Leucocoea Scutellia	30-45cm	25L	2	
Phloxia Red Robin	45-60cm	25L	2	
Phloxia japonica Variegata	30-45cm	25L	2	
Bed Y				
Aucuba japonica	45-60cm	25L	2	
Eucrymus President Gaulthier	45-60cm	25L	2	
Leucocoea Scutellia	30-45cm	25L	2	
Phloxia Red Robin	45-60cm	25L	2	
Phloxia japonica Variegata	30-45cm	25L	2	
Bed Z				
Aucuba japonica	45-60cm	25L	2	
Eucrymus President Gaulthier	45-60cm	25L	2	
Leucocoea Scutellia	30-45cm	25L	2	
Phloxia Red Robin	45-60cm	25L	2	
Phloxia japonica Variegata	30-45cm	25L	2	

NOTES

GENERAL NOTES: READ IN CONJUNCTION WITH THE OTHER RELEVANT CONSULTANTS DRAWINGS

2. ALL FINISHES ARE TO CONFORM TO THE CURRENT BUILDING REGULATIONS.

3. REFER TO A SEPARATE DOCUMENT FOR THE RESIDENTIAL RISK ASSESSMENT.

4. THE DRAWING IS TO BE USED IN CONJUNCTION WITH THE CURRENT BUILDING REGULATIONS.

29. THE DRAWING IS