
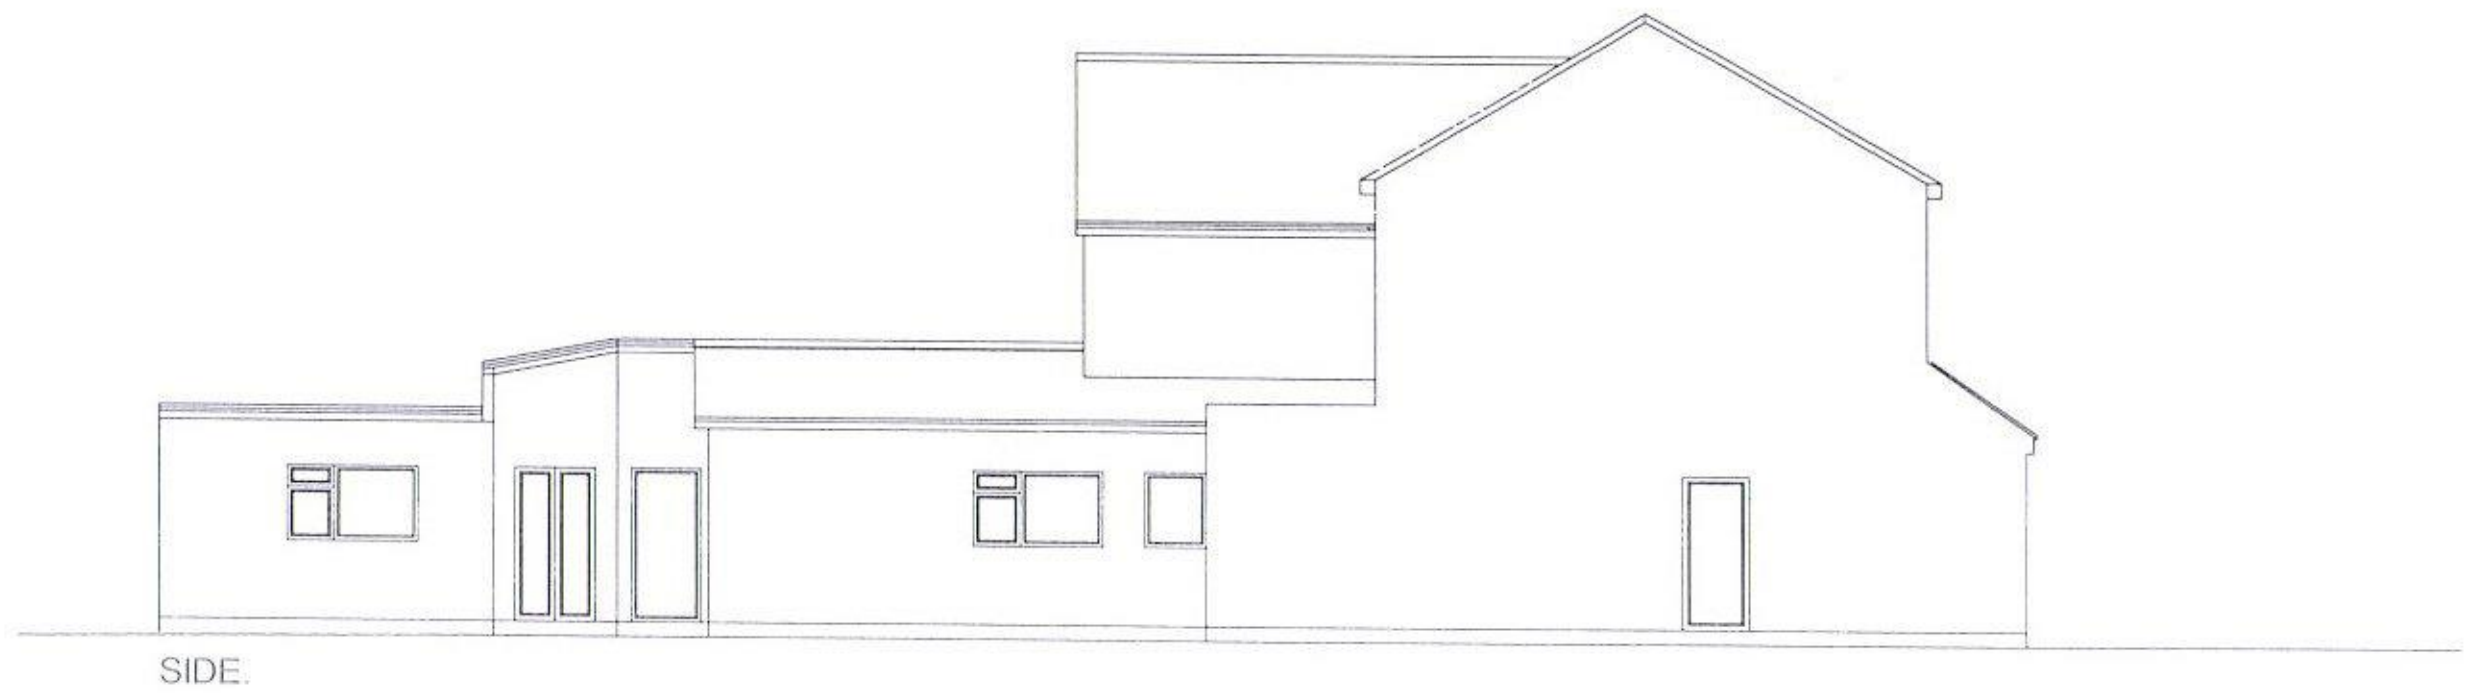


1/100. 0 1 2 3 10M
1/50. 0 1 2 5M

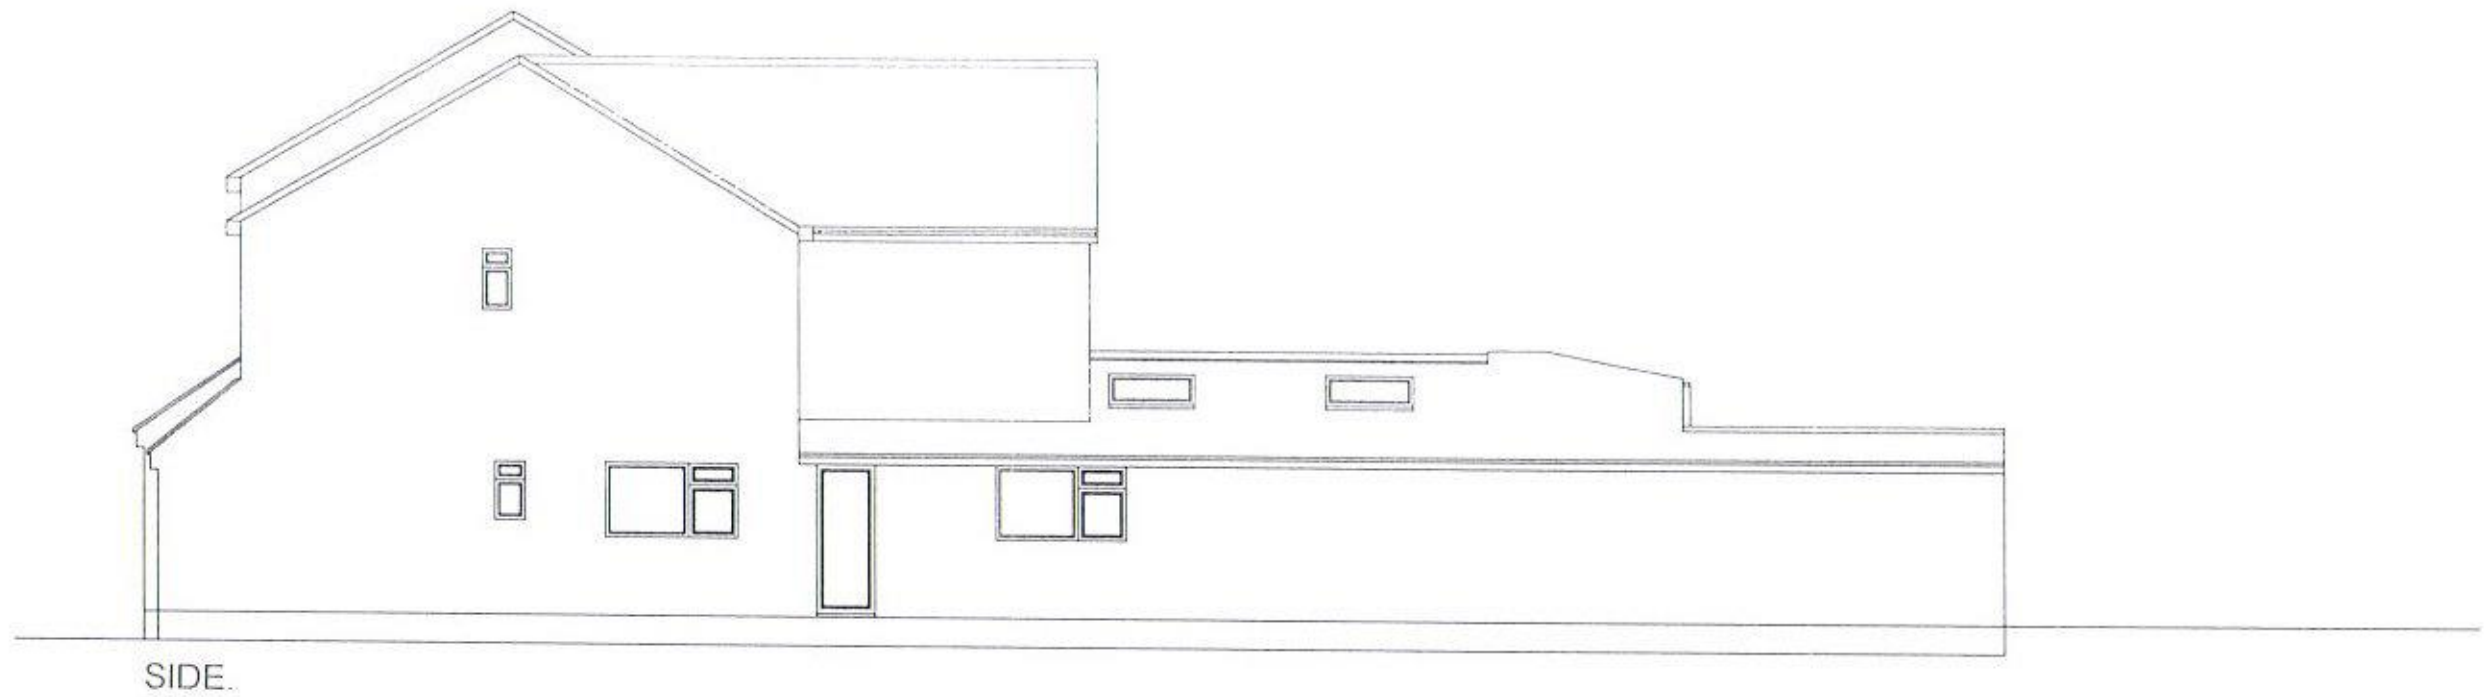

BAYITH REST HOME
18-20 BEVAN ROAD, WATERLOOVILLE
PO8 9QH
PROPOSED ELEVATIONS
DRAWING NO. 17/4/BRH - 7/
SCALE: 1/100 PAPER SIZE A3