


# 116 Victoria Road

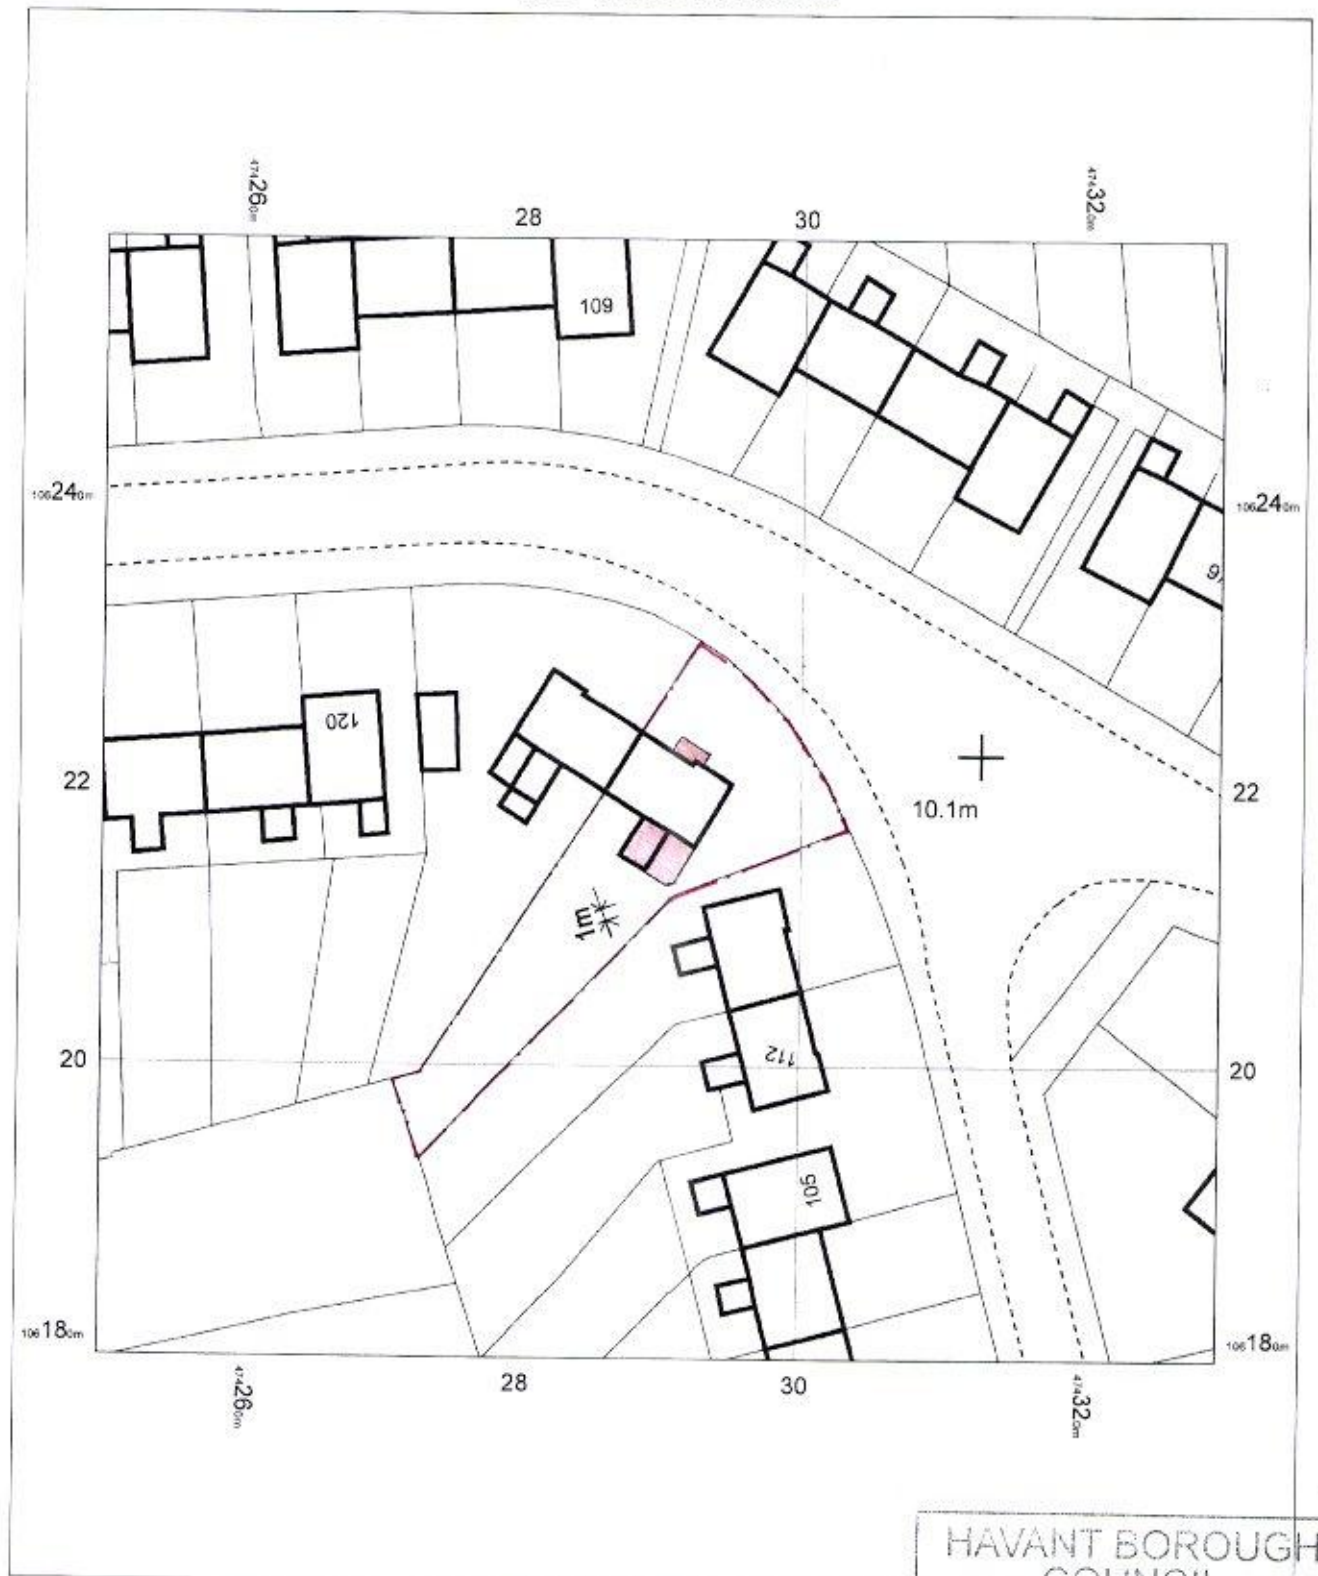

0 2 4 6 8 10 12 14 16 18 20  
m

HAVANT BOROUGH  
COUNCIL

26 AUG 2016

N  
RECEIVED

OS MasterMap 1250/2500/10000 scale  
22 August 2016, ID: BLJT-00555275  
[www.planningapplicationmaps.co.uk](http://www.planningapplicationmaps.co.uk)

1:500 scale print at A4, Centre: 474290 E, 106219 N

© Crown Copyright and database rights 2016 OS  
100019980

