


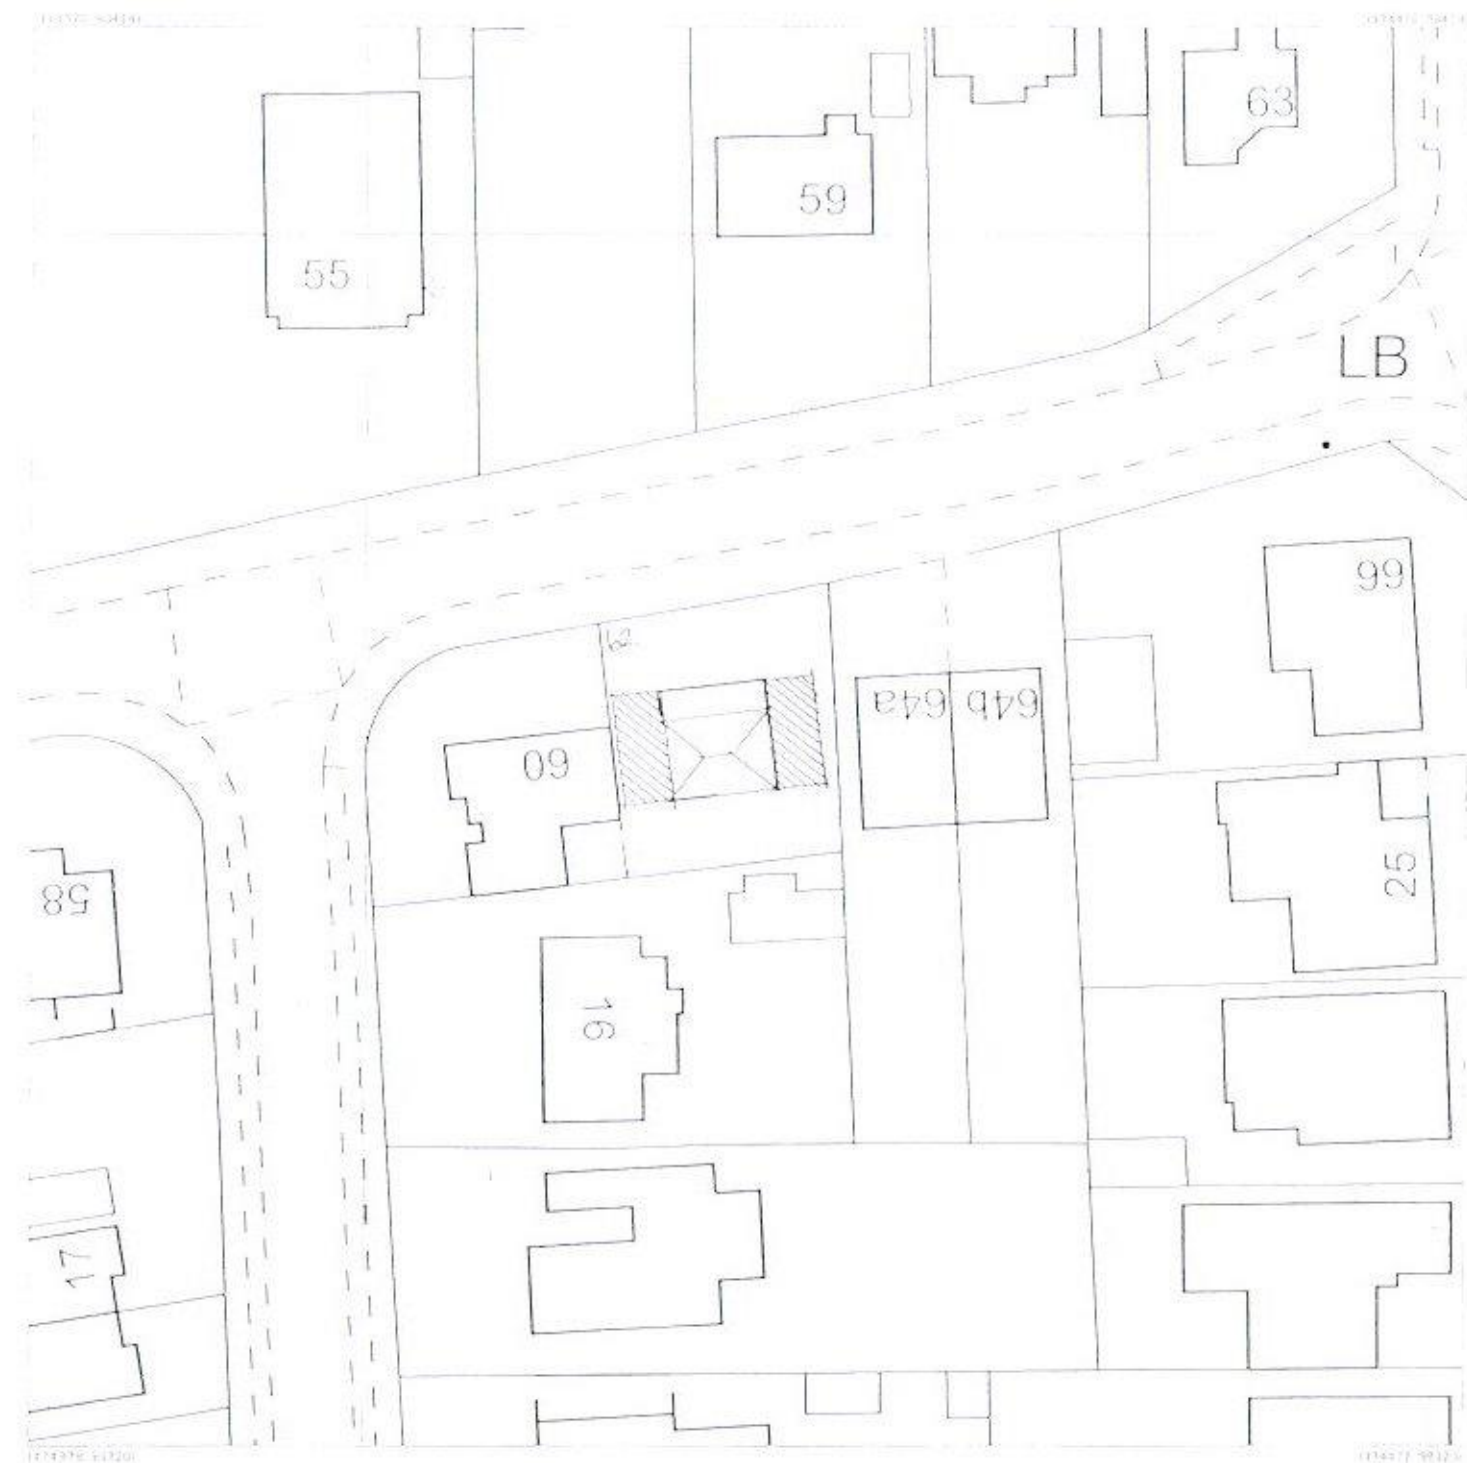

Produced 23 May 2017 from the Ordnance Survey MasterMap (Topography) Database and incorporating surveyed revision available at this date.

The representation of a road, track or path is no evidence of a right of way. The representation of features as lines is no evidence of a property boundary.



Supplied by: Latitude Mapping Ltd
 Licence: Crown Copyright and
 database rights 2017 OS 100038804
 Reference: 001177446
 Centre coordinates: 474425 98367

62, Sandy Point Rd, Hayling Island
 PO11 9RR

SITE/LOCATION PLAN

**PROPOSED SINGLE STOREY SIDE ADDITIONS
 62, SANDY POINT ROAD, HAYLING IS. HANTS
 FOR MR & MRS R. WARRY**

Produced 23 May 2017 from the Ordnance Survey MasterMap (Topography) Database and incorporating surveyed revision available at this date.

The representation of a road, track or path is no evidence of a right of way. The representation of features as lines is no evidence of a property boundary.



Supplied by: Latitude Mapping Ltd
 Licence: Crown Copyright and
 database rights 2017 OS 100038804
 Reference: 001177447
 Centre coordinates: 474425 98367

62, Sandy Point Rd, Hayling Island
 PO11 9RR

**HAVANT BOROUGH
 COUNCIL**
 31 MAY 2017
RECEIVED