
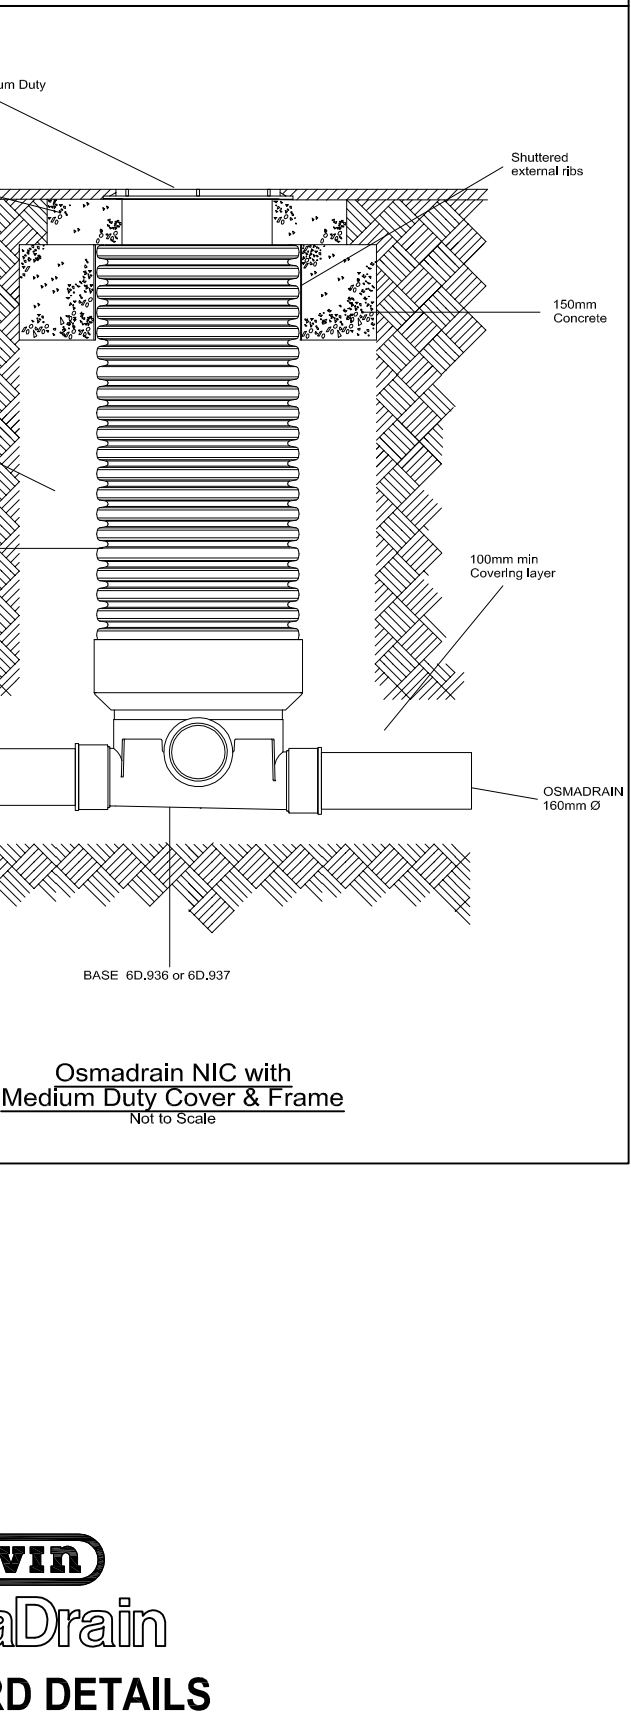
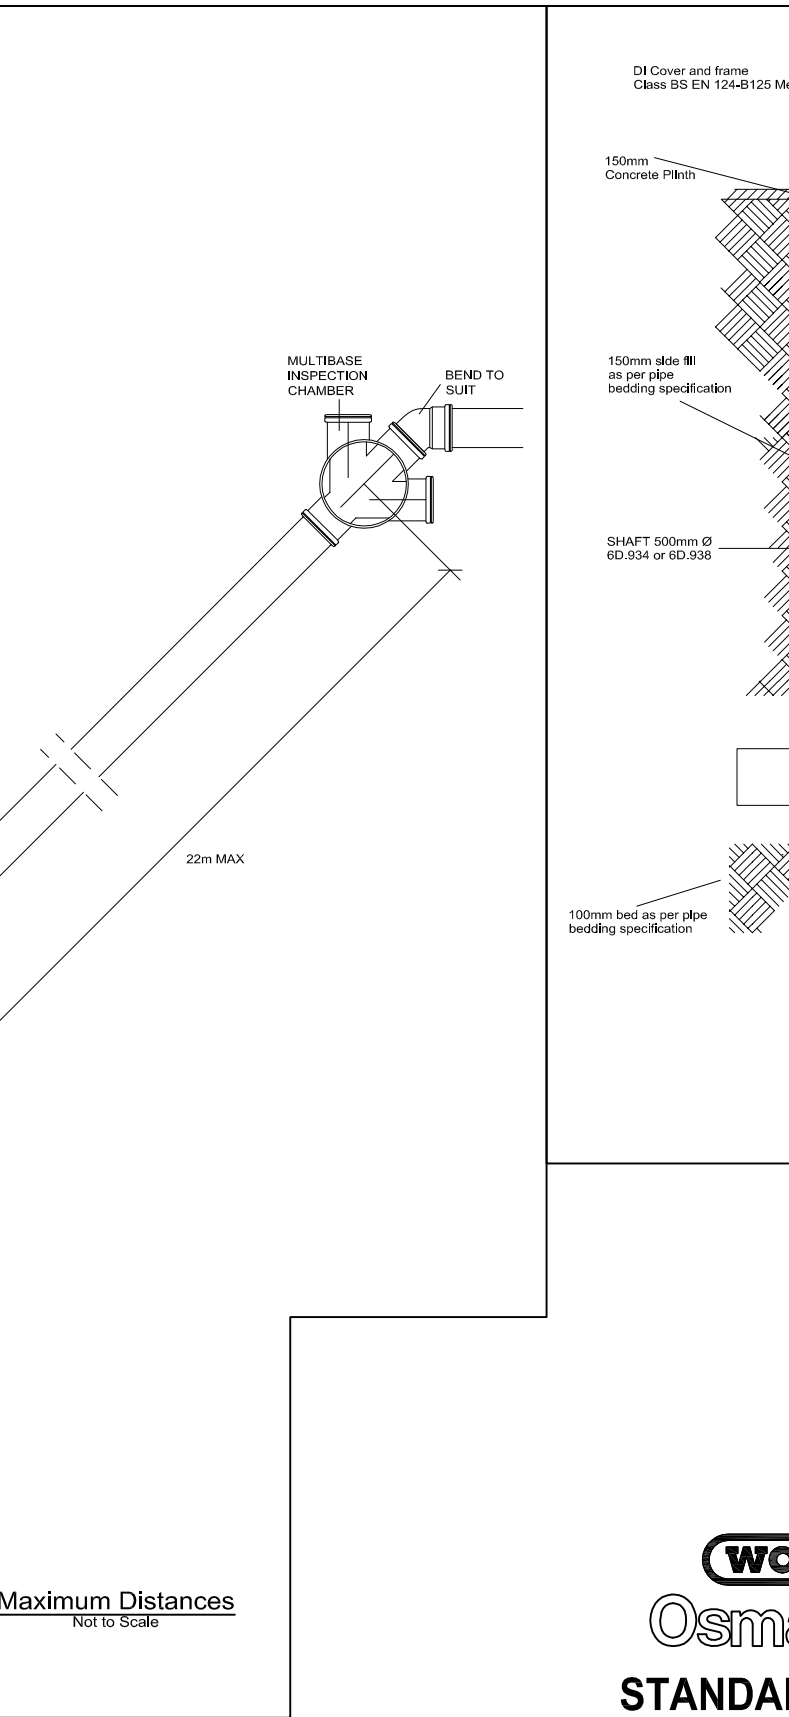
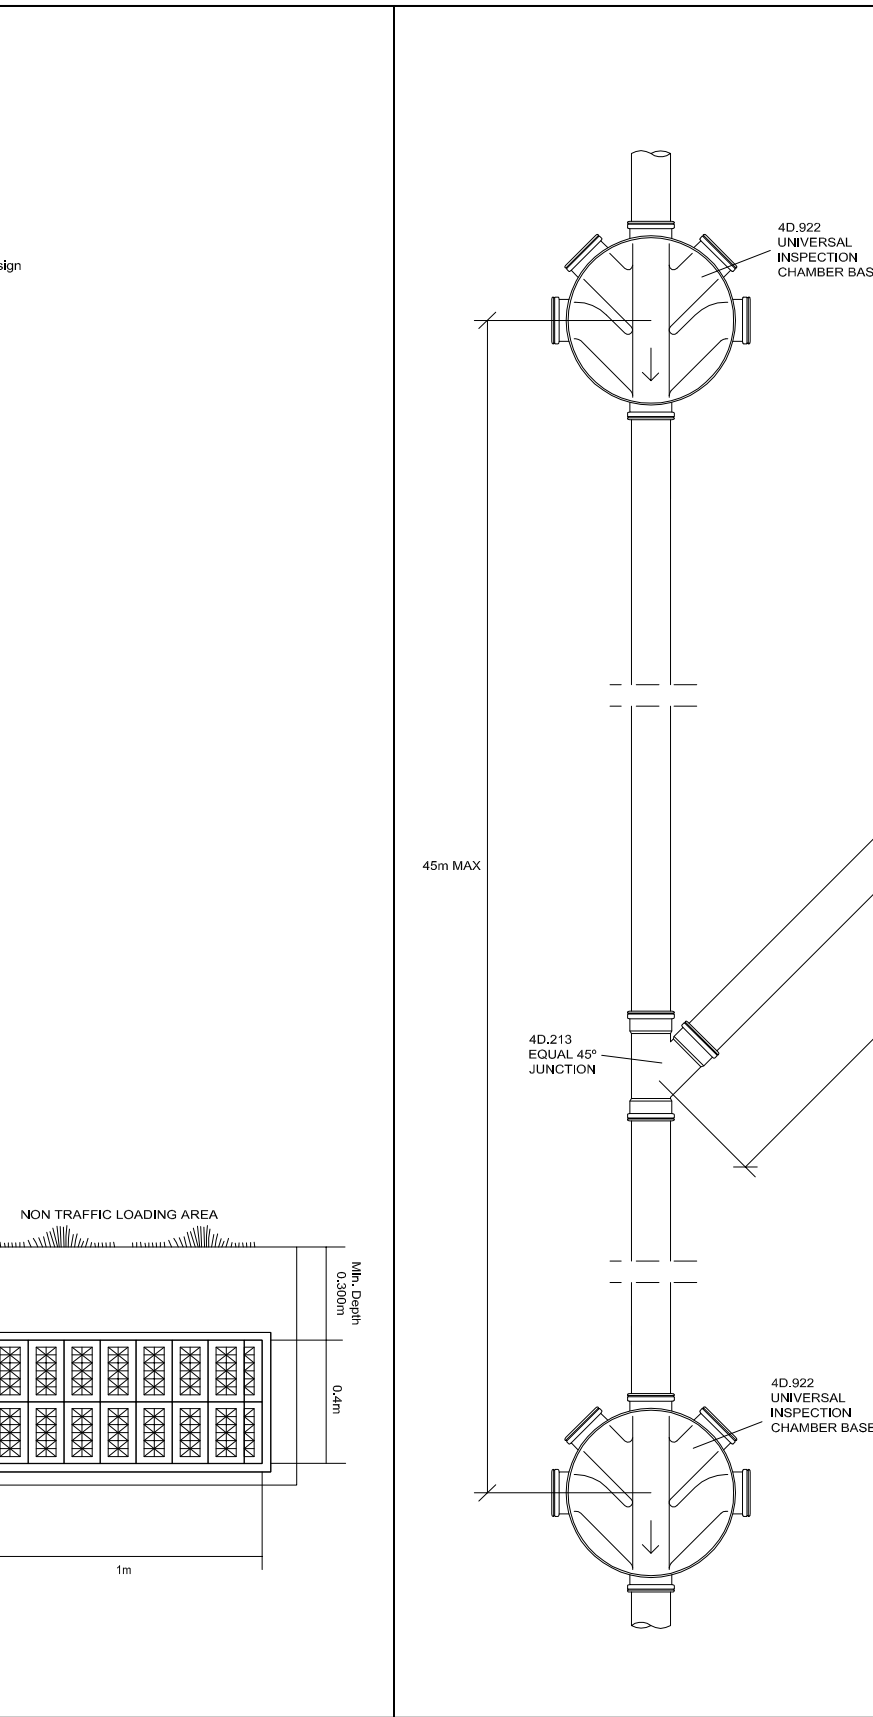
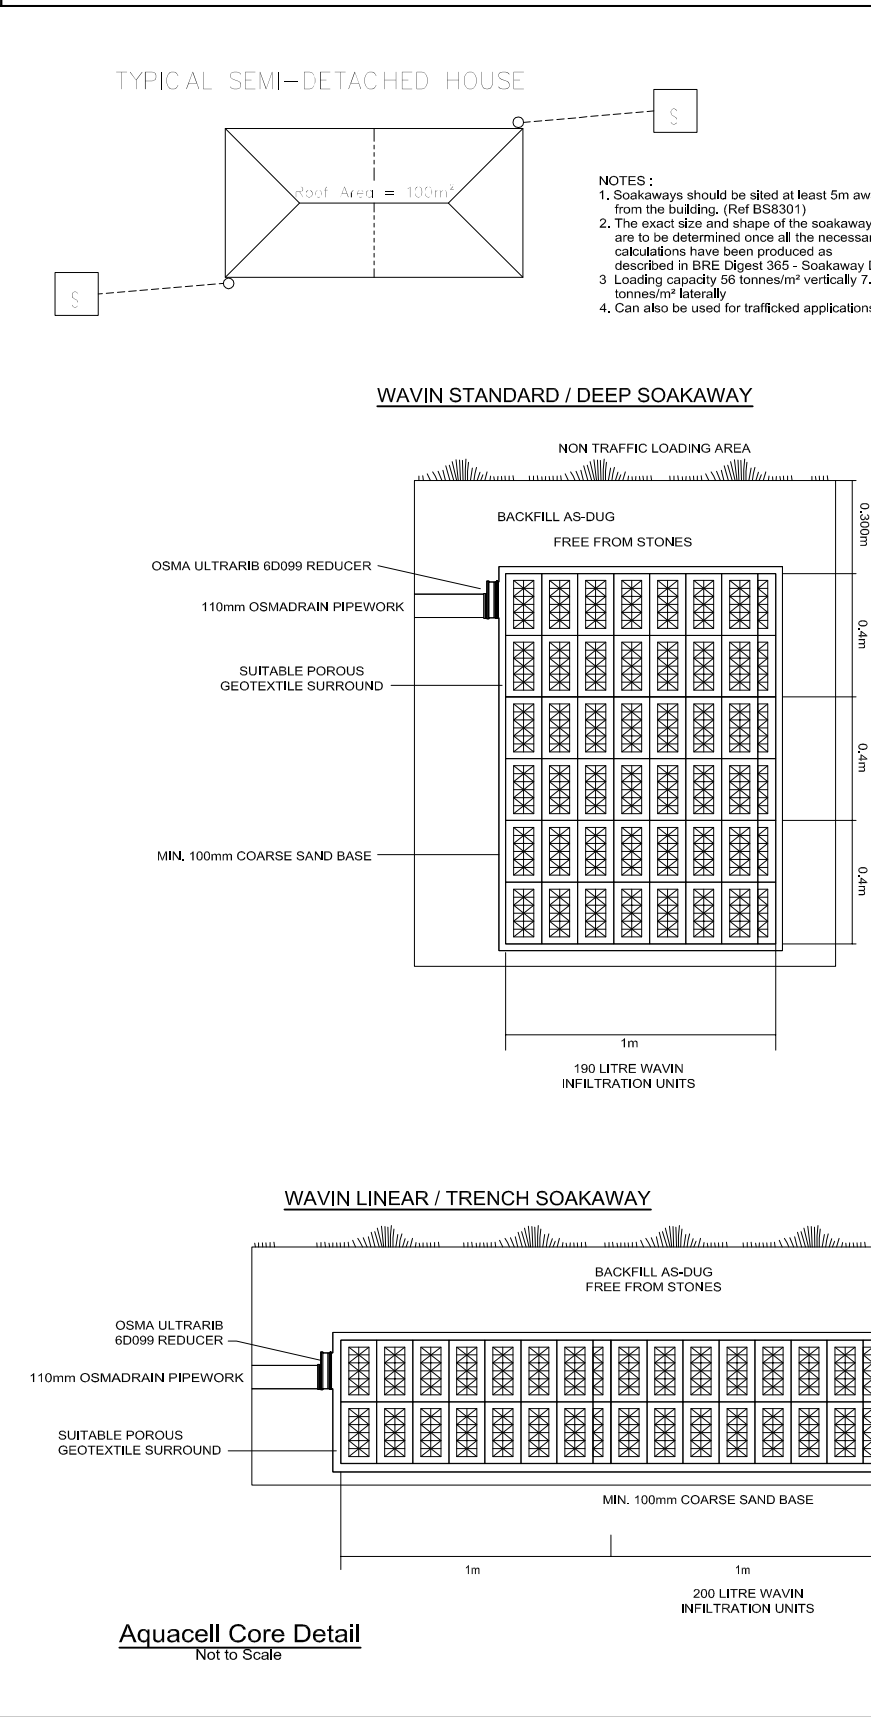
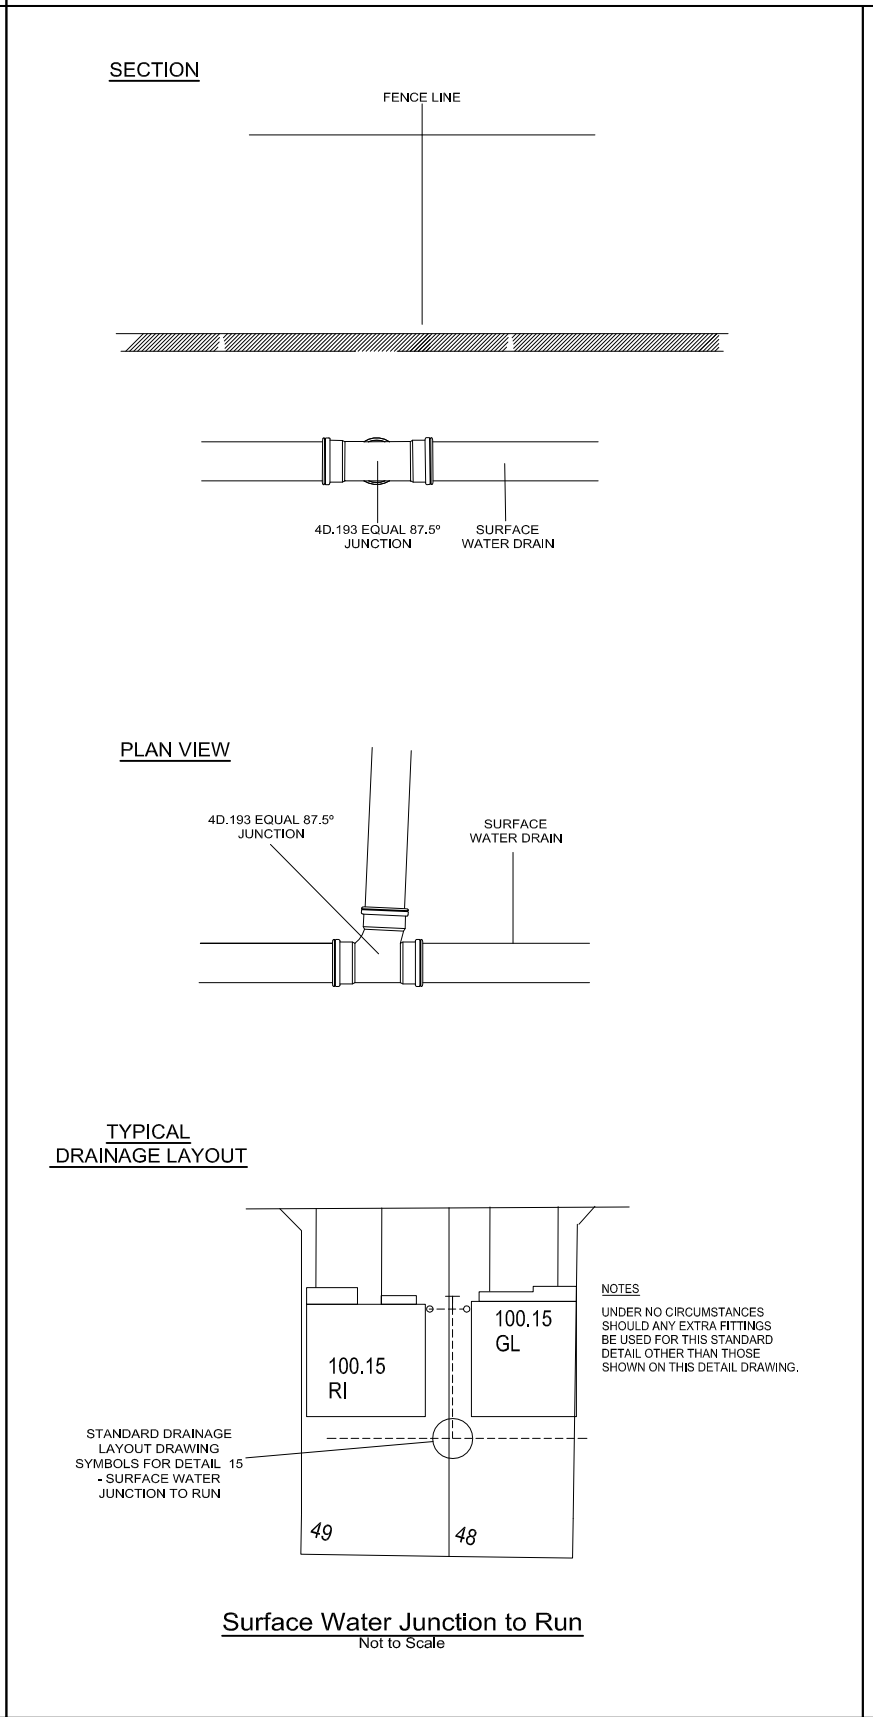
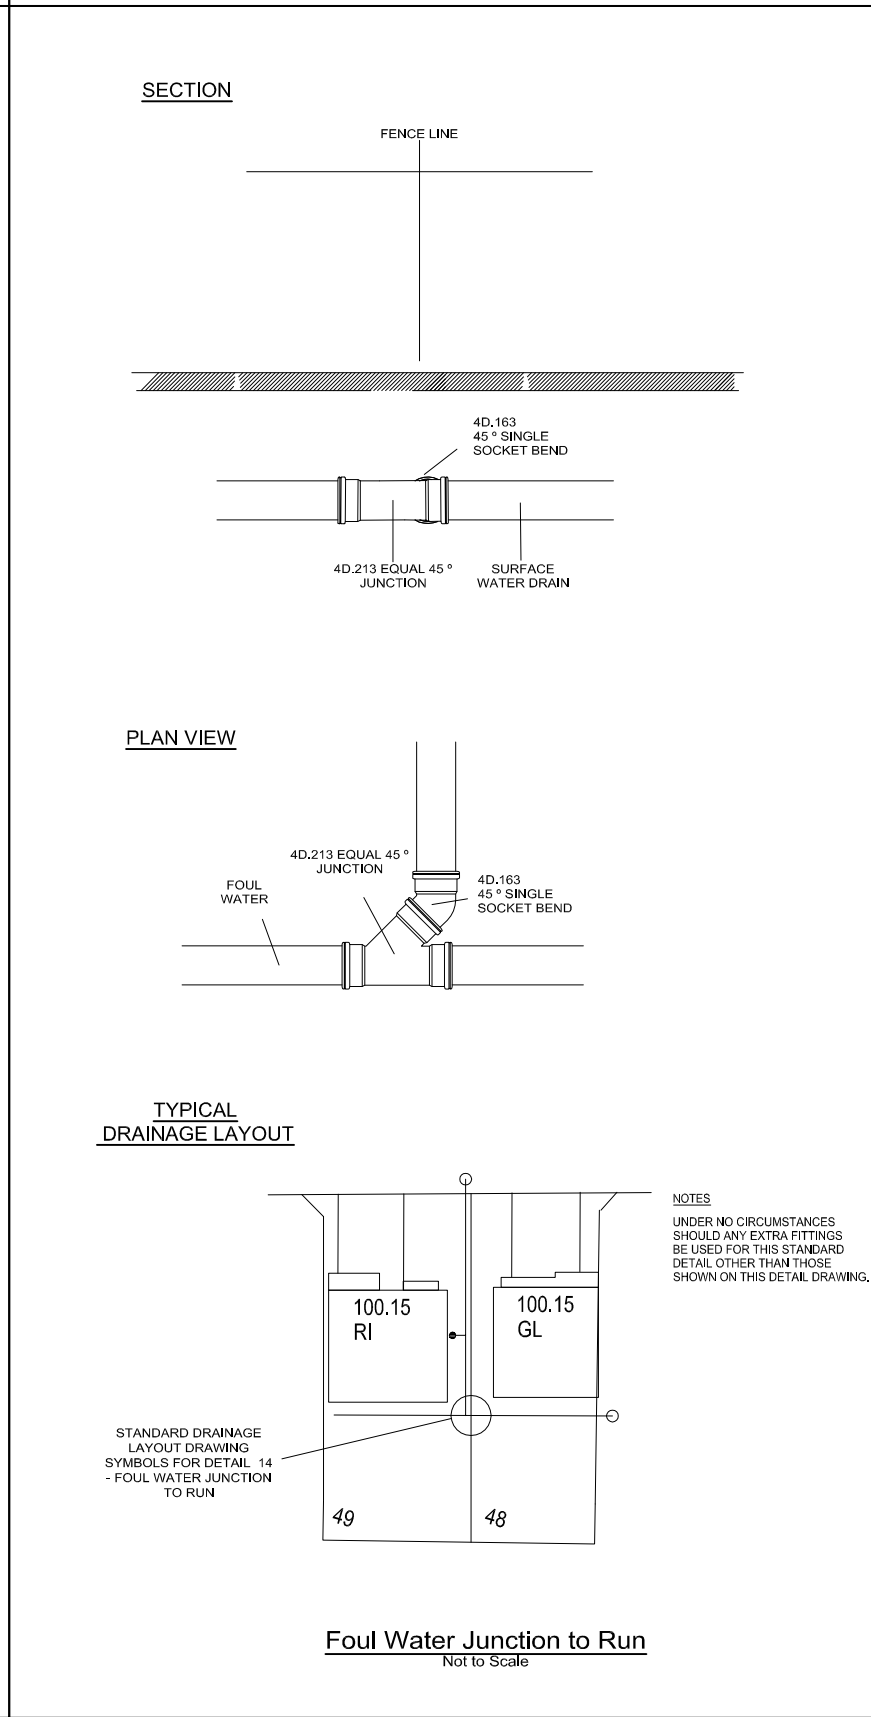


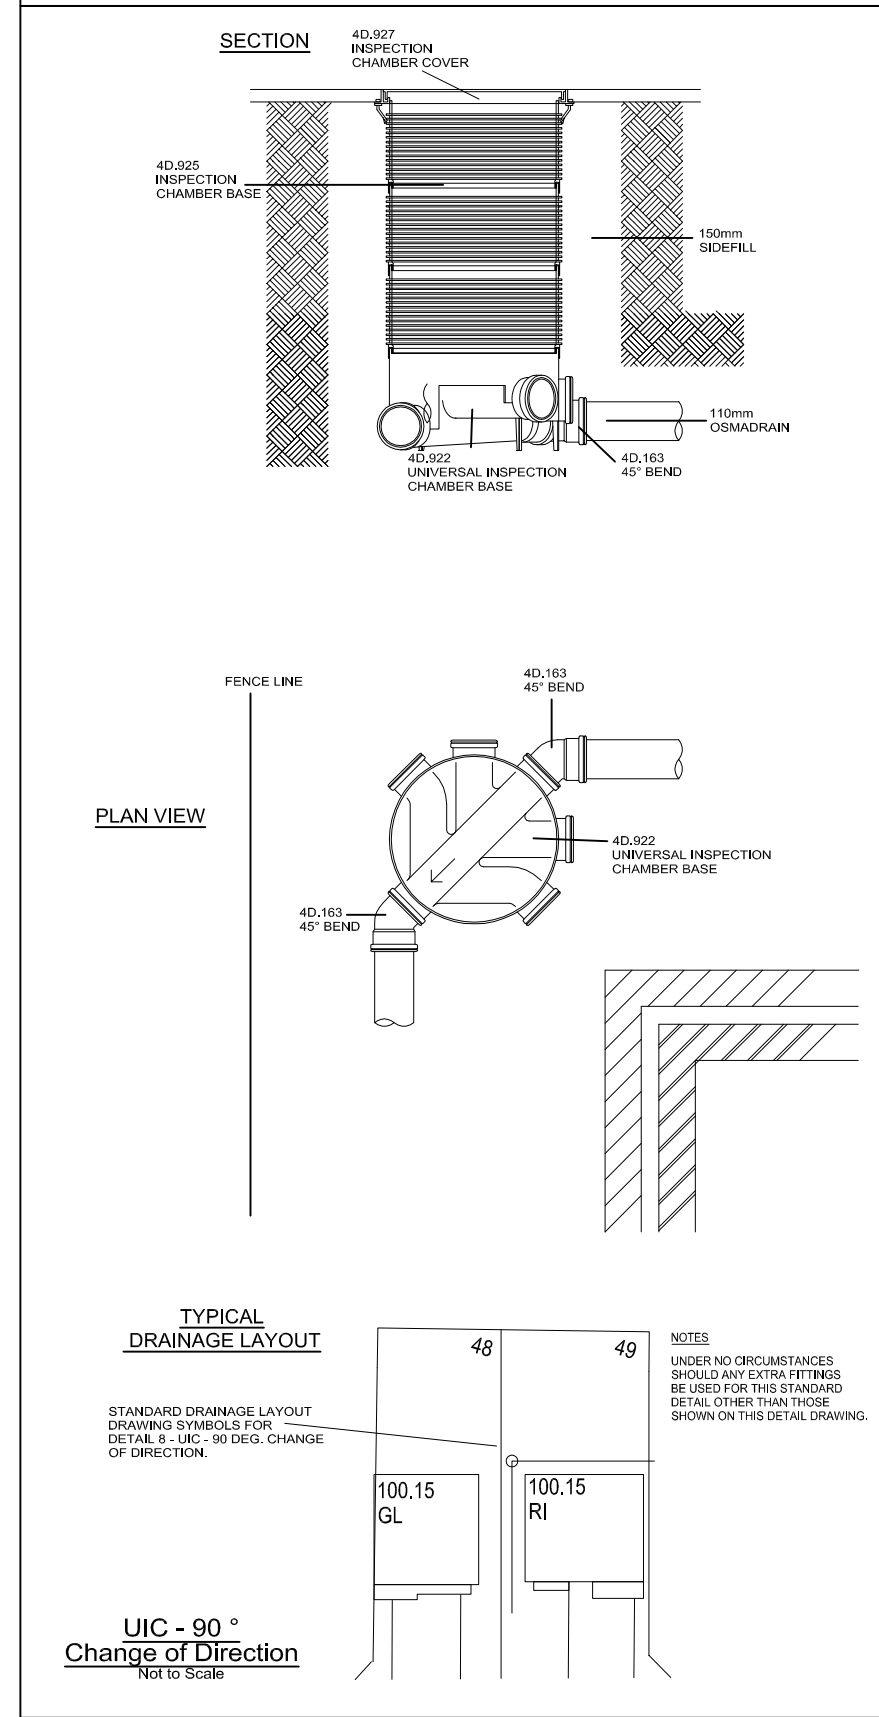

REV. No.	DATE	DESCRIPTION	INITIALS	
Client  PERSIMMON HOMES (South Coast) LTD			 MJA CONSULTING CIVIL AND STRUCTURAL ENGINEERS Monarch House, Barton Lane, Abingdon, Oxon. OX14 3NB Tel: 01235 555173 Fax: 01235 523226 	
Project Purbrook Park School Waterlooville				
Title Private Drainage Details Sheet 2			Scale As Shown Checked AMc	Date Nov '16 Drawn JS
			Drawing No. 5444:23	
			Rev	