


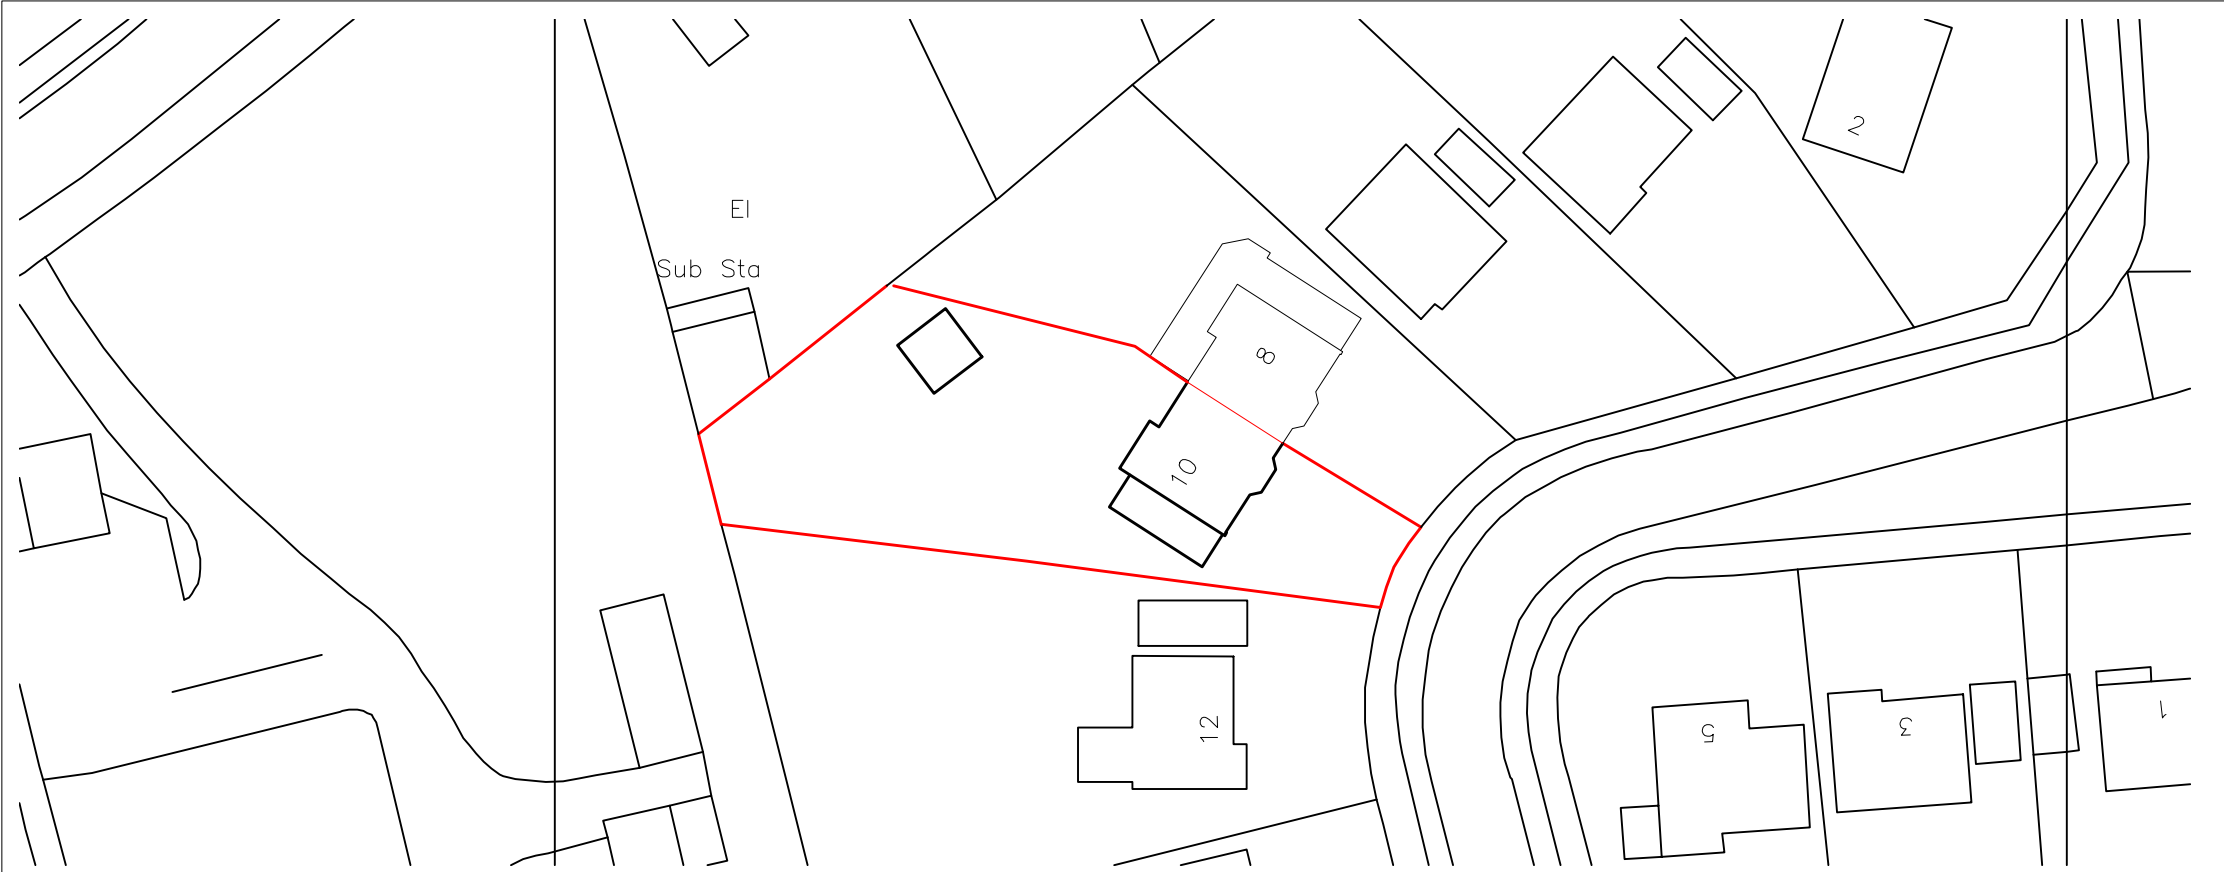


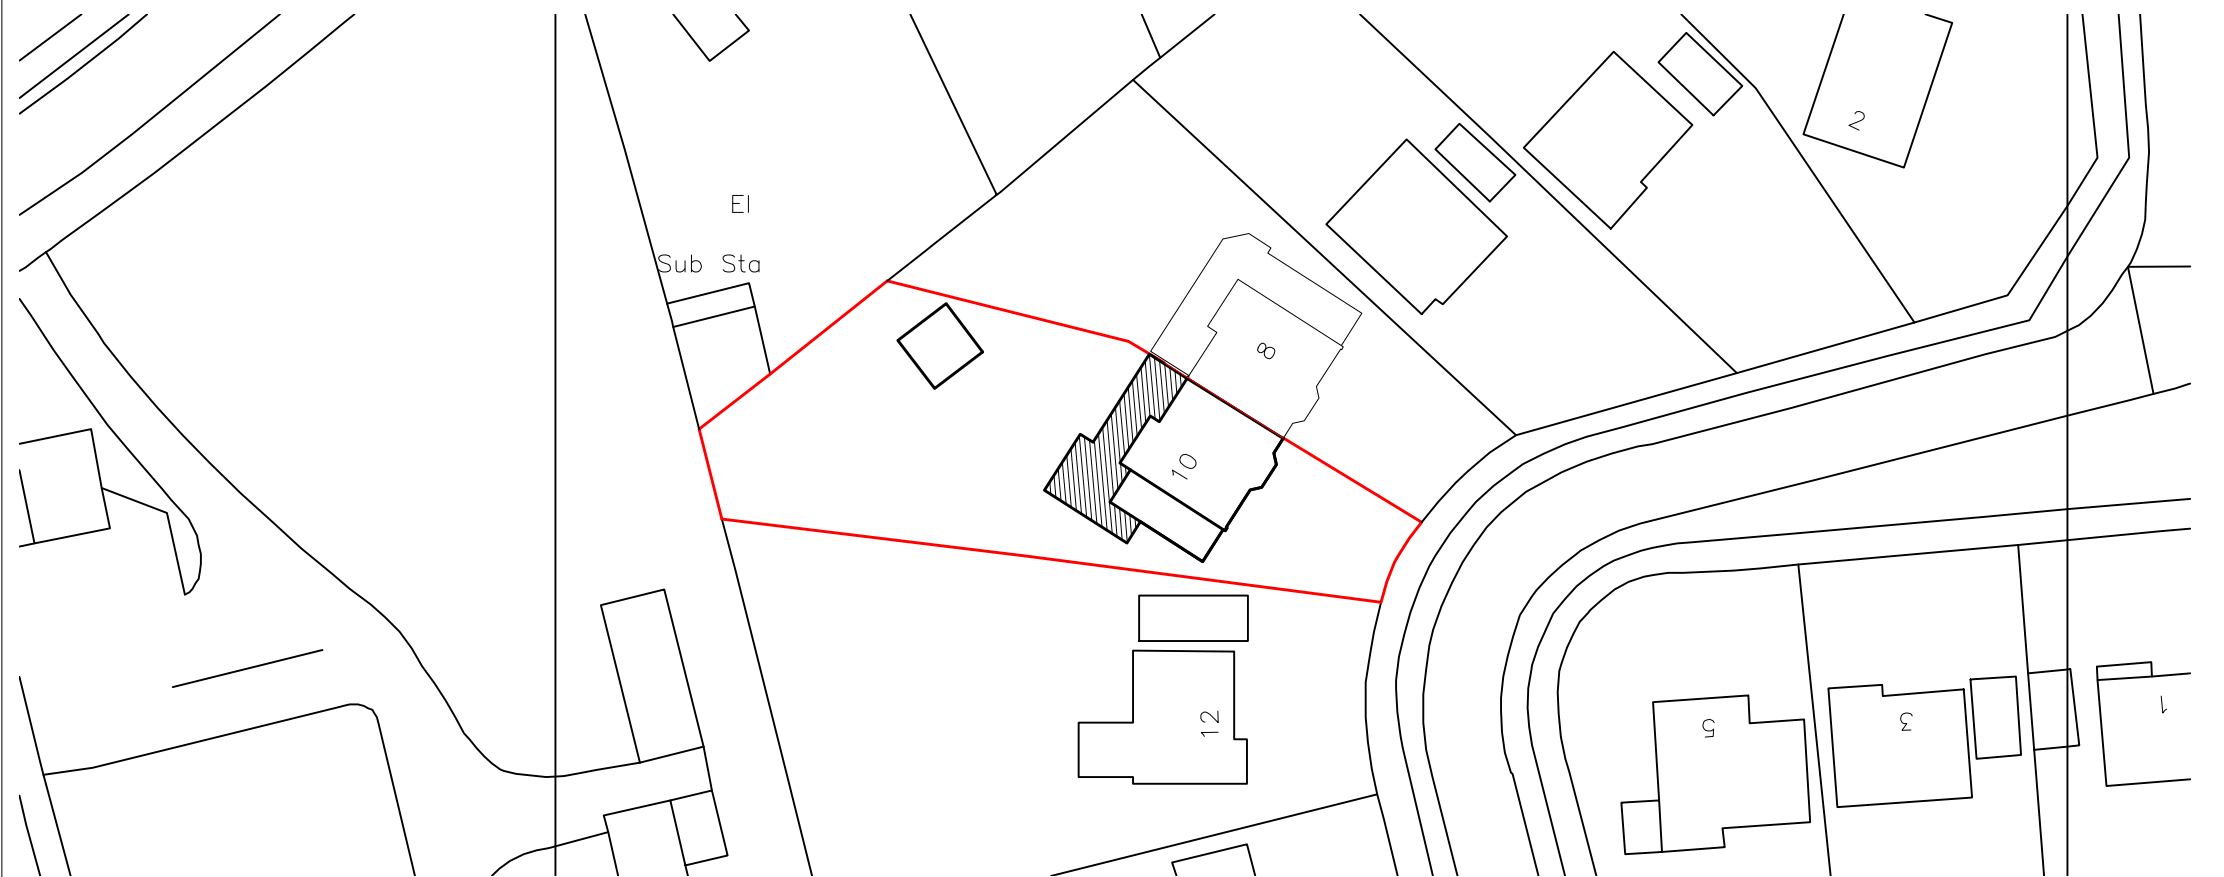

EXISTING

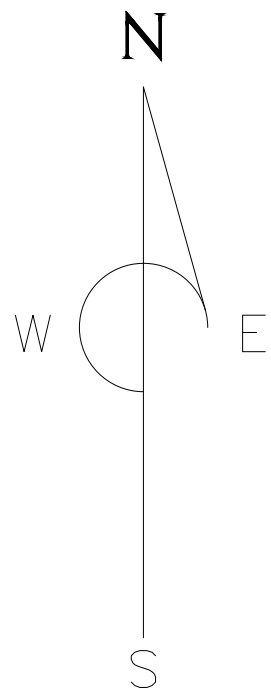

PROPOSED
SCALE

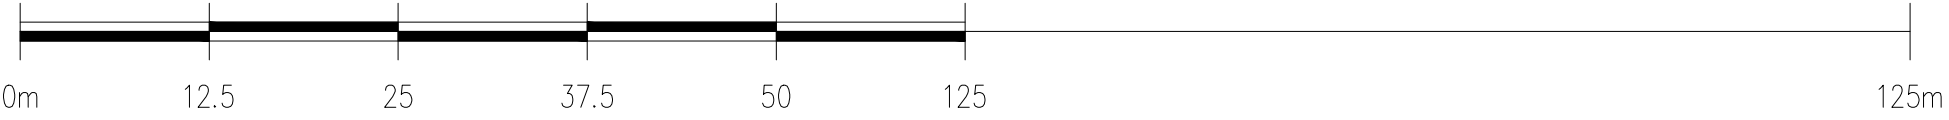

Site Ownership
Boundary

Building Outline

10 Beacon Square
Emsworth
Hants
PO10 7HU

Site Block Plan	
Scale	1:500 @ A3
Drawing No.	102
Issue No.	C
Date	06.03.2017