
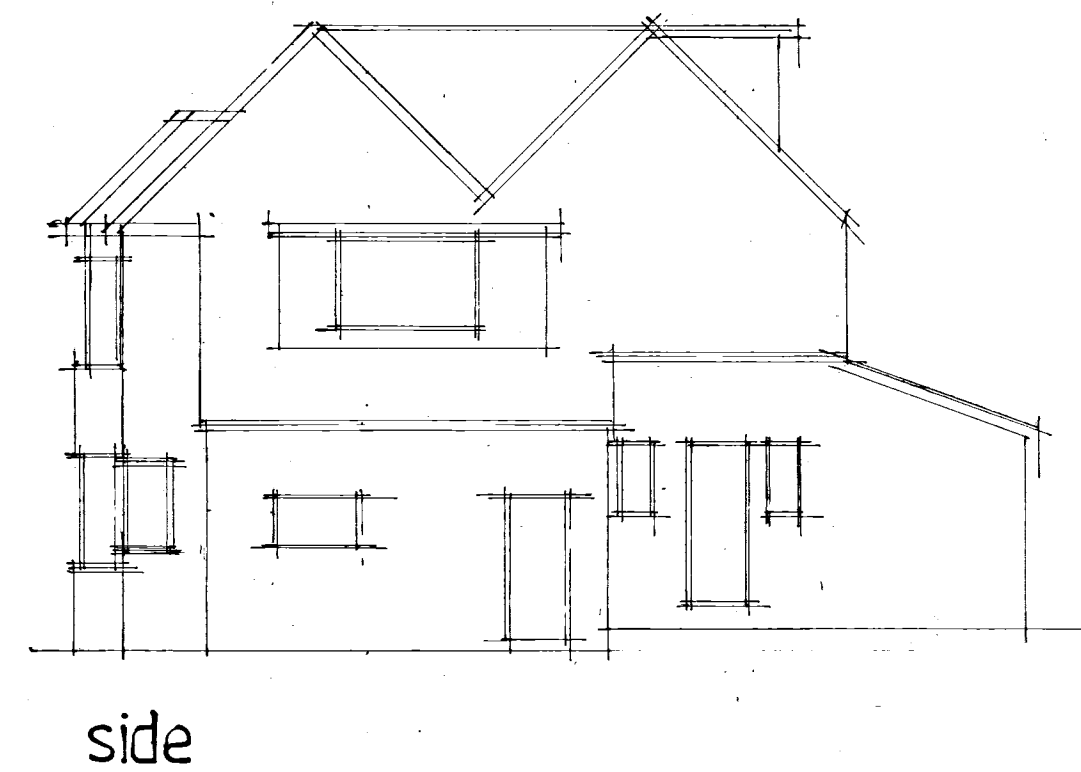
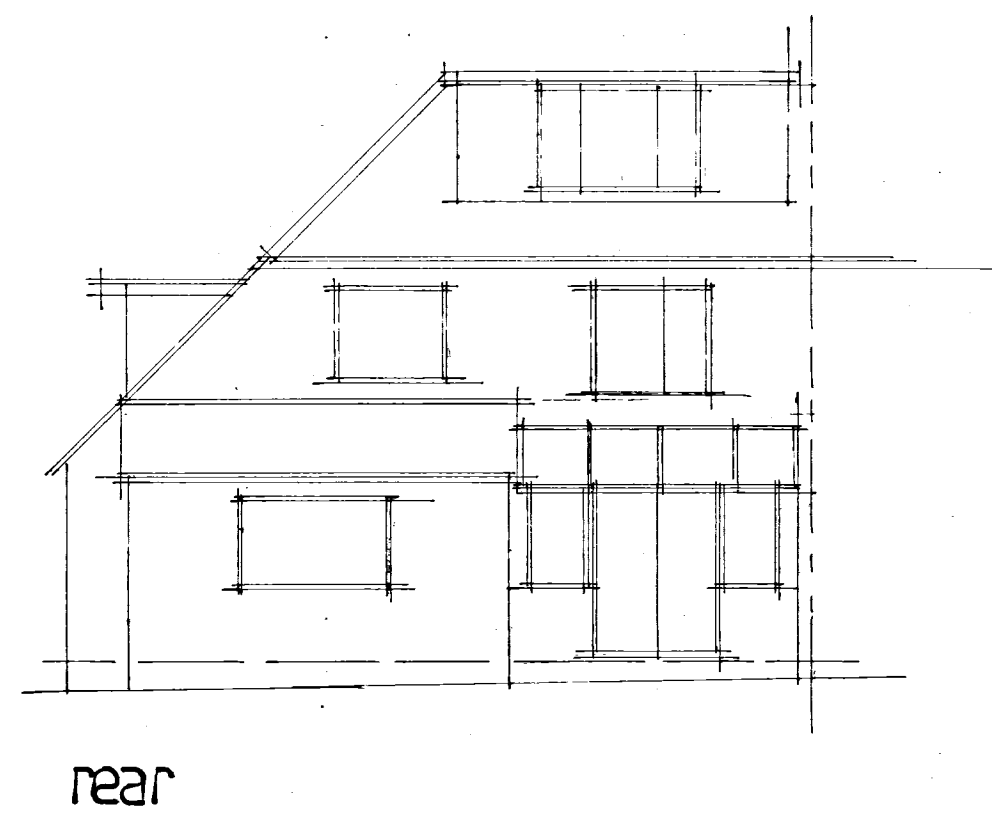
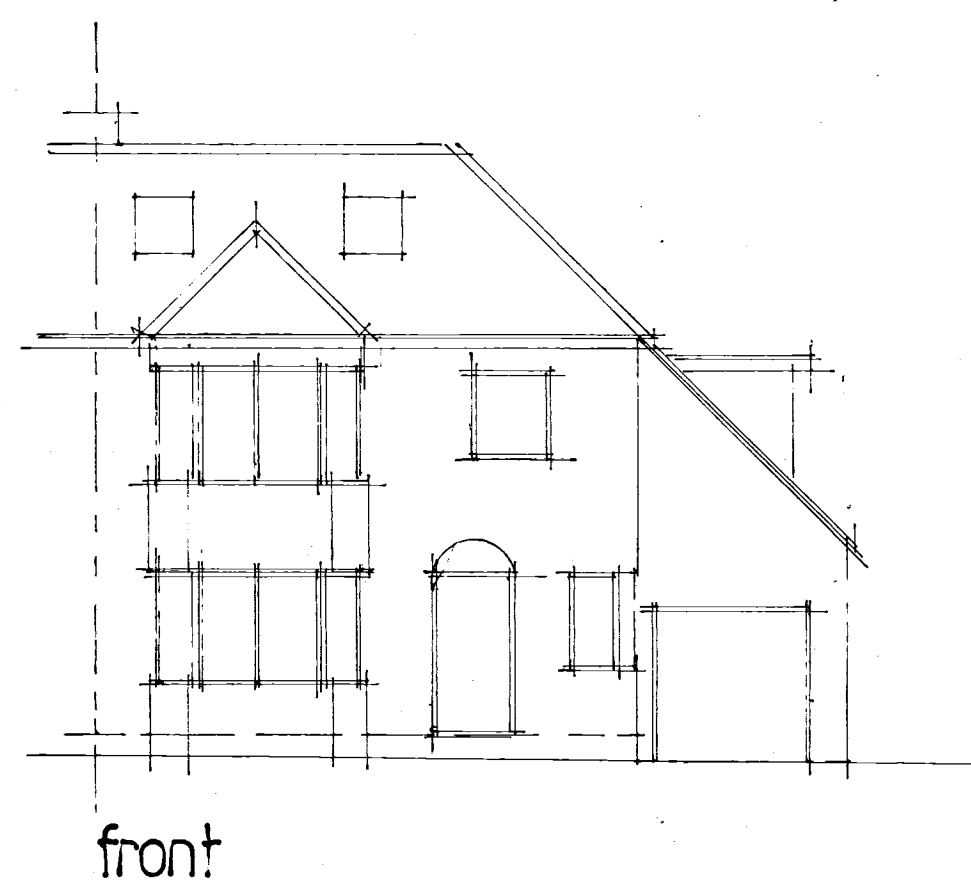
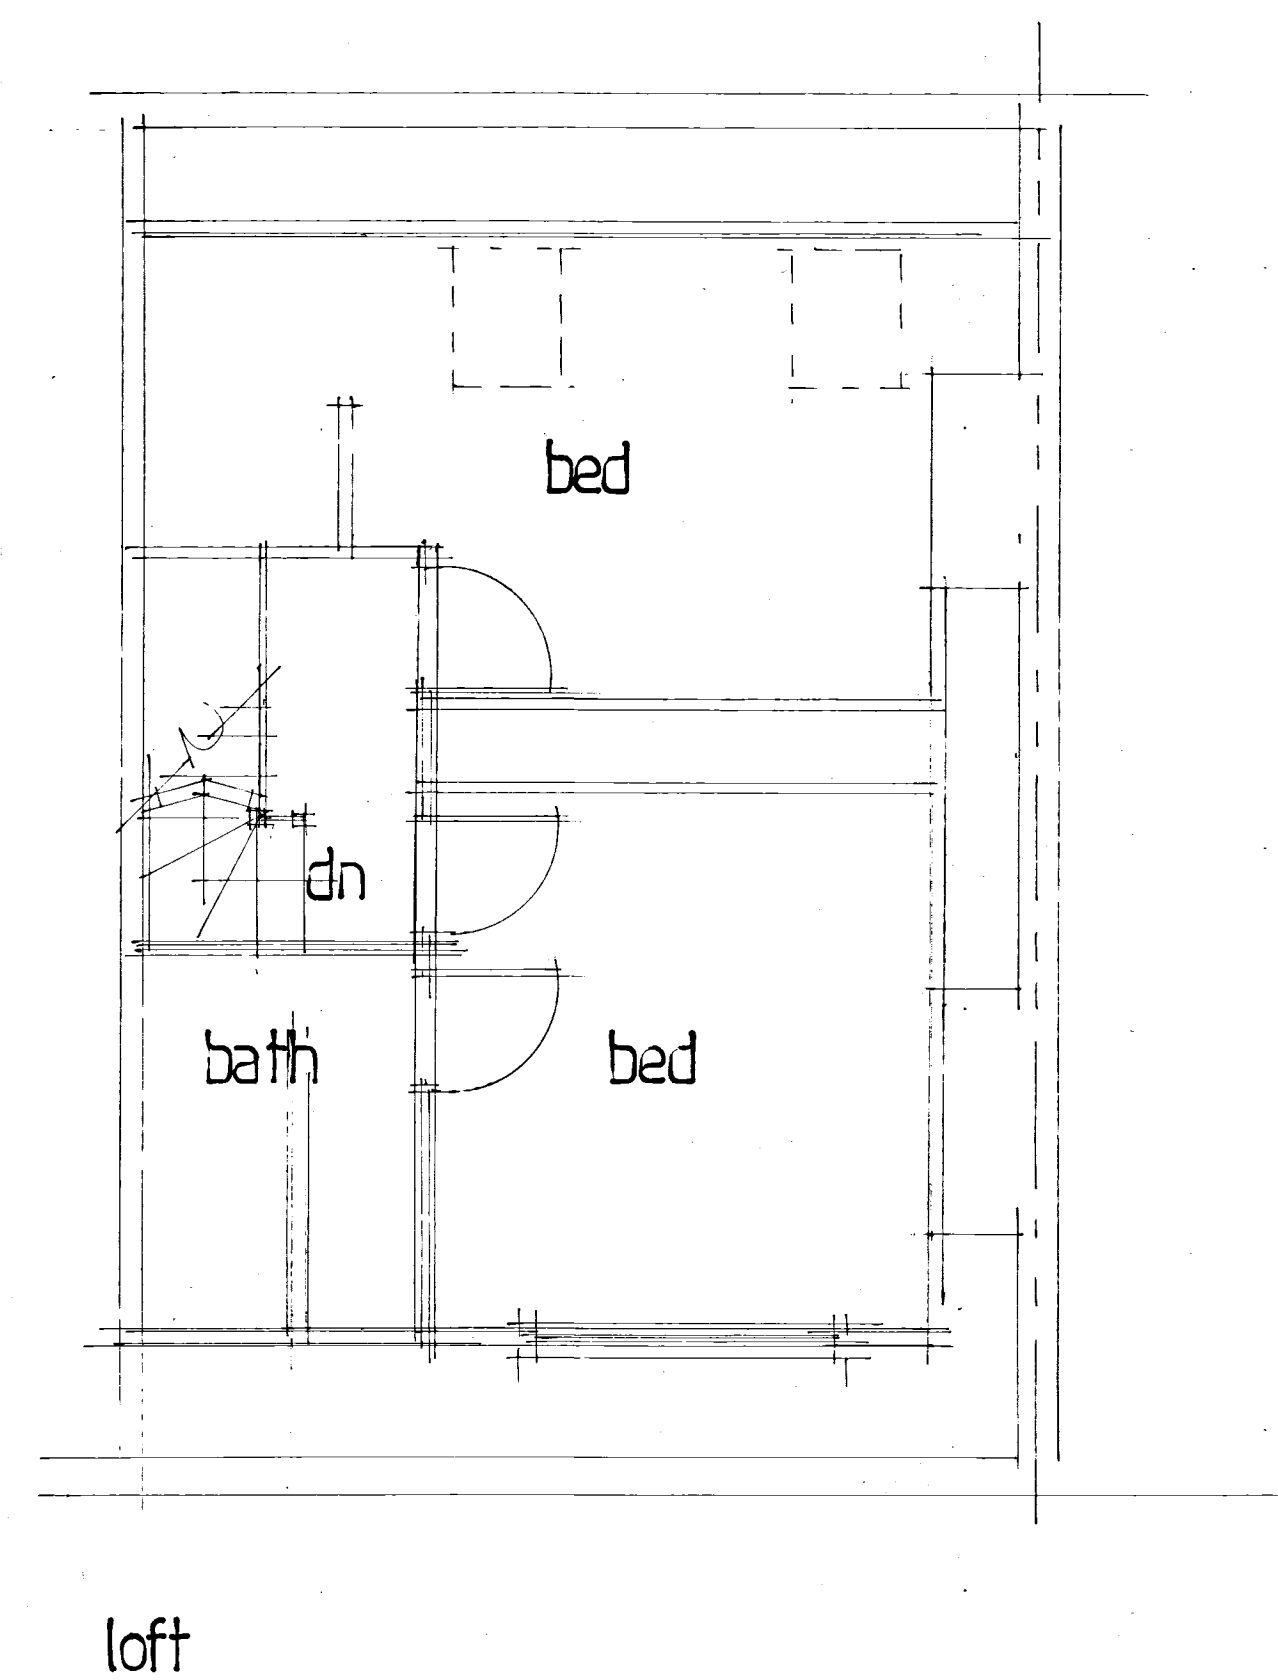
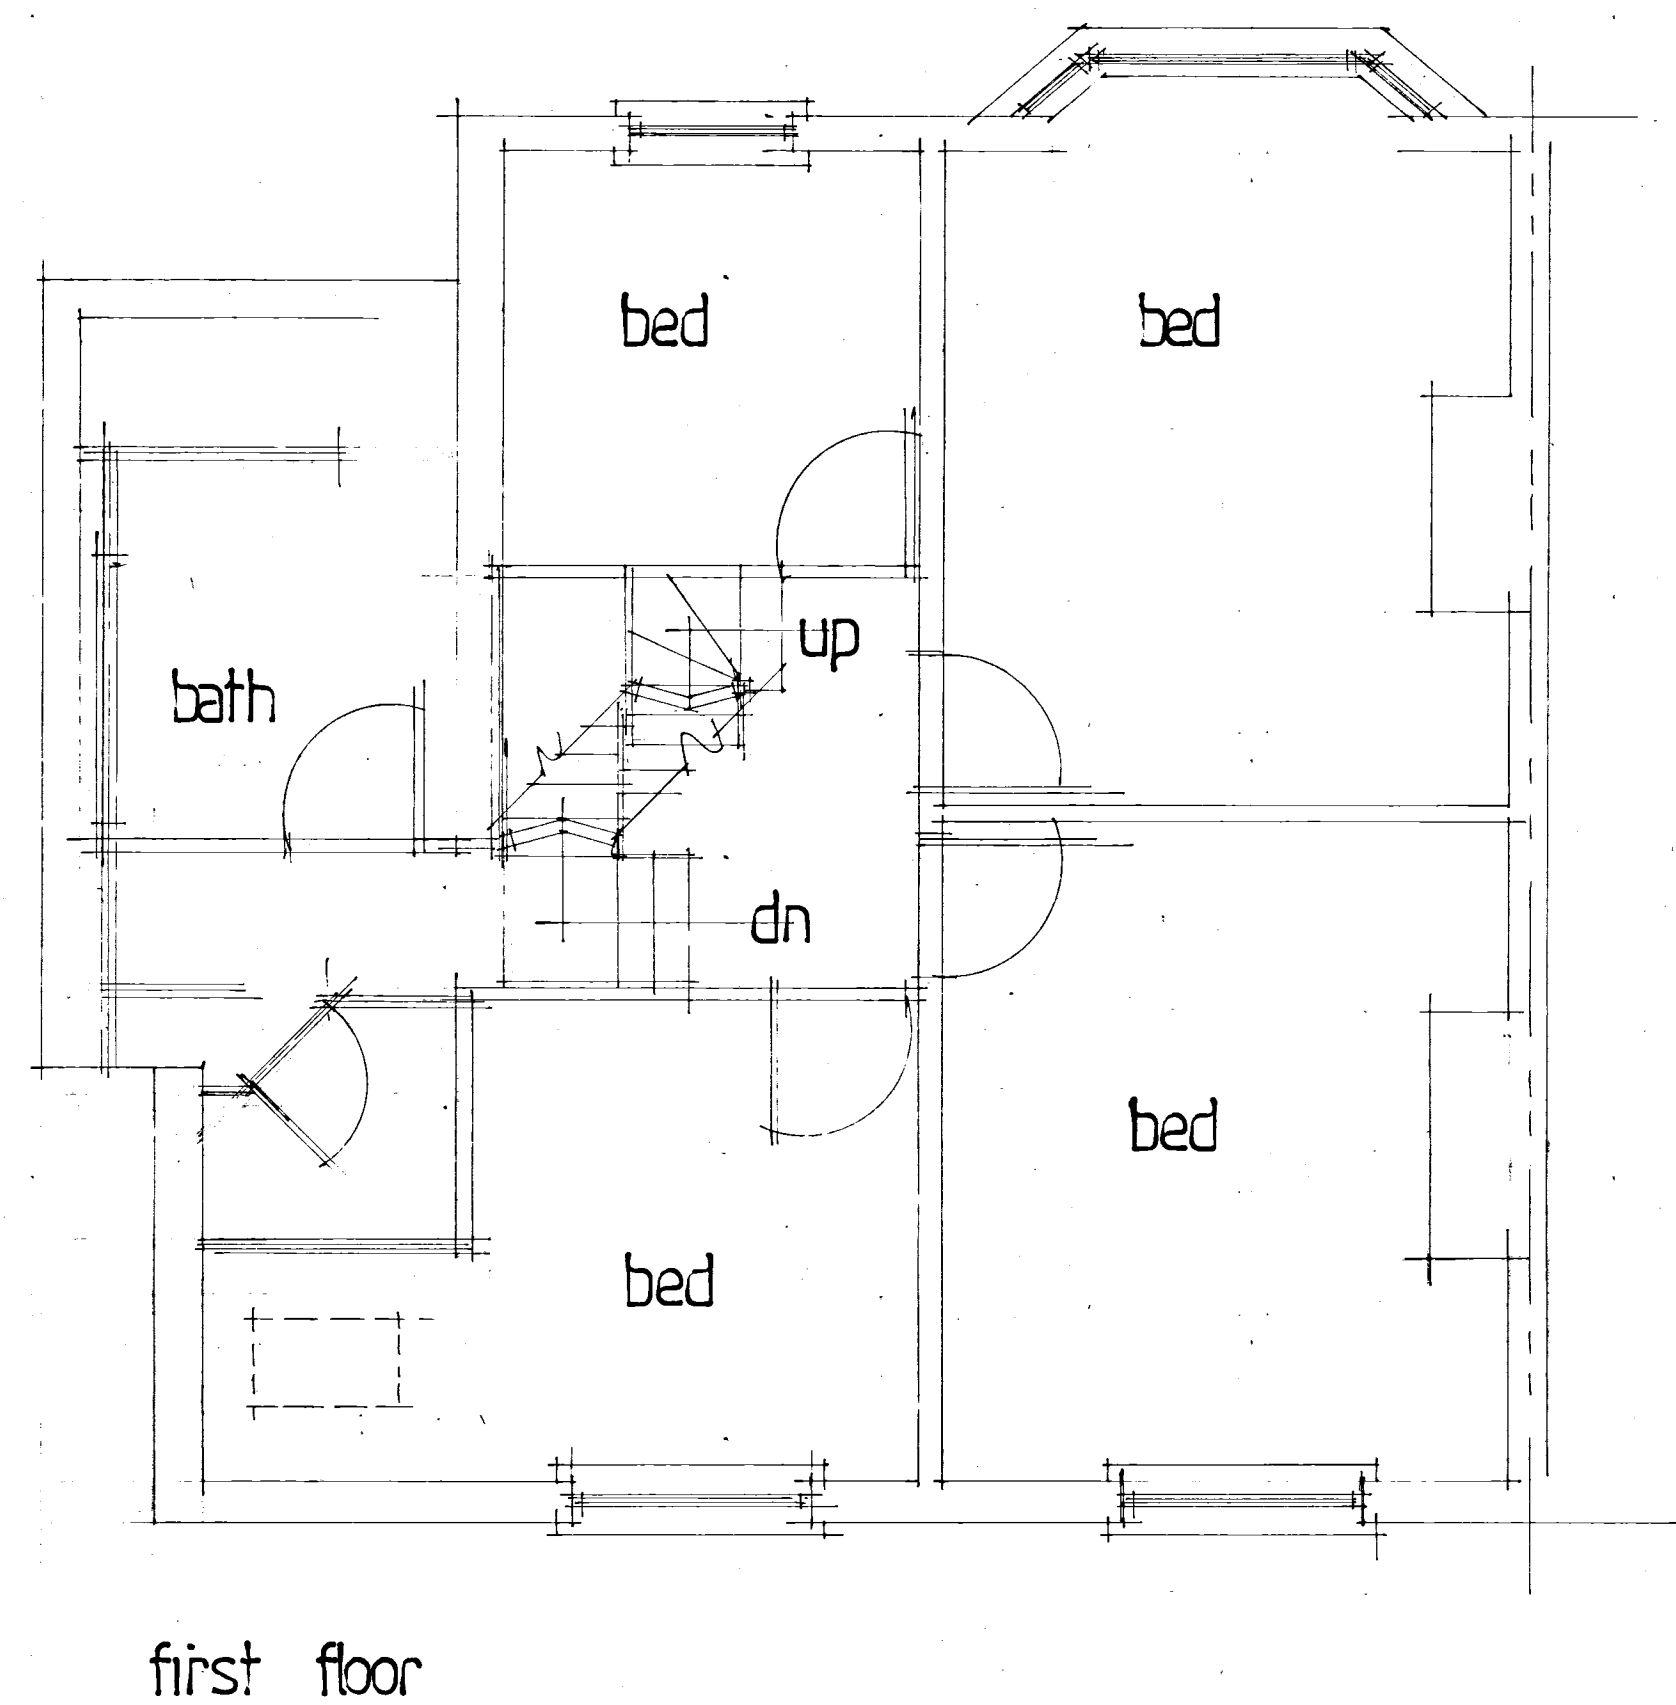


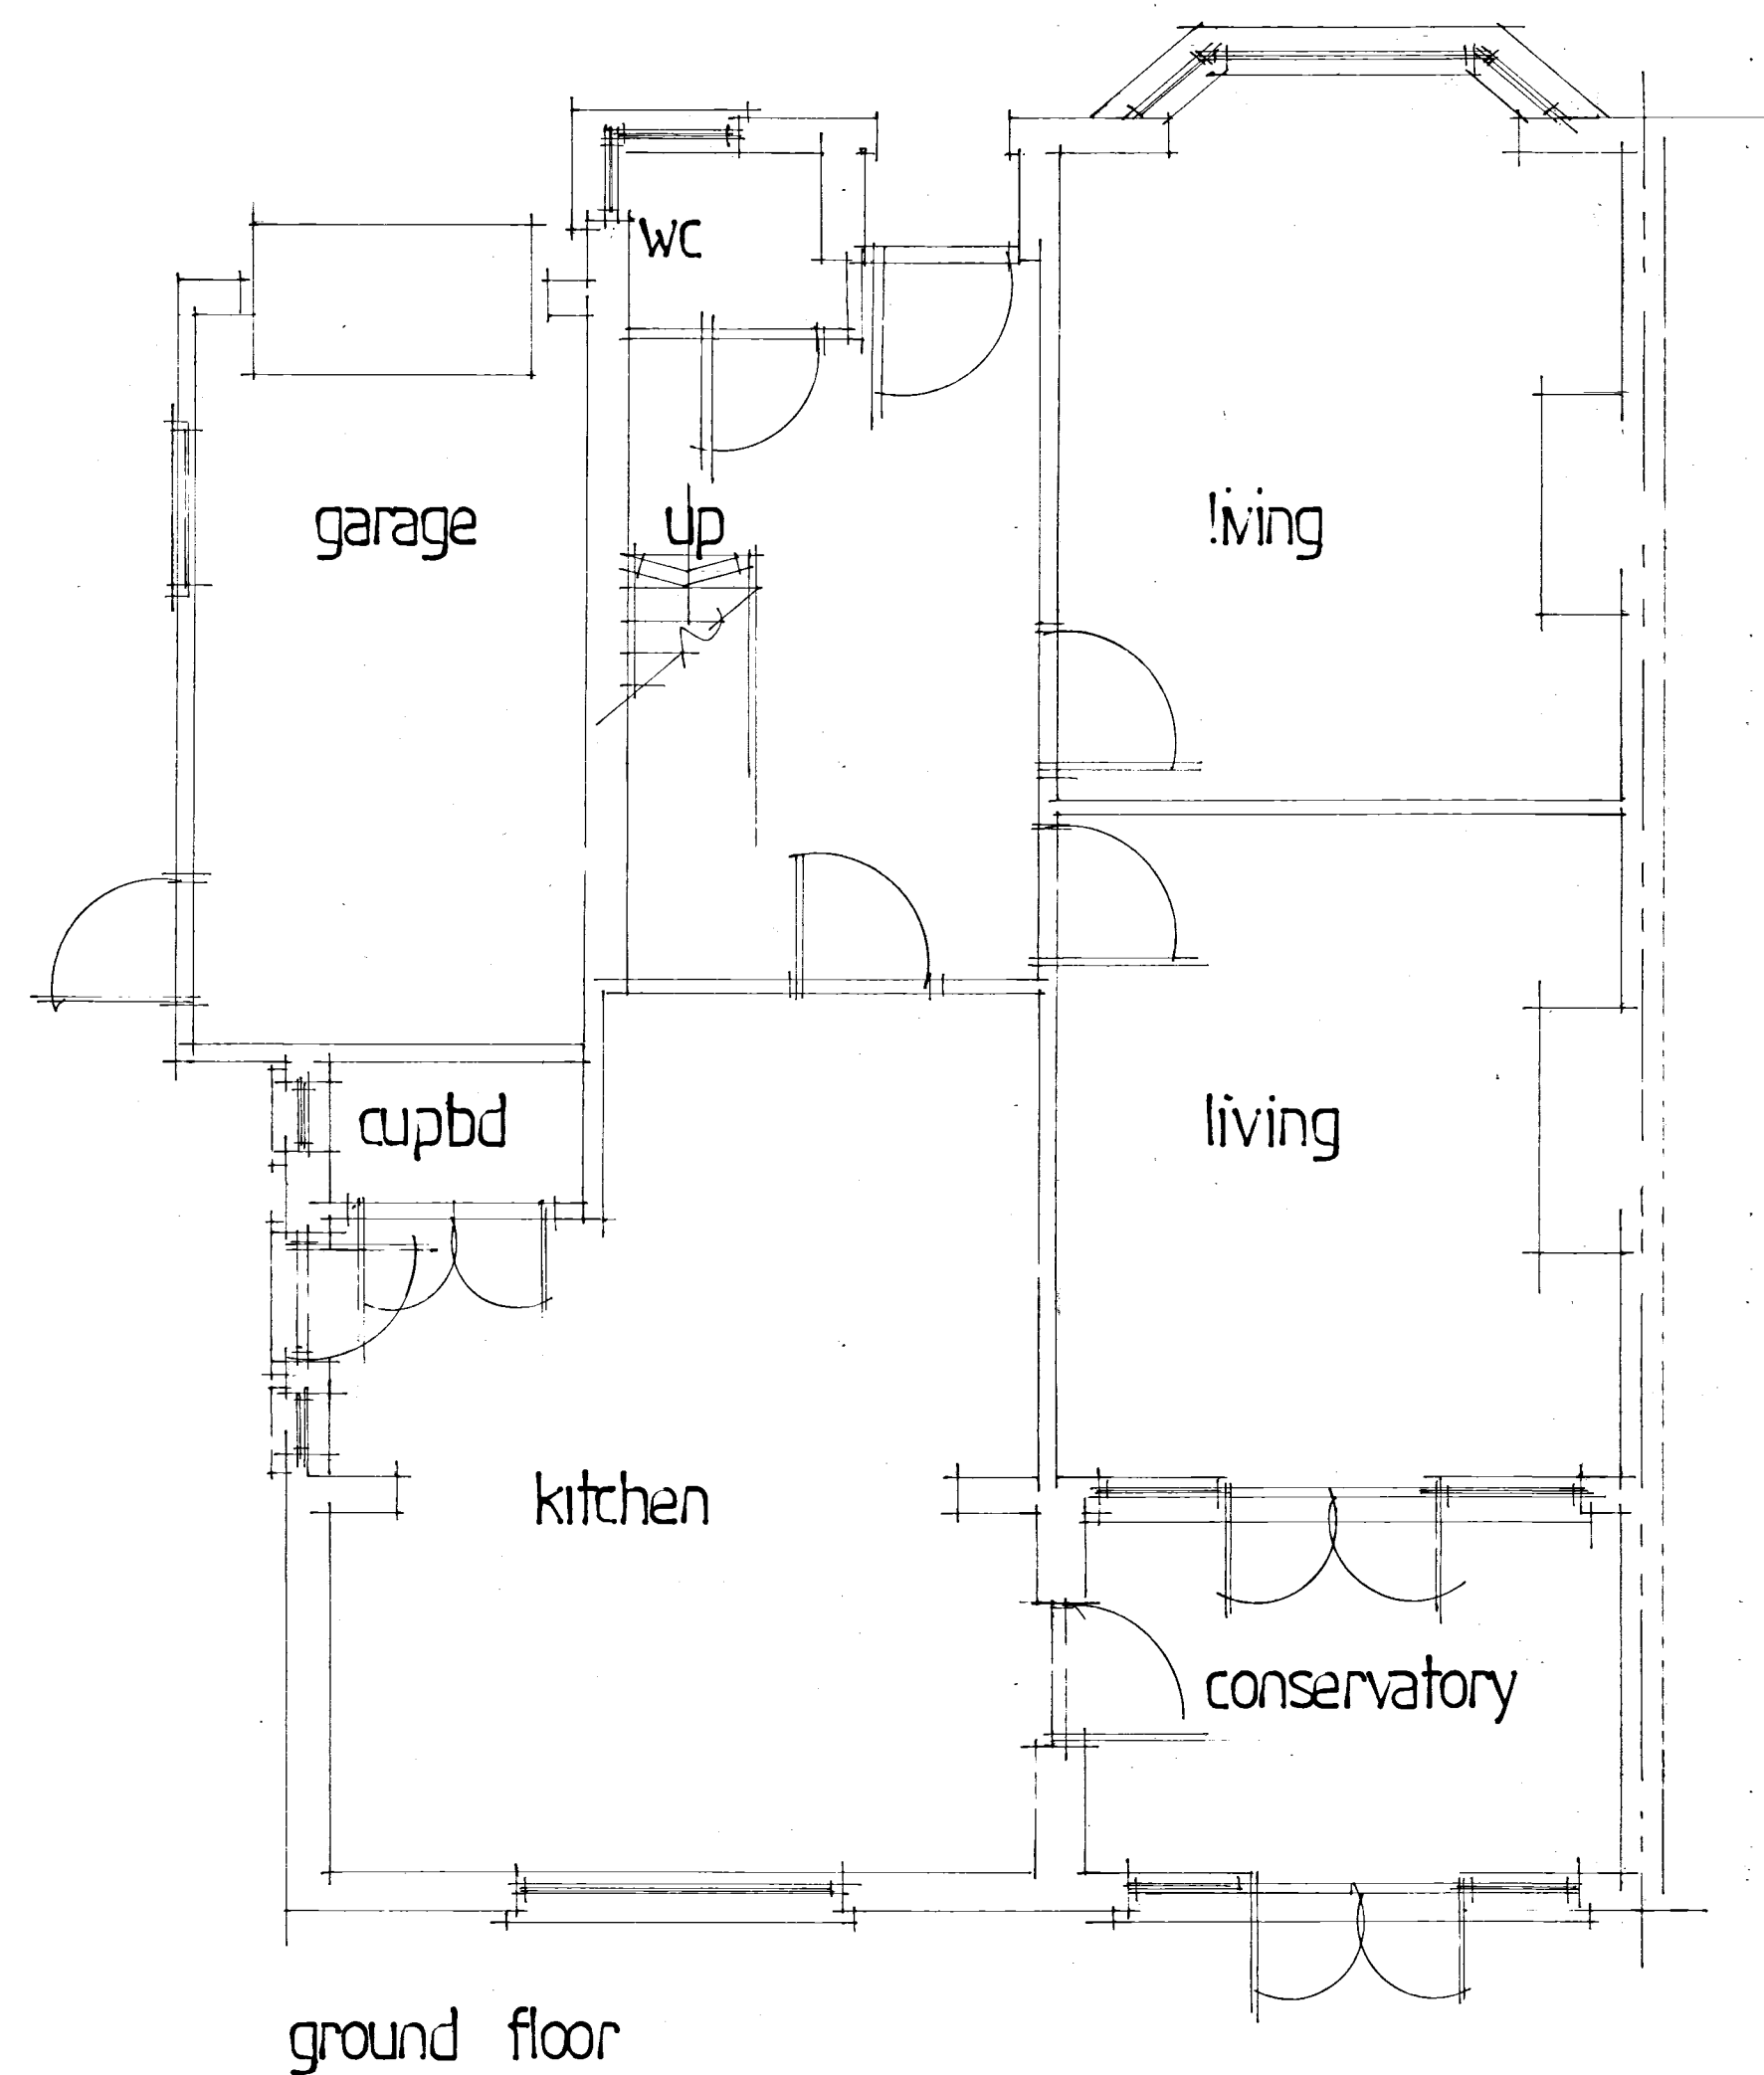

A	Date	Revision
© copyright		
THORNS YOUNG ARCHITECTURAL		
THORNS-YOUNG LTD CHARTERED BUILDING CONSULTANTS Website: www.thornsyounyoung.co.uk		
Fareham 21 Middle Road Park Gate SO31 7GH Tel: (01329) 888 322	Portsmouth 232 London Road North End PO2 9JQ Tel: (02392) 672 883	
Client		
MR. S JORDAN		
Job Title		
68 THE DALE WIDLEY WATERLOOVILLE		
Drawing Title		
EXISTING PLANS AND ELEVATIONS		
Scale 1:50 + 1:100		
Date JUNE 2007		Drawn by CMC
Dwg. No.	Rev.	
1109:17:1		