


PROPOSED SINGLE STOREY FRONT ADDITION
43, SOUTH ROAD, HAYLING ISLAND, HANTS
FOR MR J. POWELL

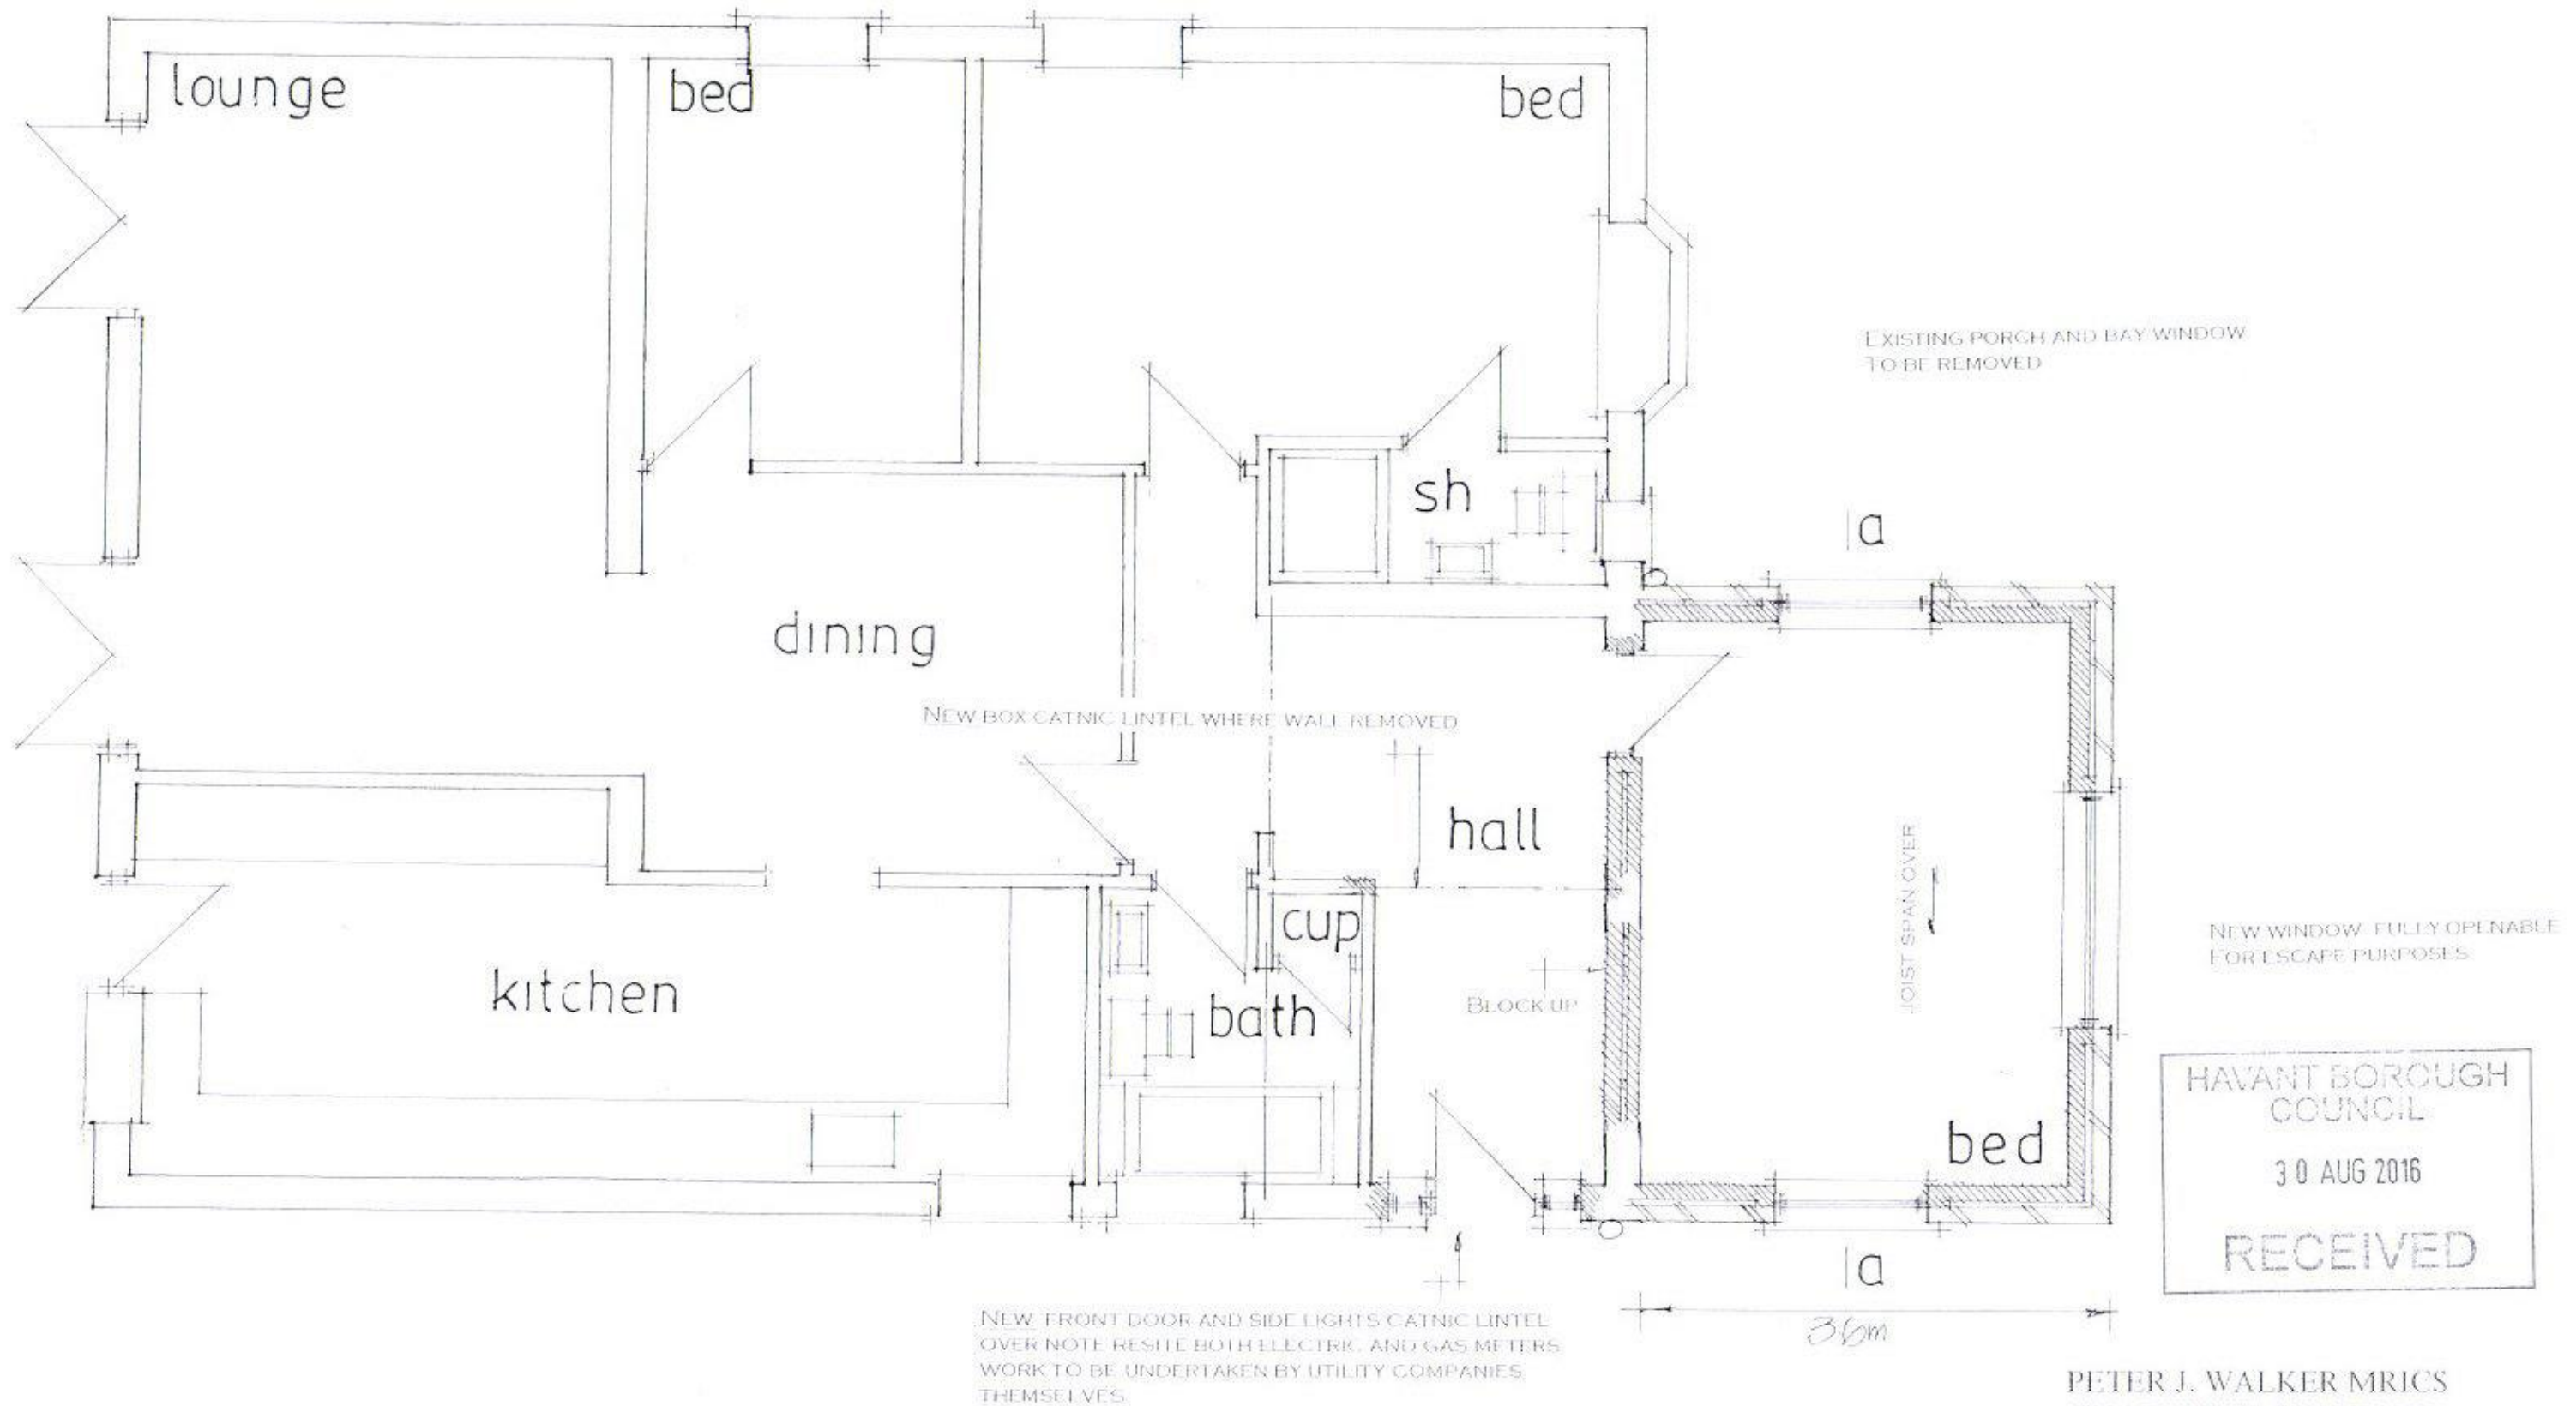

HAVANT BOROUGH COUNCIL
30 AUG 2016
RECEIVED

date aug 16
scale 1:50

Proposed Layout

PETER J. WALKER MRICS
CHARTERED SURVEYOR
182 SEAFRONT, HAYLING ISLAND, HANTS
PO11 9 AN

TEL: 02392467571