

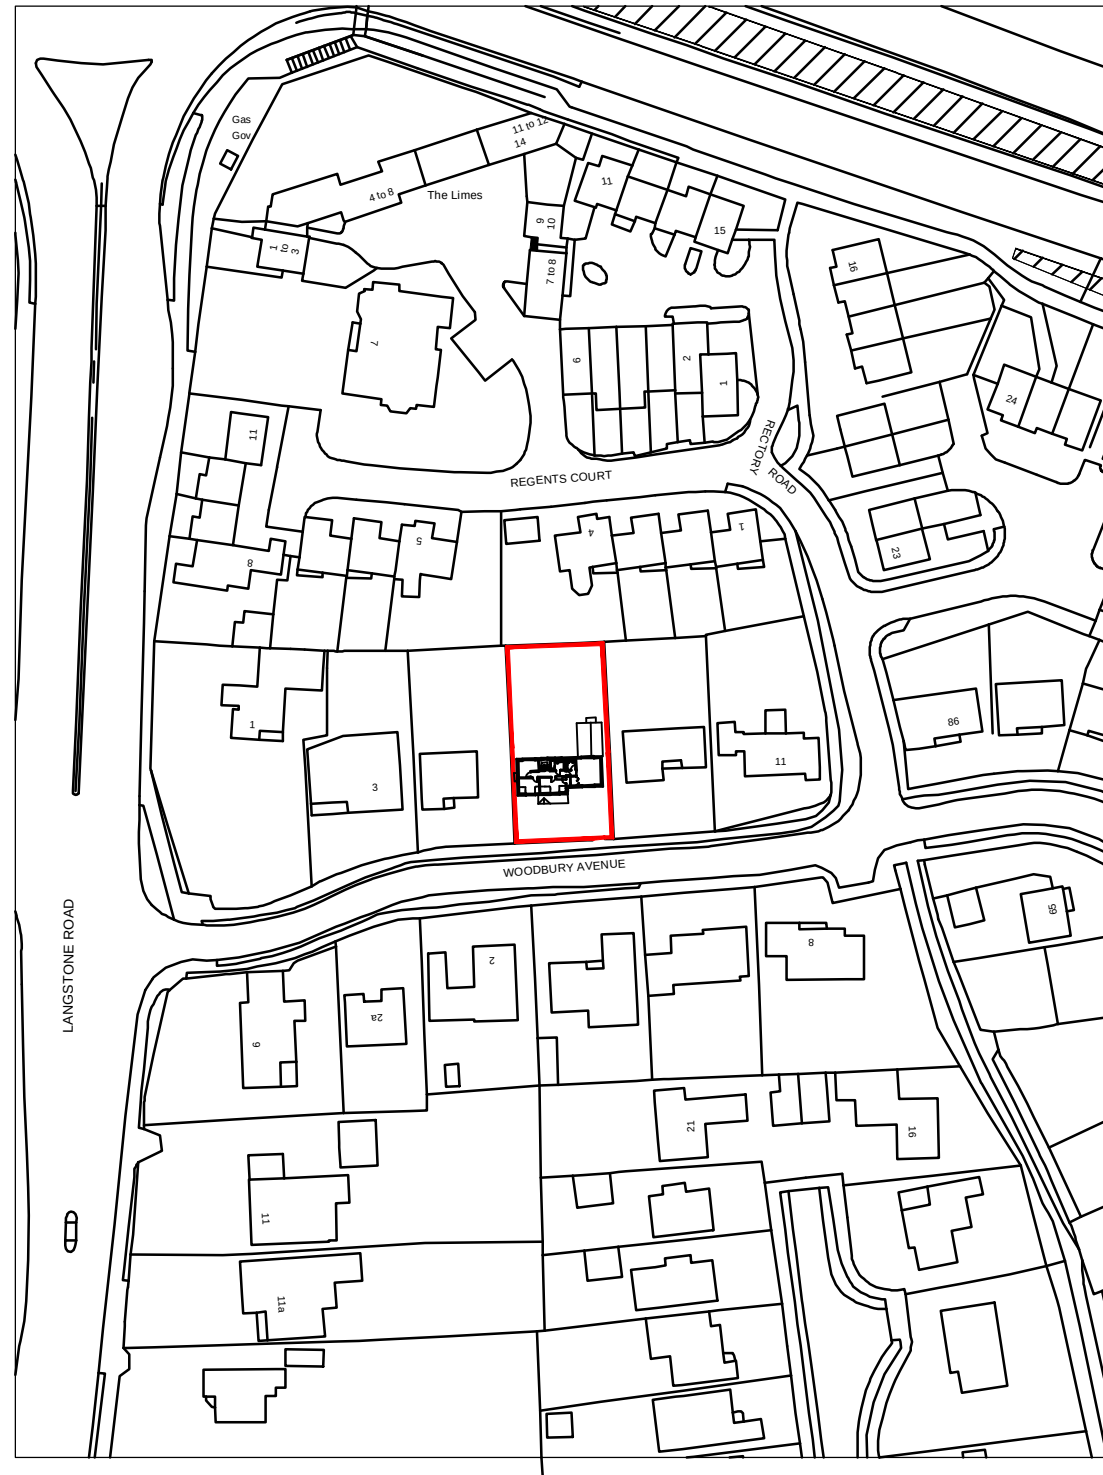


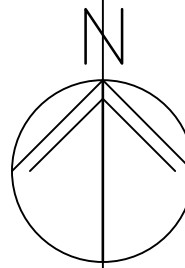

LOCATION PLAN 1:1250

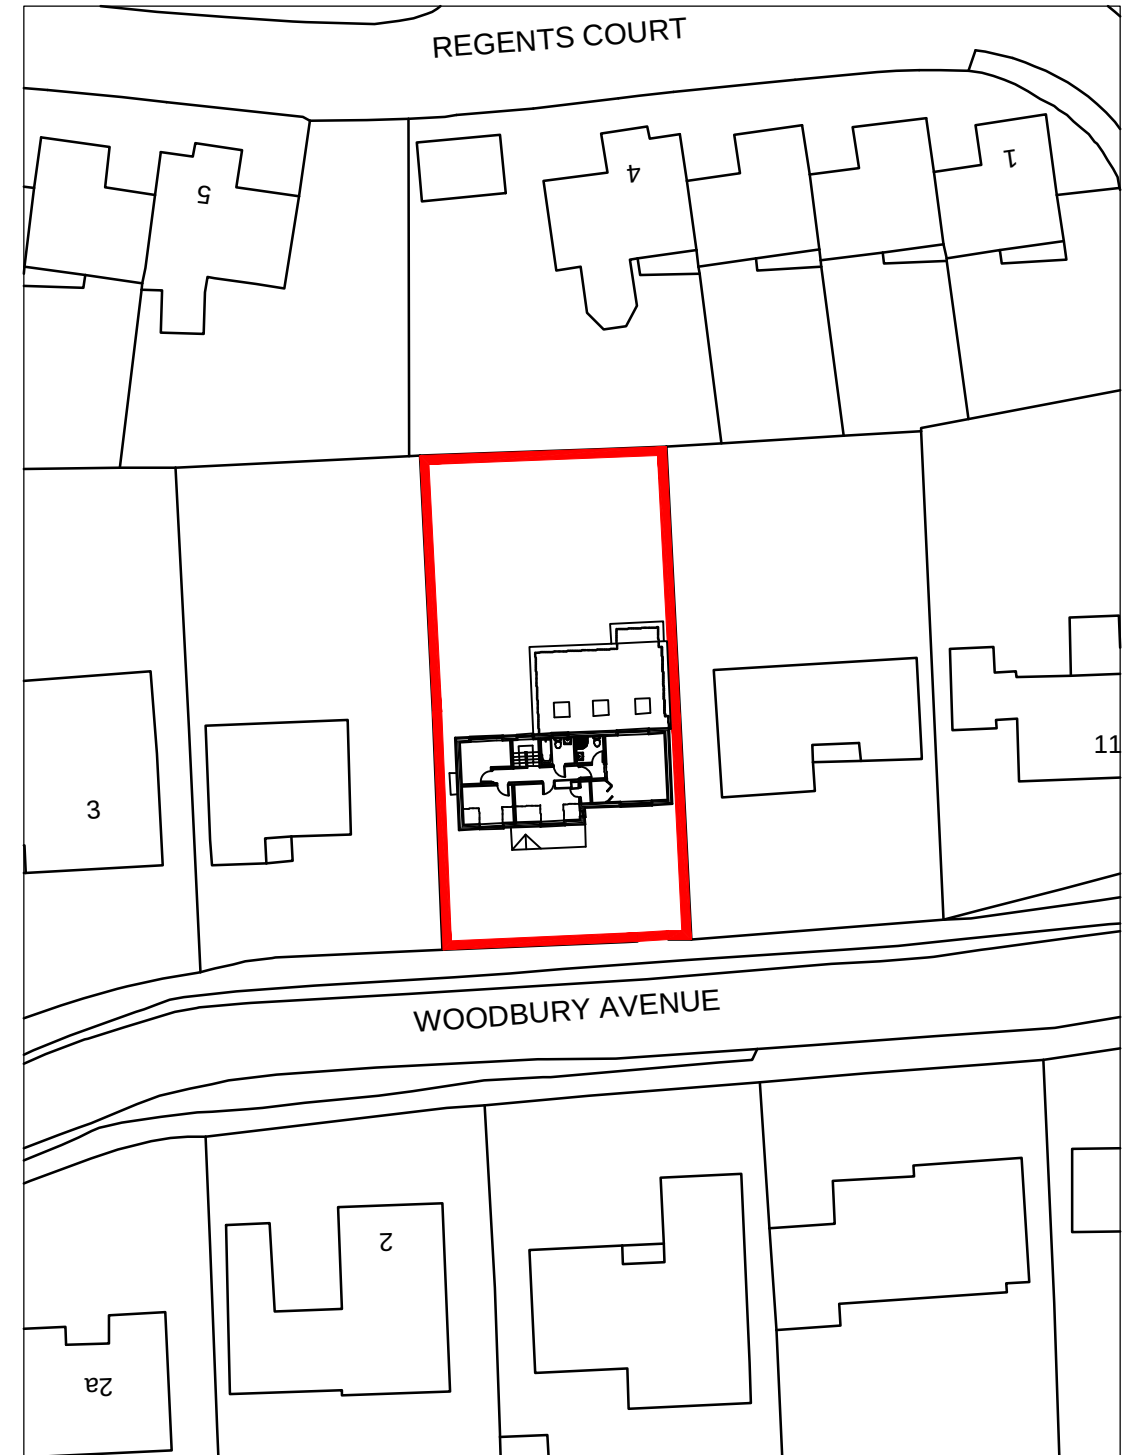

BLOCK PLAN 1:500

m 10 20 30 40

metres 10 20 30 40

7 Woodbury Av,
Havant,
PO9 1RH

SITE PLANS

Revisions

A.
B.
C.
D.



Scale A3 = AS SHOWN
Date 24/04/17
Drawn OS

17040-101⁰

© Crown Copyright
All rights reserved.
Reproduced by Permission.
Licence No. 100046837