



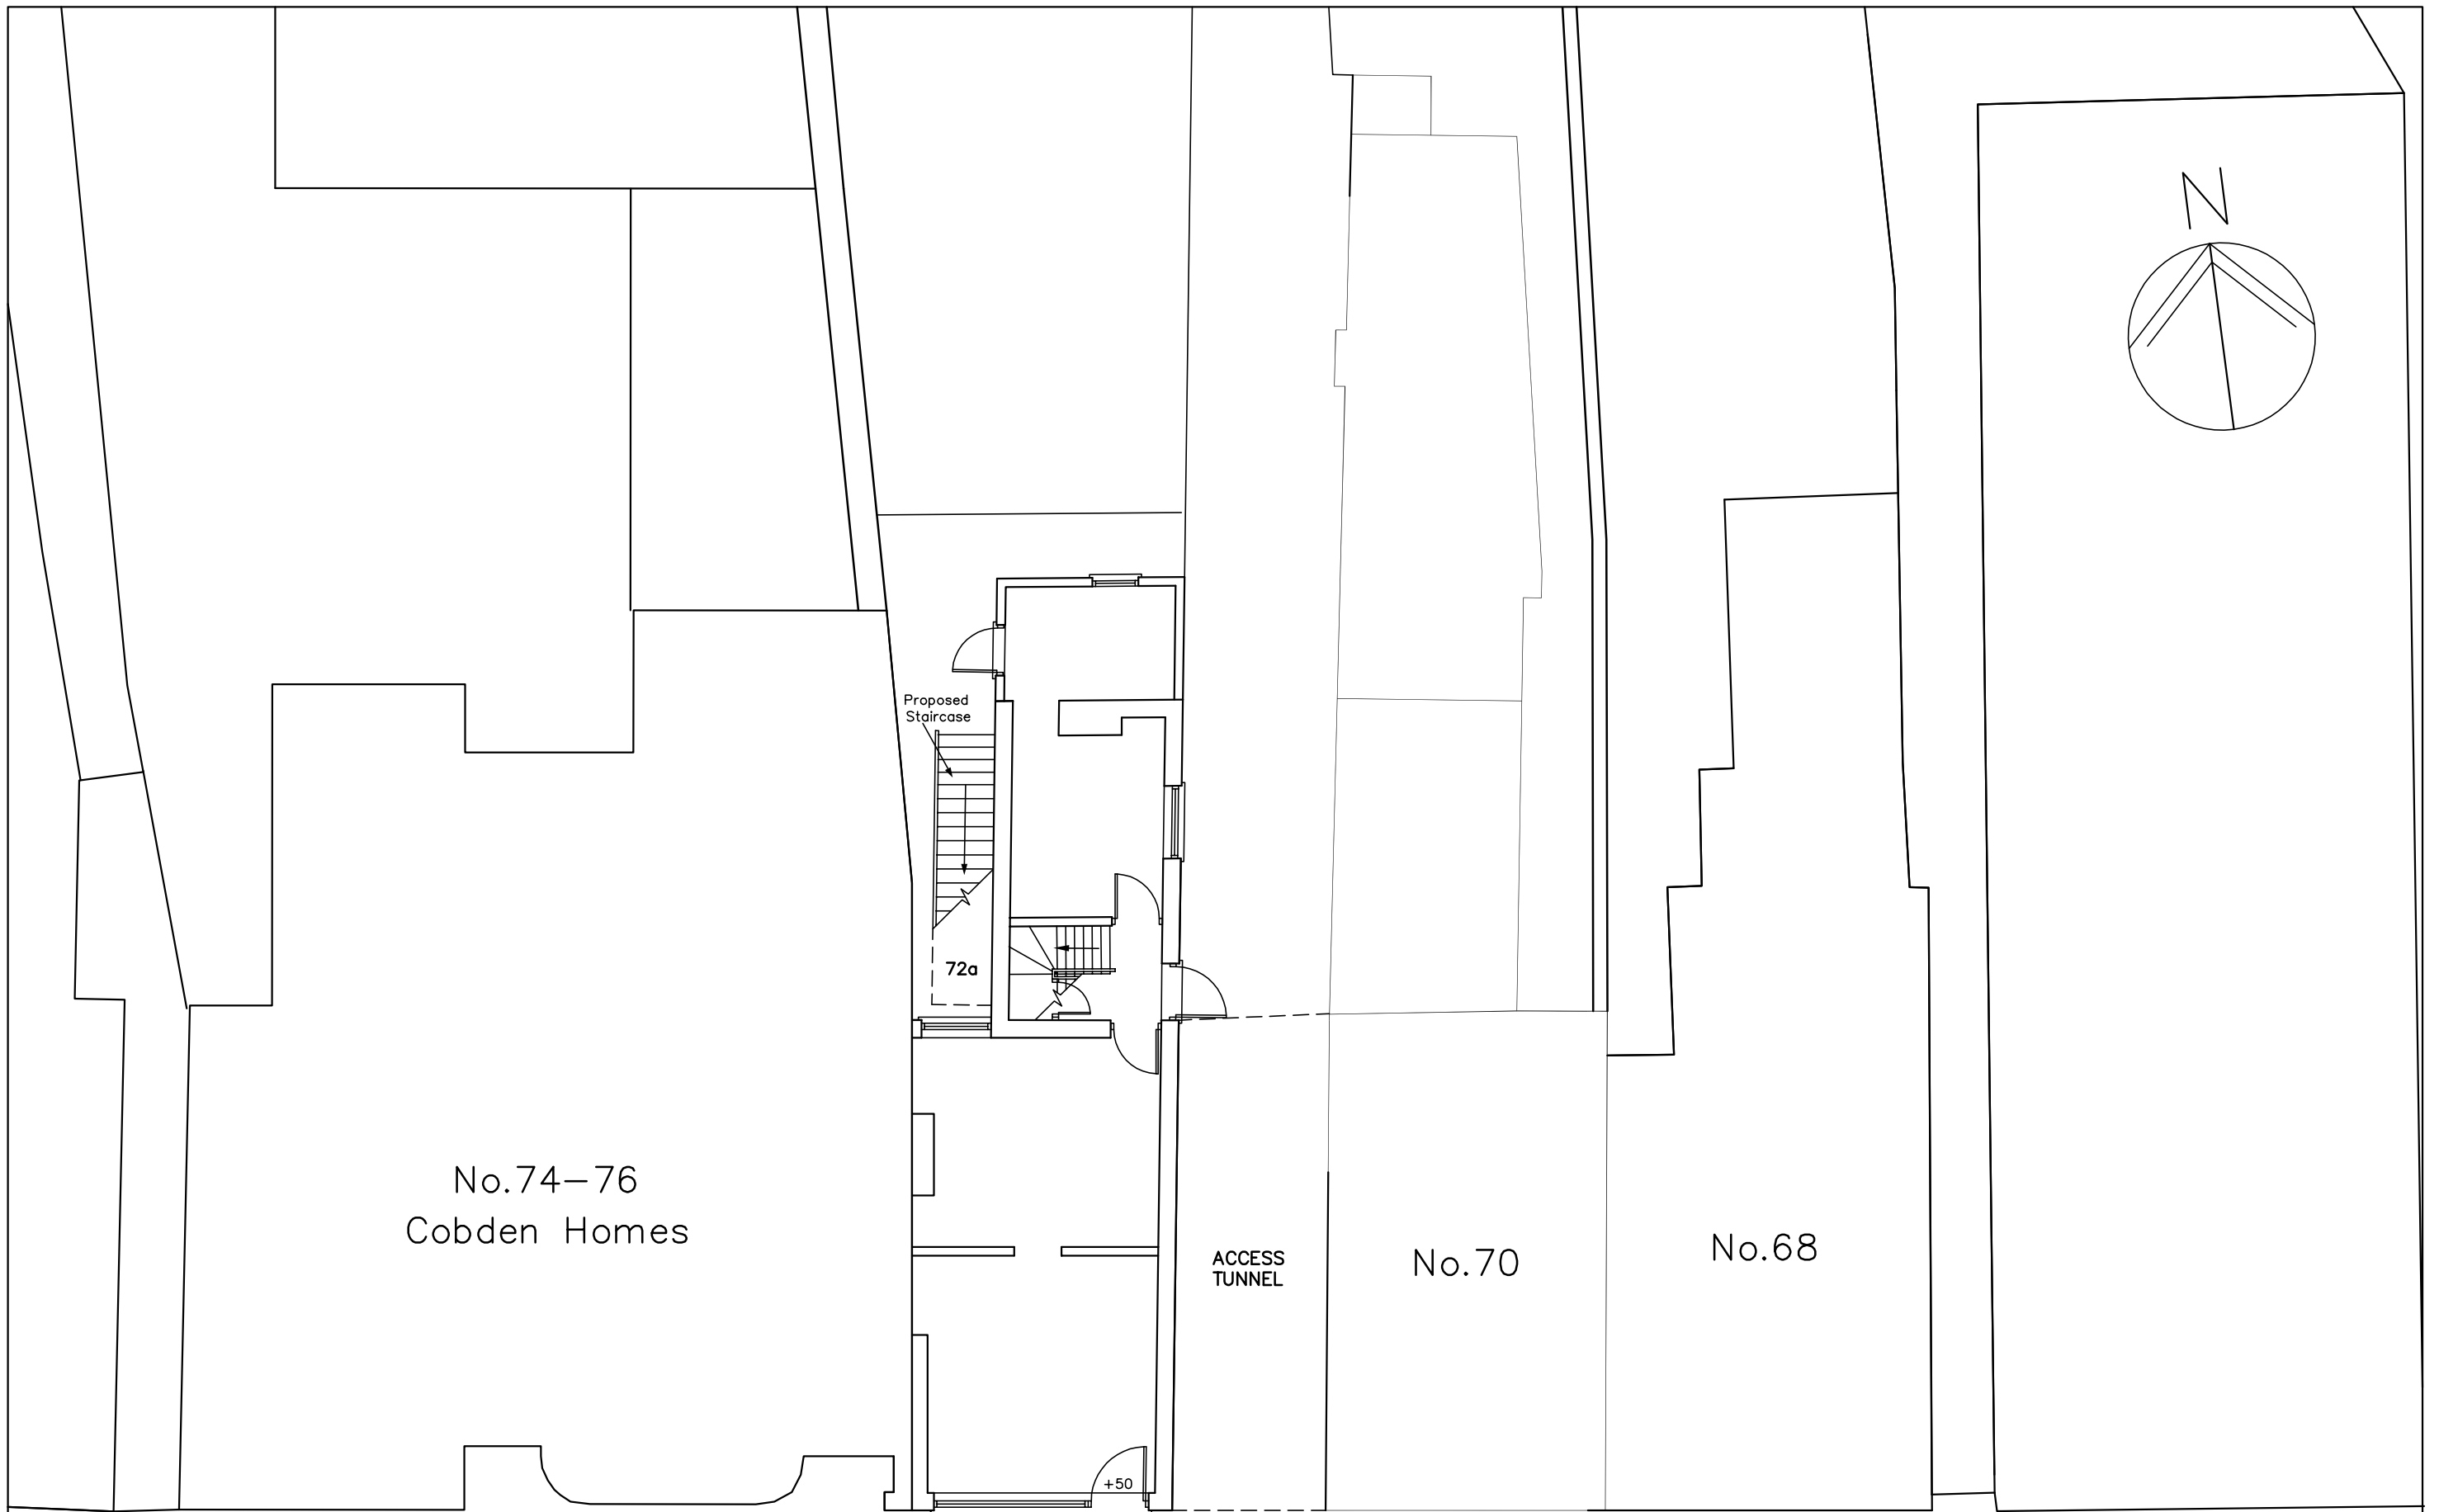

72a West Street,
Havant,
PO9 1LN

PROPOSED GROUND FLOOR PLAN

- Revisions
- A. First floor changes only 03/01/17
 - B.
 - C.
 - C.

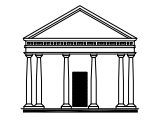

Martin Critchley
CHARTERED ARCHITECT

The Old Brewery,
15E South Street, Havant,
Hampshire, PO9 1BU
023 92 474 919
critchleyarchitect@hotmail.com

Scale A1 = 1:50, A3 = 1:100
Date 05/12/16
Drawn SAR/JHL

16103-411^A

