


PROPOSED SINGLE STOREY FRONT ADDITION.
8, BROOKMEAD WAY, LANGSTONE, HANTS.
FOR MR & MRS J. DUNAWAY.

HAVANT BOROUGH
COUNCIL
11 APR 2016
RECEIVED

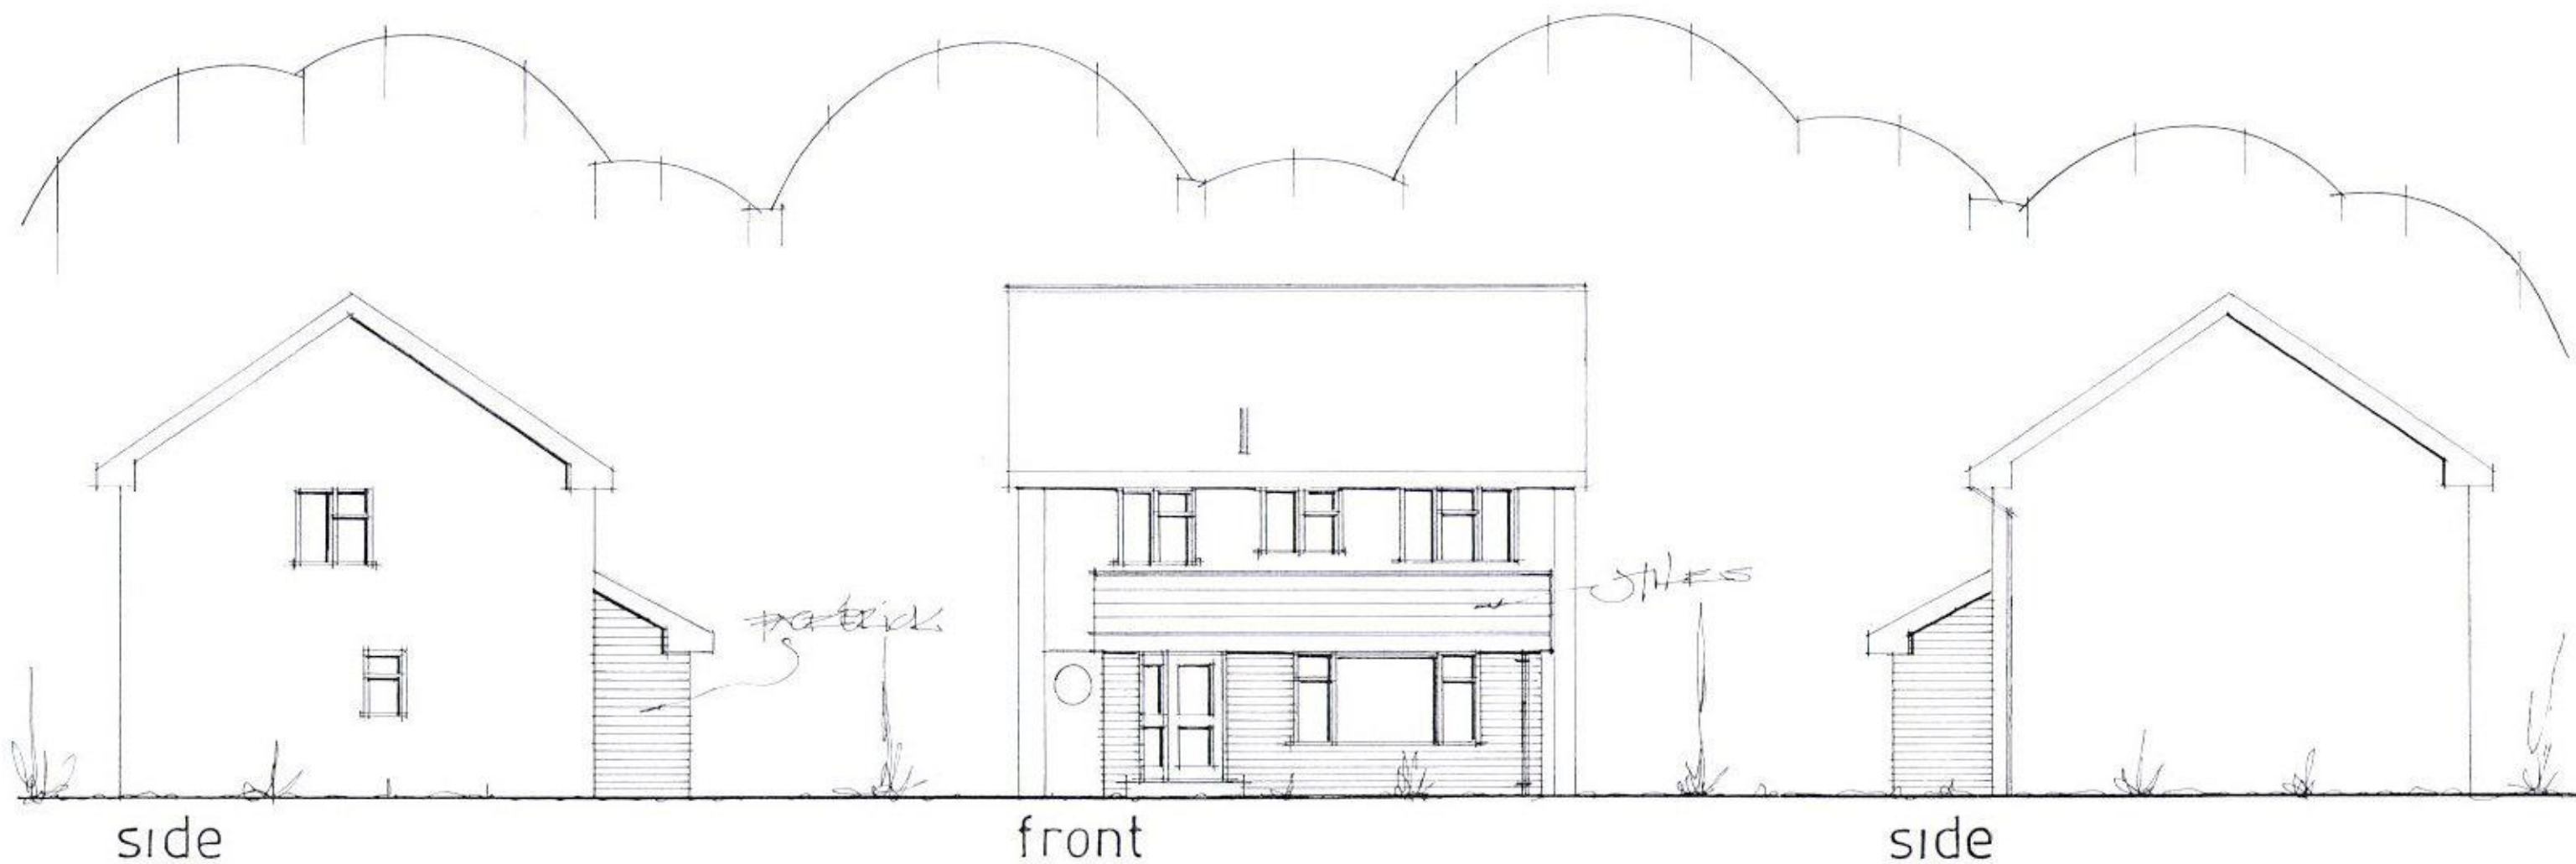

date apr 16
scale 1:100

PROPOSED ELEVATIONS

PETER J. WALKER MRICS
CHARTERED SURVEYOR
182 SEAFRONT, HAYLING ISLAND, HANTS
PO11 9 AN

TEL: 02392467571