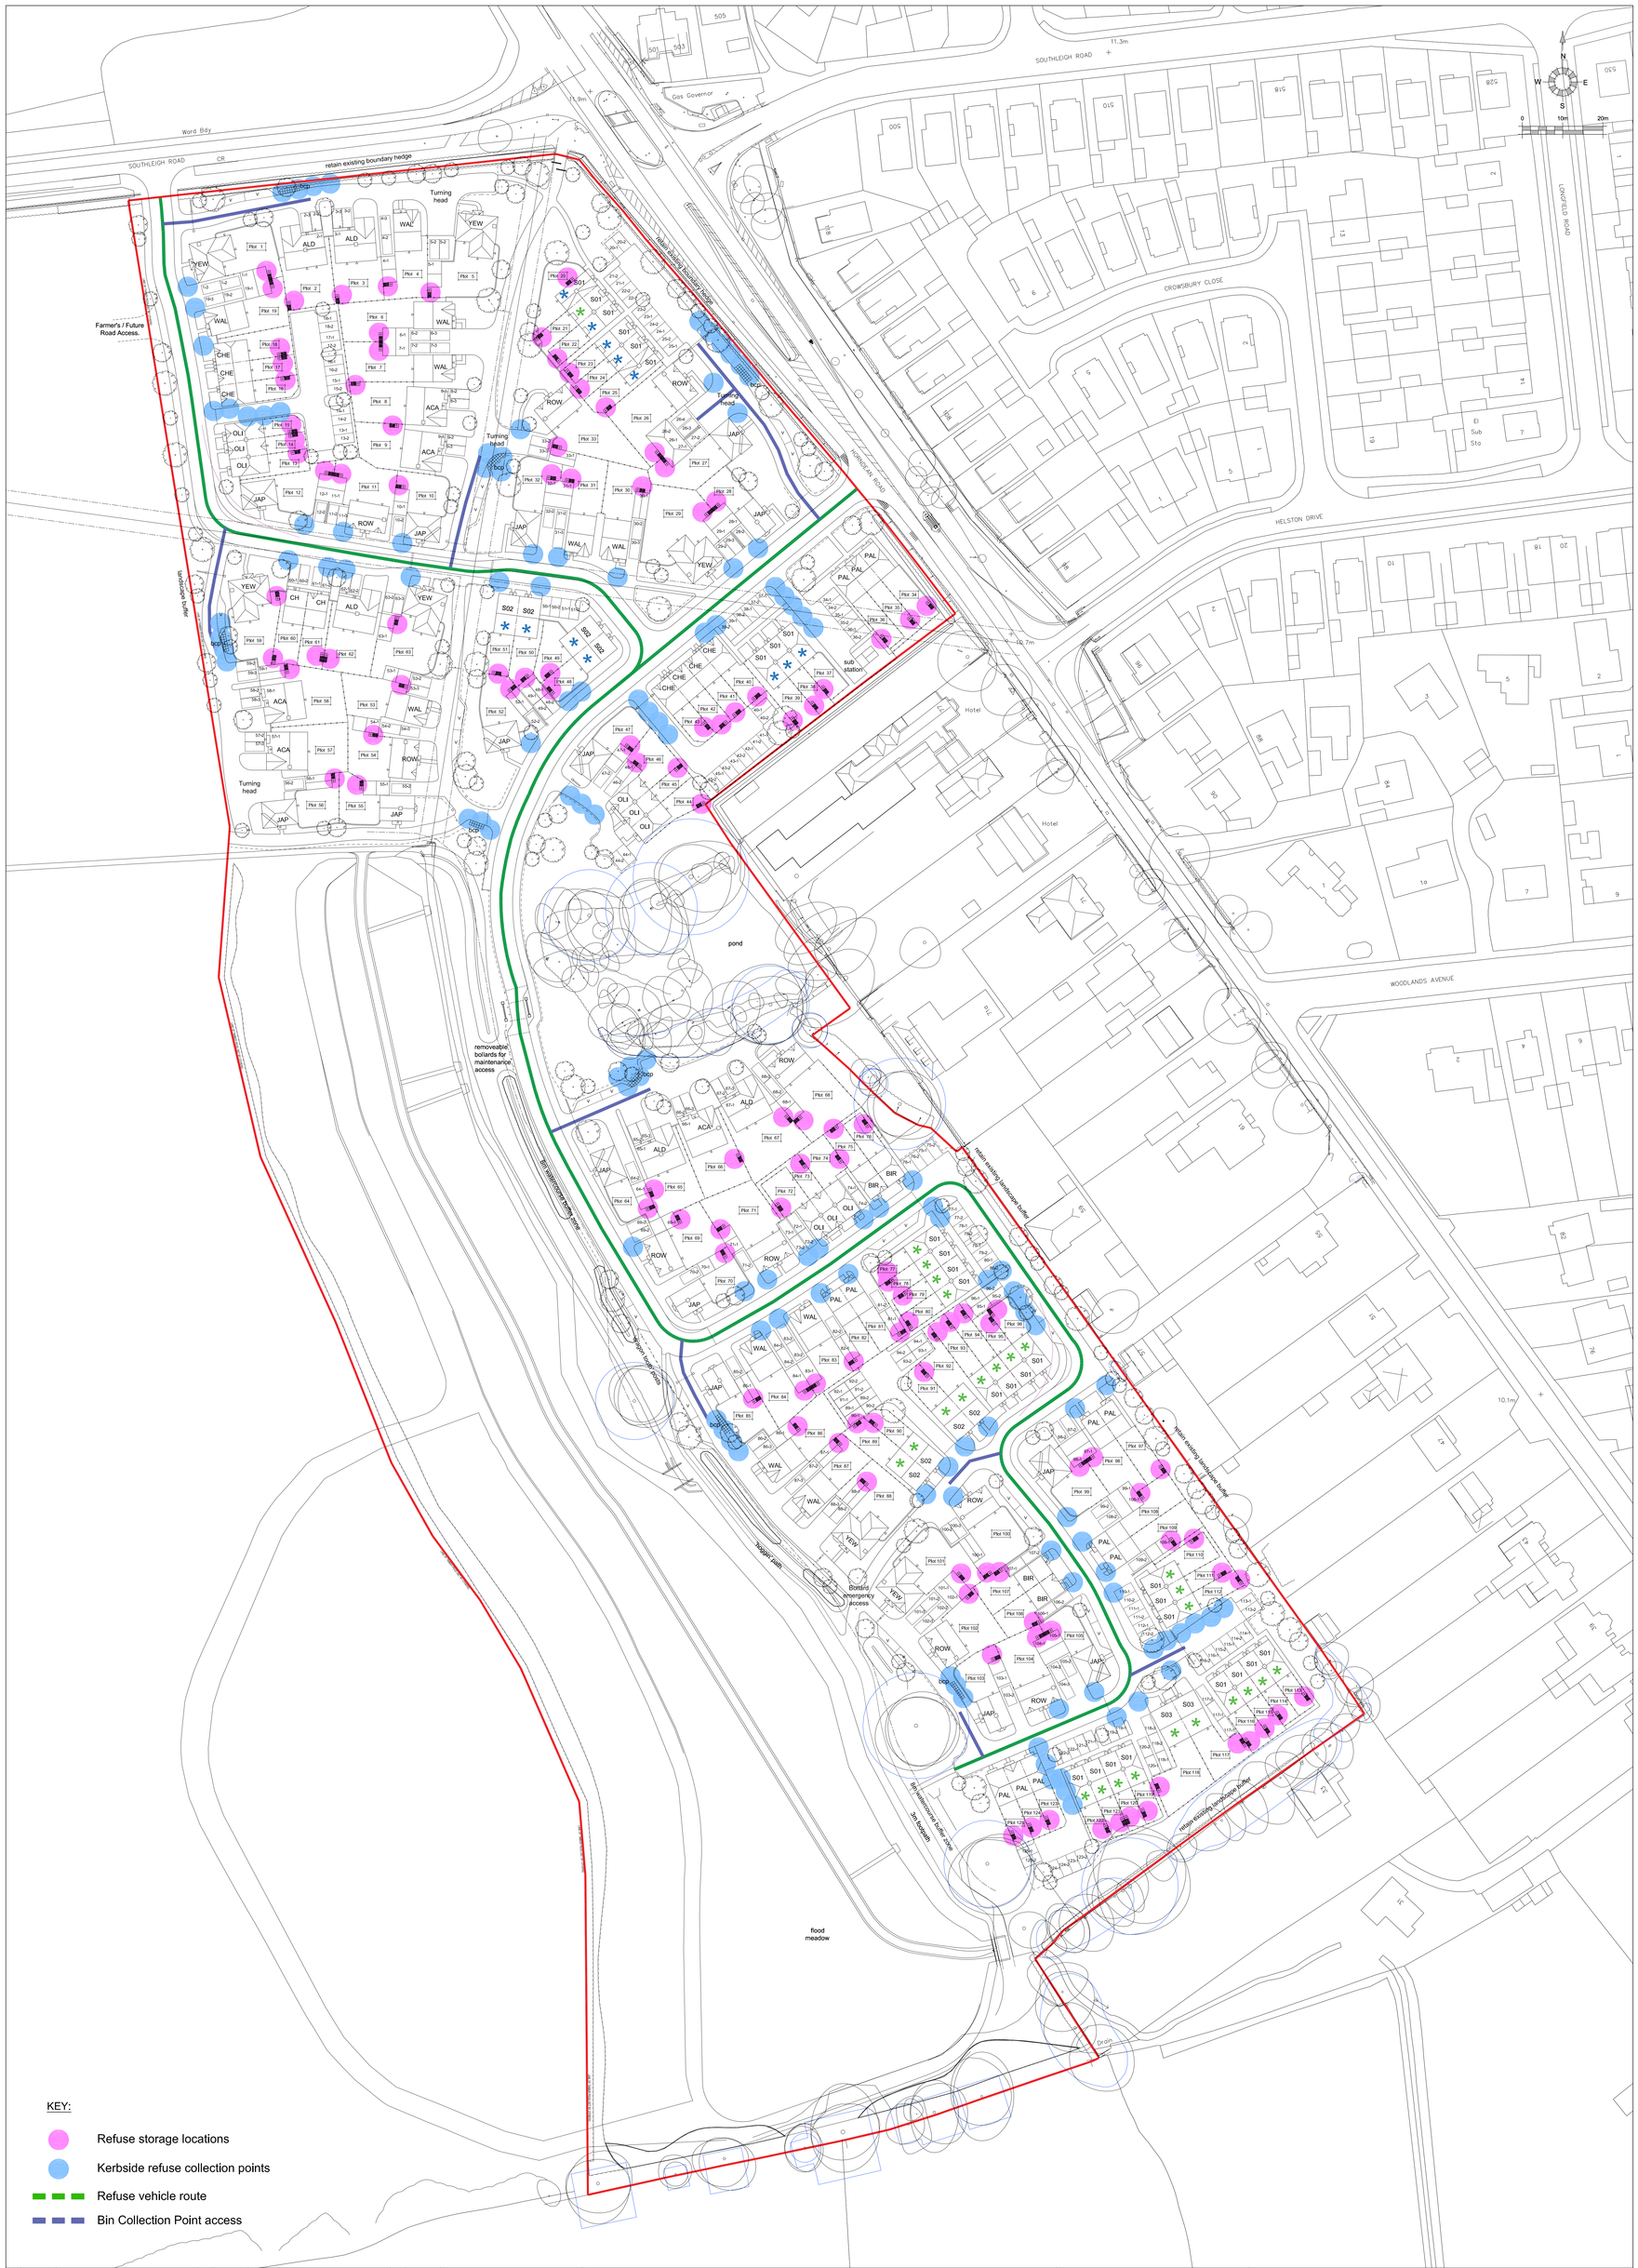

KEY:

- Refuse storage locations
- Kerbside refuse collection points
- Refuse vehicle route
- Bin Collection Point access

REV.	DATE	REVISIONS:	REV	DATE	REVISIONS:	REV	DATE	REVISIONS:

For Planning

CLIENT:	Bellway Homes Limited (Wessex)	PROJECT:	Land West of Horndean Road Emsworth
SCALE:	1:500 (AO ORIGINAL)	DRAWING:	Refuse Collection Strategy Layout
DRAWN:	LV	16386	P206
DATE:	30.06.17		

Broadmede House
Farnham Business Park
Weyobn Lane
Farnham, Surrey
GU9 8QT
Tel. 01252 267878
name.surname@osp
architecture.com
www.ospanchitecture.com

O'KEEFE SCANLON LIMITED

© COPYRIGHT EXISTS ON THE DESIGNS AND INFORMATION SHOWN ON THIS DRAWING This drawing may be scaled or cross referenced to the scale bar for planning application purposes only. Do not scale for any other purpose, use figured dimensions only. Subject to site survey and all necessary consents. All dimensions to be checked by user and any discrepancies, errors or omissions to be reported to the Architect before work commences. This drawing is to be read in conjunction with all other relevant materials.