


Side (West) Elevation as Proposed 1:50

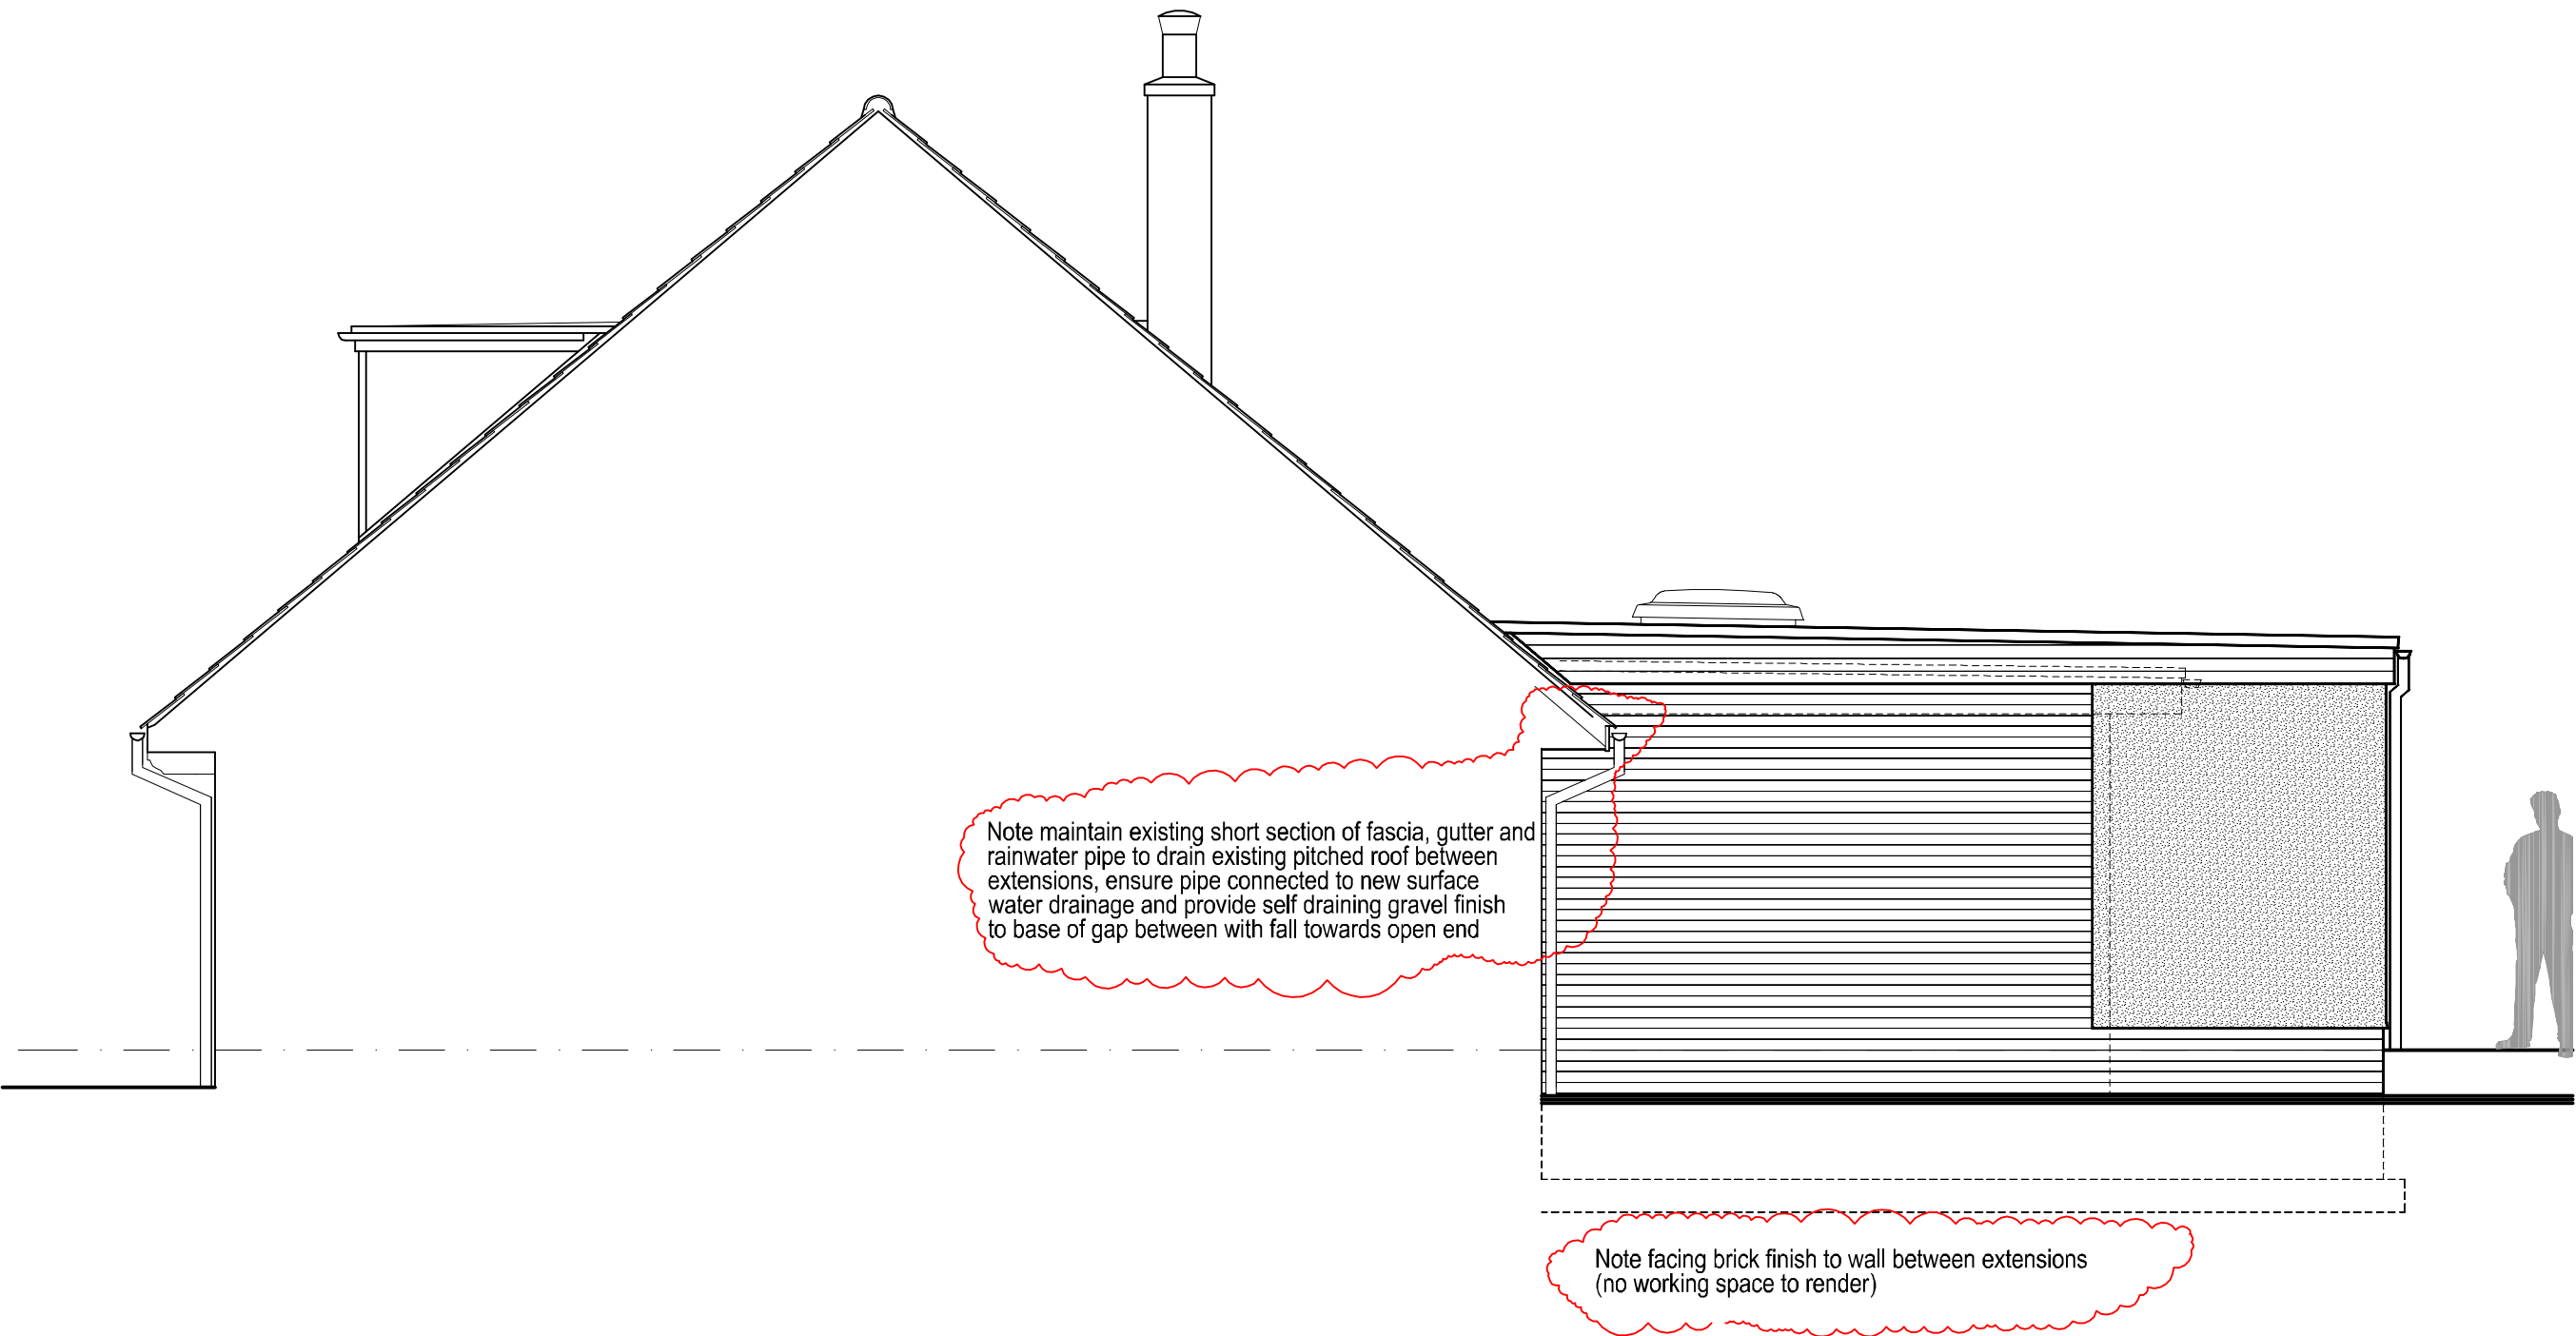

Revisions :-
A 12 May 2017 Updated for Client and Planners