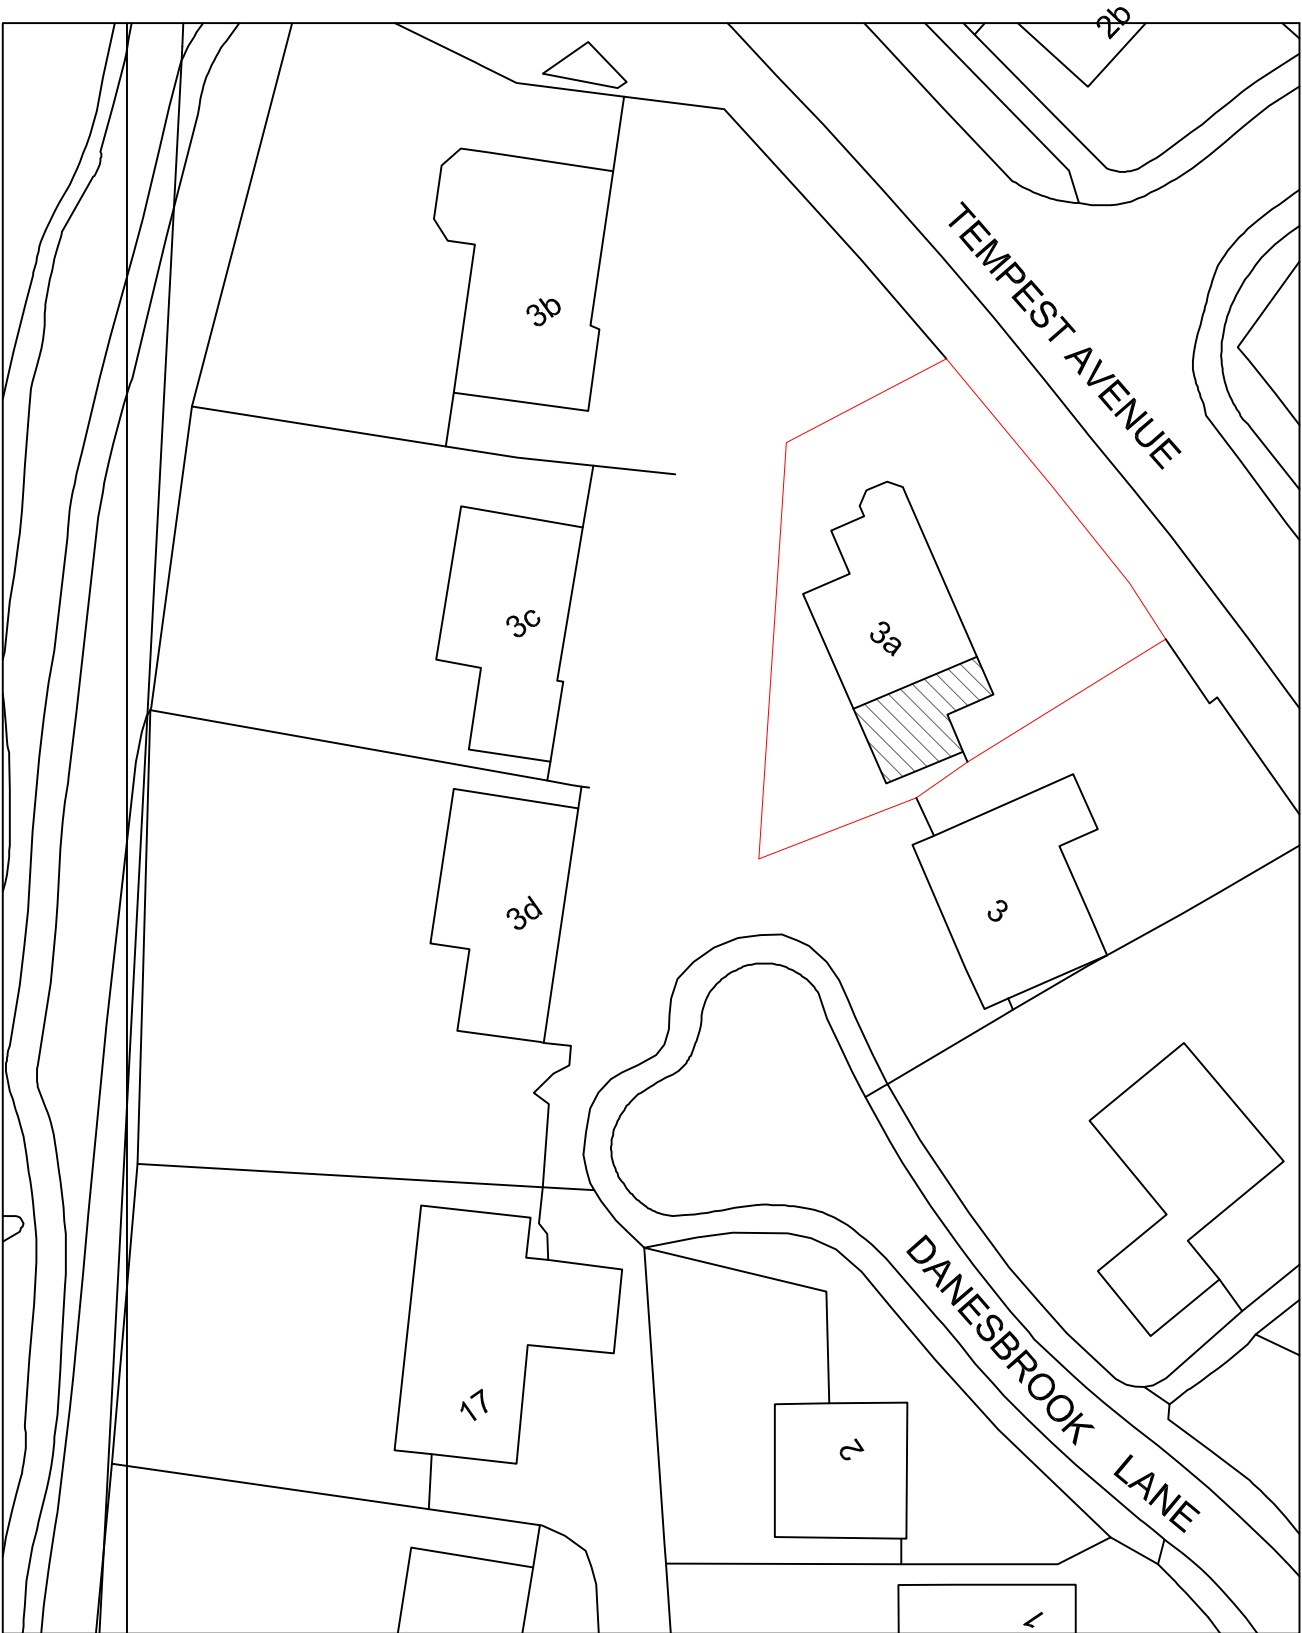


Your Home Plans Ltd
12 Bowes Hill, Rowlands Castle,
Hampshire, PO9 6BP
02392 413579
june@yourhomeplans.co.uk

3A DANESBROOK AVENUE
WATERLOOVILLE
HAMPSHIRE
PO7 8QW

Block Plan

Project Number:	3ADAN-17
Date:	28th March 2017
Drawn By:	Your Home Plans Ltd
Checked By:	JEG

Drawing No:
01

Scale: 1:500 A3