



Appendix B

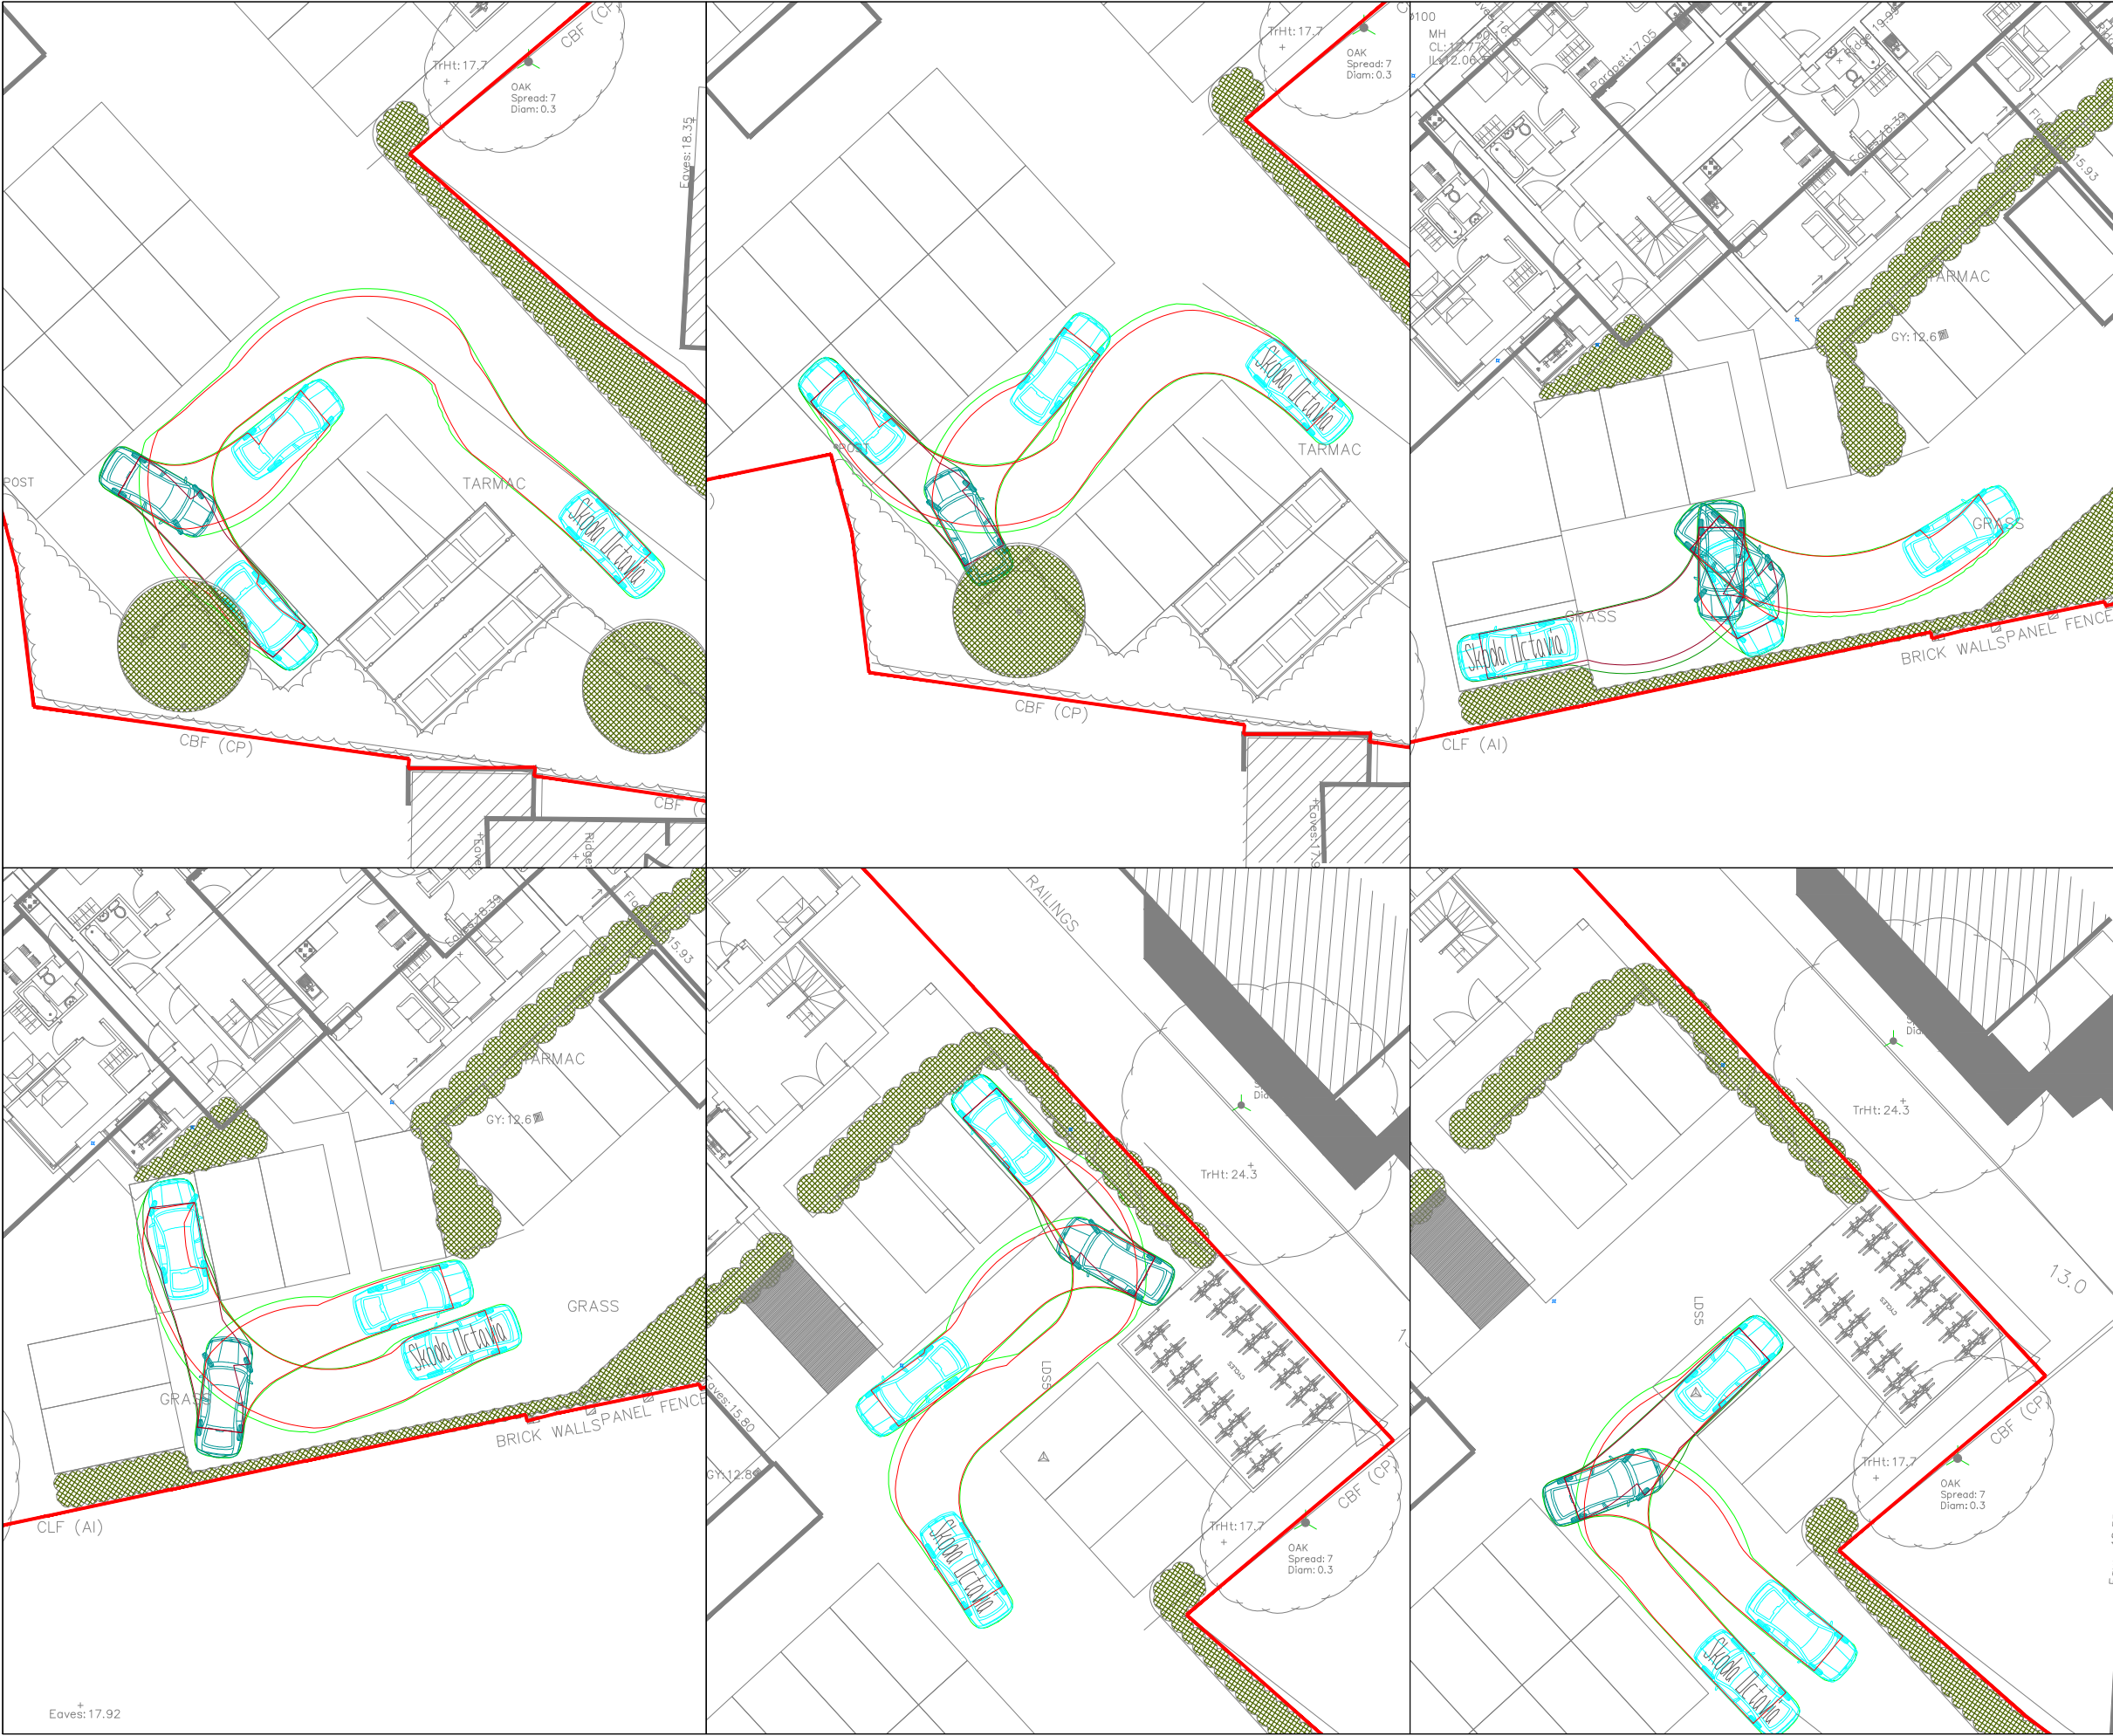

GENERAL NOTES

- 1. THIS DRAWING IS INTENDED TO BE VIEWED IN COMBINATION WITH ALL RELEVANT ARCHITECTS, ENGINEERS, SERVICES AND SPECIALIST DRAWINGS AND SPECIFICATION.
- 2. ANY VARIATIONS OR DISCREPANCIES BETWEEN THESE DRAWINGS IN TERMS OF DIMENSIONS OR DETAILS SHOULD BE DRAWN TO THE ATTENTION OF THE ARCHITECT AND/OR THE ENGINEER FOR CLARIFICATION.
- 3. PAUL BASHAM ASSOCIATES ACCEPTS NO RESPONSIBILITY FOR THE ACCURACY OF BACKGROUND INFORMATION PRODUCED BY THIRD PARTIES – THIS MUST BE TREATED AS INDICATIVE ONLY.
- 4. ALL DIMENSIONS AND LEVELS ARE IN METRES. DO NOT SCALE THIS DRAWING, PRINT, PLOT OR DISK.
- 5. THIS DRAWING SHOULD ONLY BE USED FOR CONSTRUCTION IF THE PROJECT PHASE IN THE TITLE FRAME BELOW IS SHOWN AS "CONSTRUCTION". PAUL BASHAM ASSOCIATES TAKE NO RESPONSIBILITY FOR CONSTRUCTION WORKS UNDERTAKEN TO DRAWINGS WHICH ARE NOT MARKED UNDER THIS PHASE.

CAR VEHICLE PROFILE

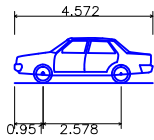

Skoda Octavia	4.572m
Overall Length	1.769m
Overall Width	1.488m
Overall Body Height	0.249m
Min Body Ground Clearance	1.713m
Max Track Width	4.00s
Lock to Lock Time	5.100m
Curb to Curb Turning Radius	



A	REVISED LAYOUT	05.04.17	WF	JH
Rev	Description	Date	By	Chkd

Project Name CURLEWS PUB HAVANT	Title CAR PARK TRACKING	 Paul Basham Associates Ltd Lancaster Court, 8 Barnes Walls Road, Fareham, PO15 5TU 01499 668134 info@paulbashamassociates.com www.paulbashamassociates.com	 Fortitudo Property	Checked By JH	Checked Date 29.03.17	Scale 1:250	(AT A3 SIZE)		
Project Phase PRELIMINARY				Drawn By SB	Drawn Date 29.03.17	Client Drawing No. -	PBA Drawing No. 098.0005.002	Revision A	

Appendix C

