

Elevations

Client: TRAVIS PERKINS
Brand: KEYLINE
Site: HAVANT
Drawn By: GS
Start Date: 20.03.2017
Scale: 1:100@A3
Rev Number: 2
Revision By: EC
Rev Date: 23.03.2017

- Revision Notes:
- 1: INITIAL RELEASE [DR7941]
 - 2: REAR TO ITEM B & ADDED IN 450mm SQUARE SIGNS [DR7997]
 - 3: # [DR]
 - 4: # [DR]
 - 5: # [DR]
 - 6: # [DR]
 - 7: # [DR]
 - 8: # [DR]
 - 9: # [DR]
 - 10: # [DR]

Colour References:

Drawing Title:
KL_HAVANT.cdr


File Path:
M:\data\Drawings\
TRAVIS PERKINS GROUP [NEW BRANDS]
KEYLINE TRADE BRAND - KL\
SITE SPECIFIC - KL\HAVANT_KL\COREL

Account Manager: GRAHAM TEE


Survey Notes: XXXXXXXXXXXX

Drawing Sign Off: XXXXXXXXXXXX

Unit 5 Stour Road
Ross Road Industry
Northampton NN5 5AA
01604 758 198
01604 759 515
www.northamptonsigns.co.uk
info@northamptonsigns.co.uk

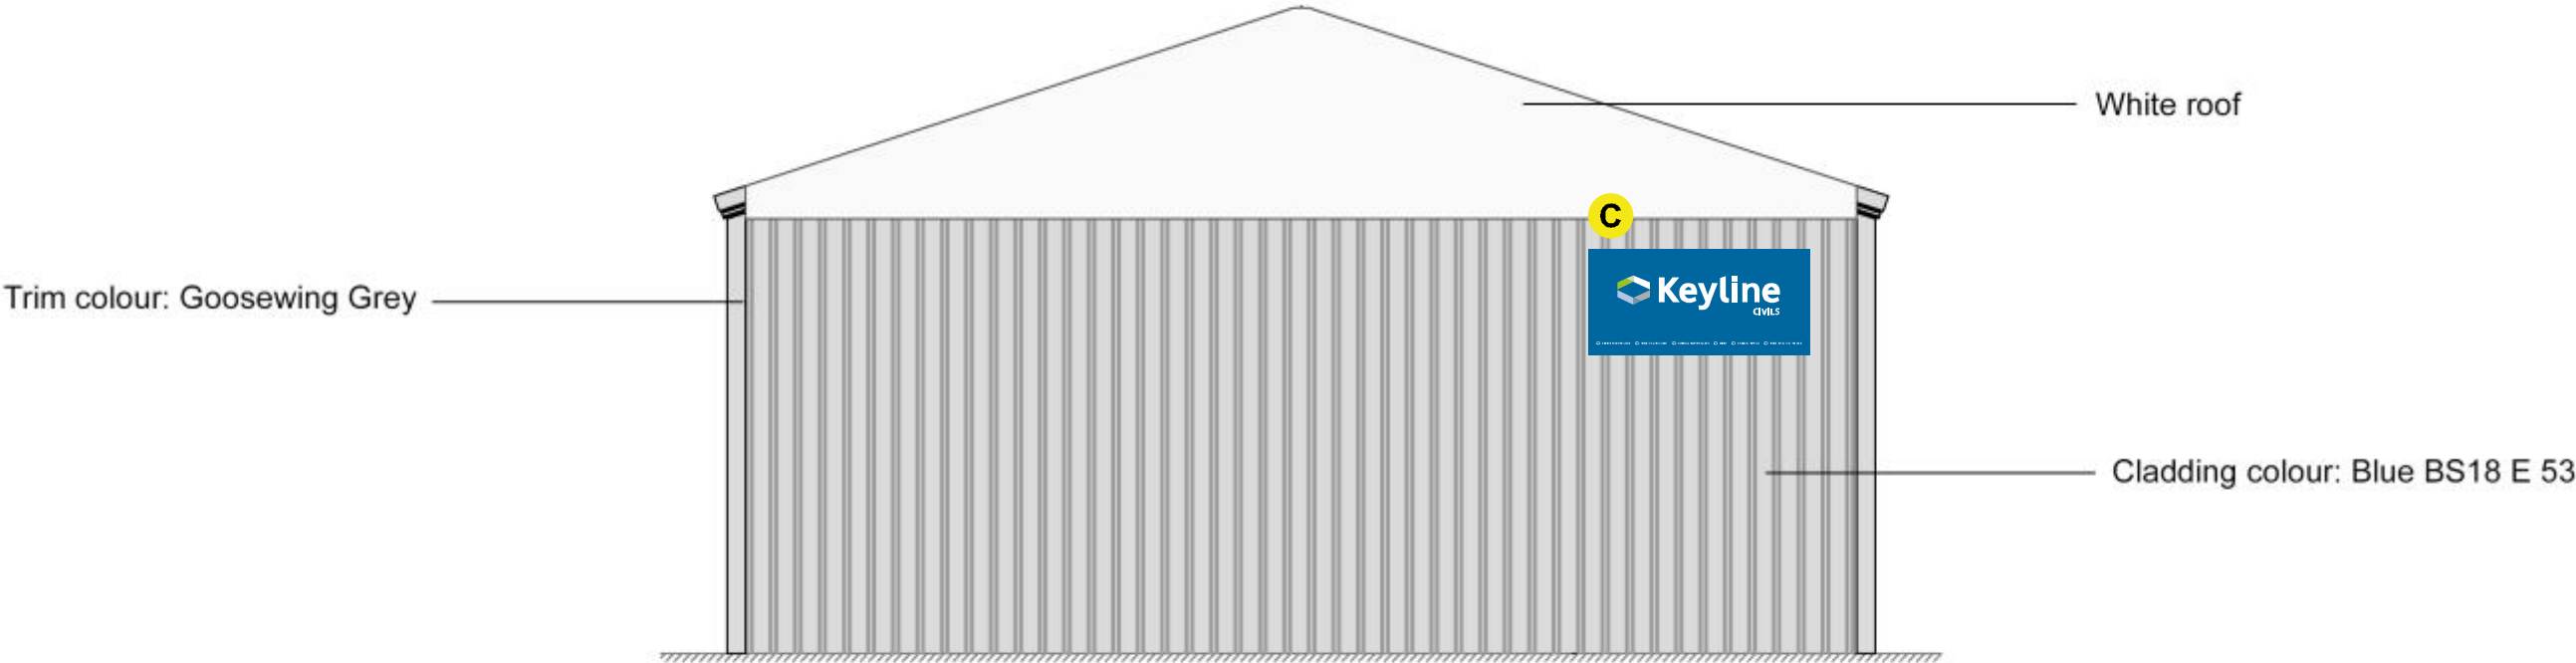

SOUTH GABLE ELEVATION
(THERMO ROOF & GABLES, STEEL CLADDED WALLS)

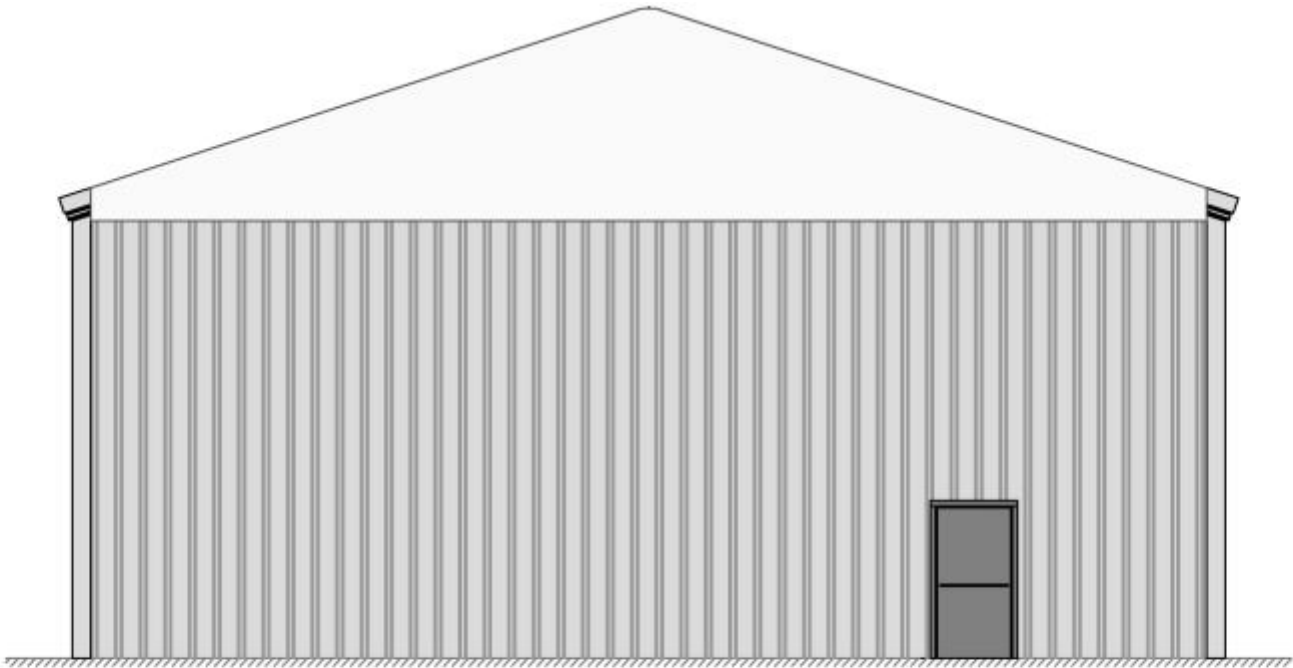

NORTH GABLE ELEVATION
(THERMO ROOF & GABLES, STEEL CLADDED WALLS)