



REAR ELEVATION (west)

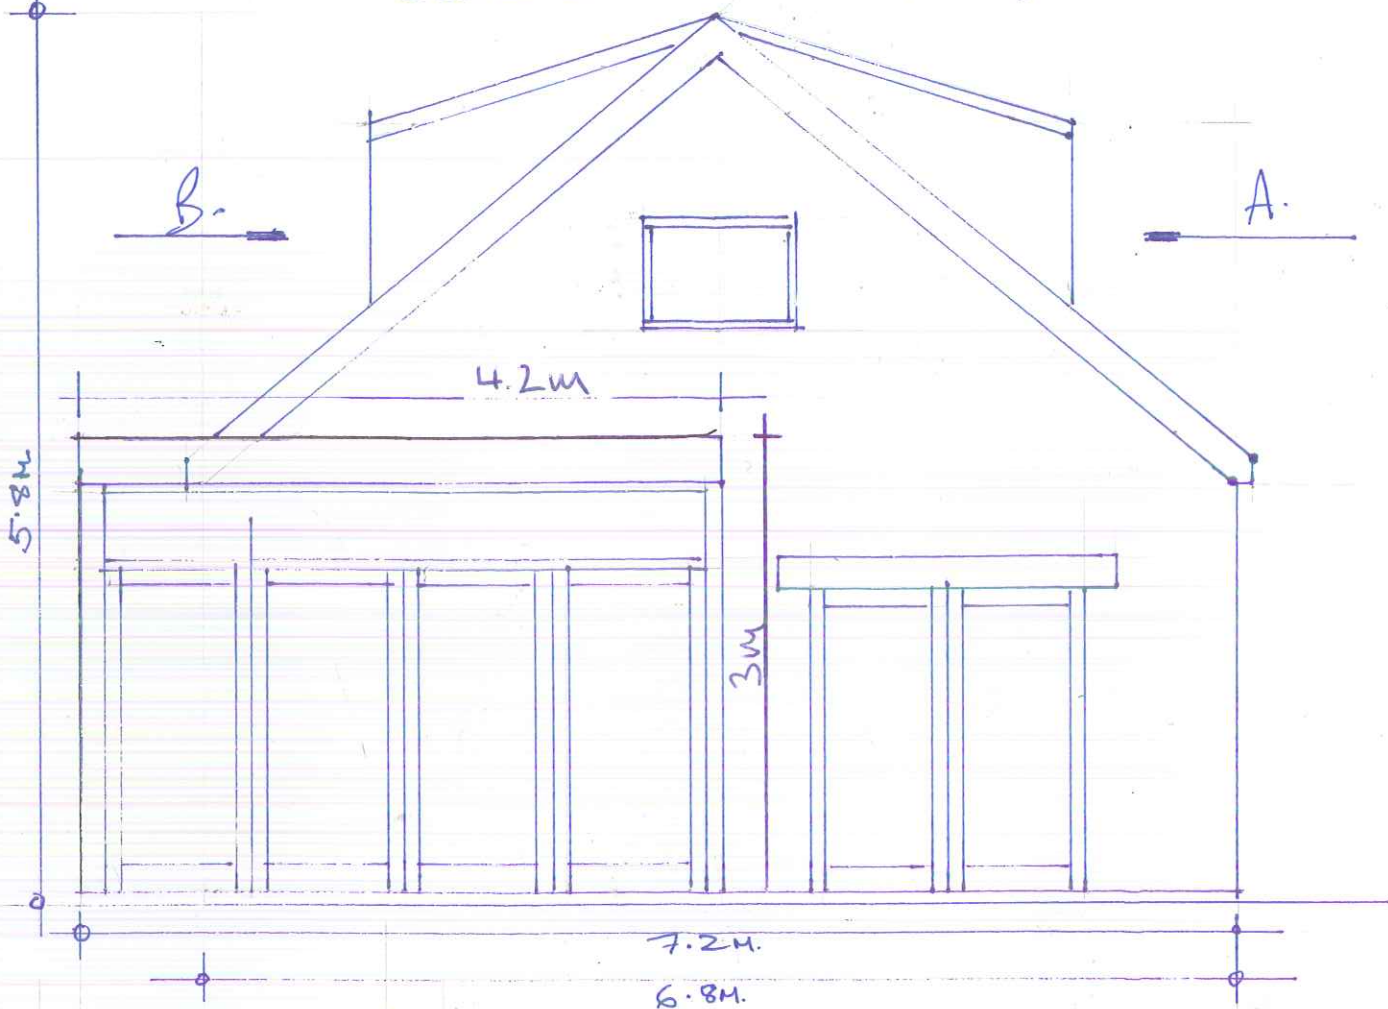


PROPOSED ALTERATION
TO REAR ELEVATION
AT 33 LONE VALLEY
POB 566.
MAY 2017.

1:50
@ A3

South Elevation

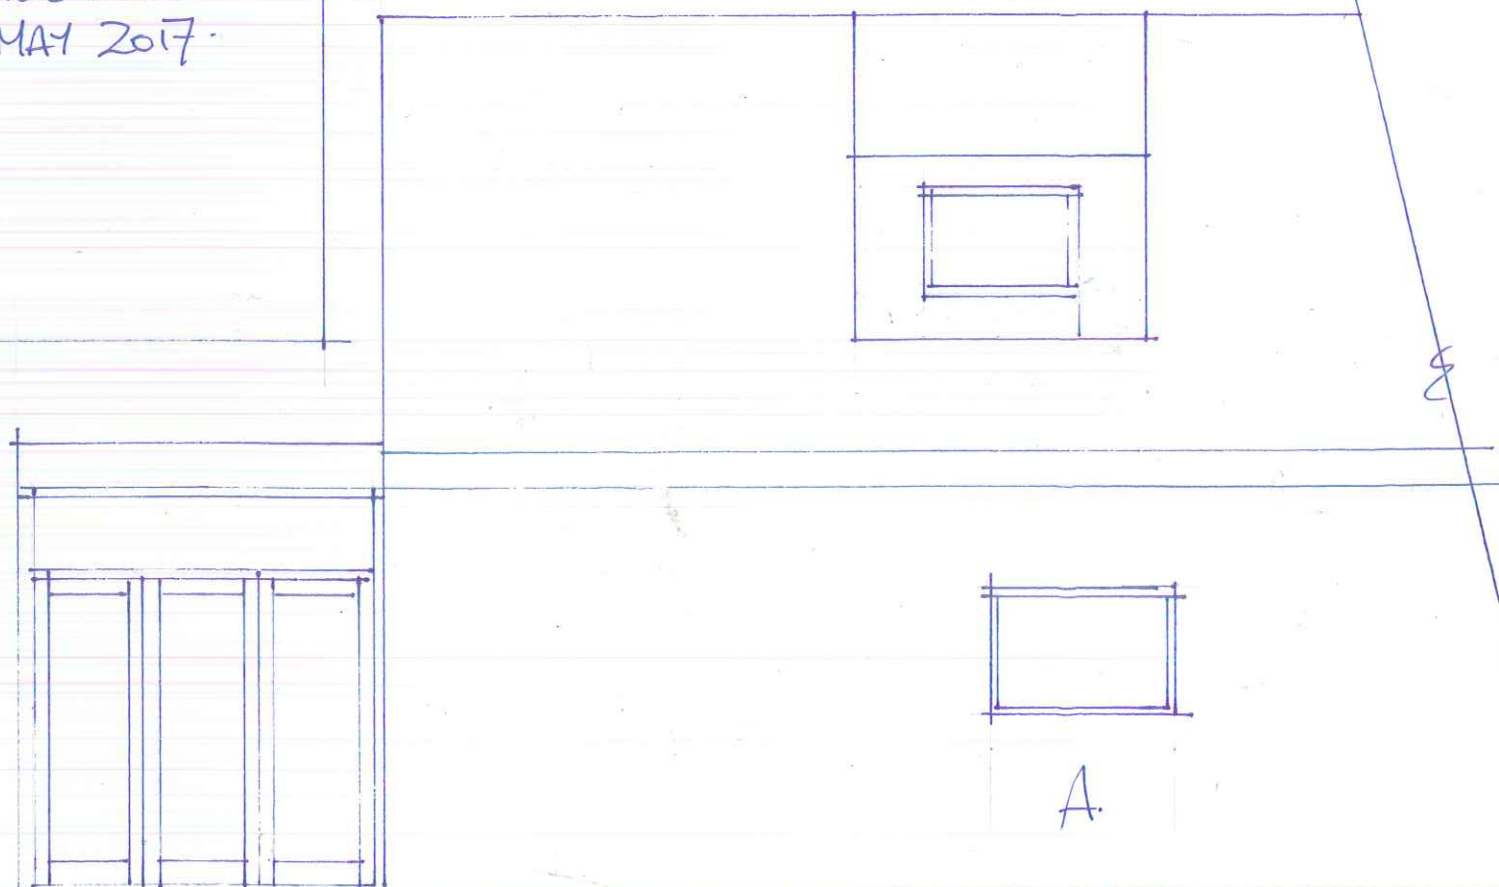

Ground Floor Plan

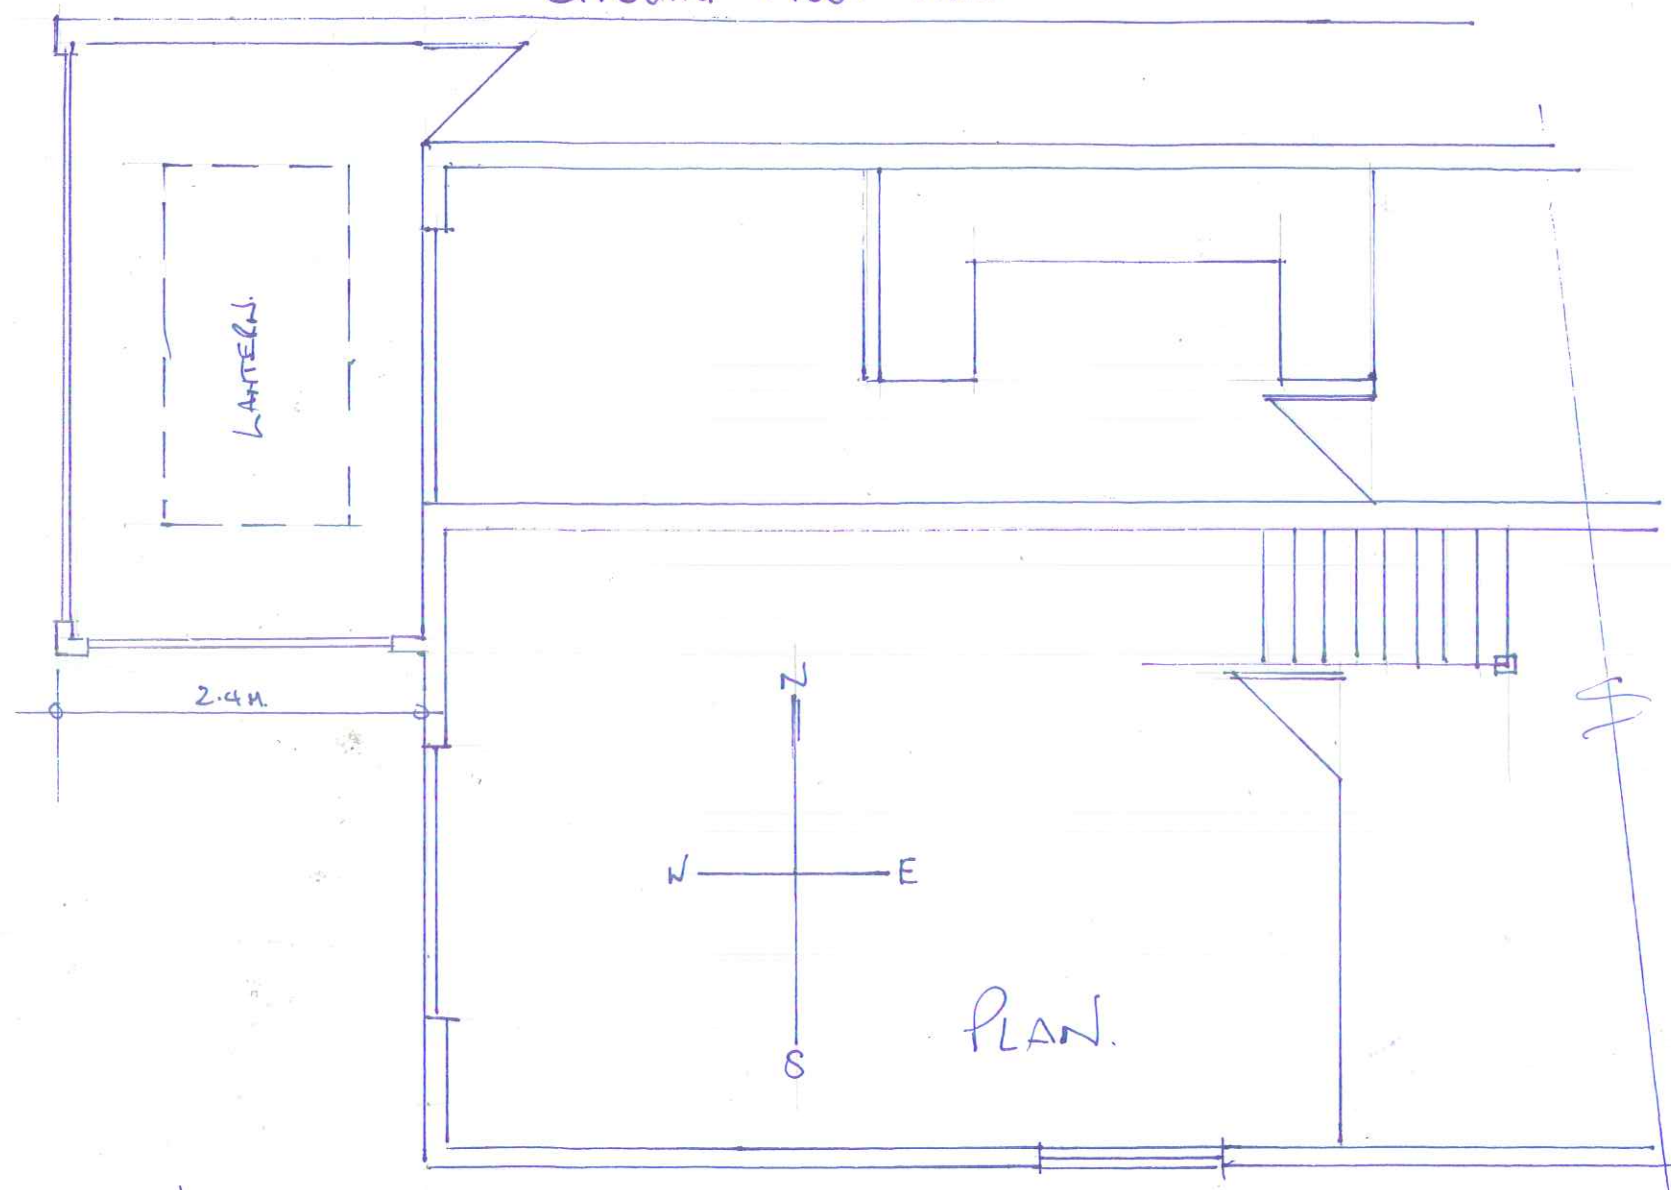

North Elevation

