



PROPOSED ADDITION AND CONSERVATORY.
67, SOUTHWOOD ROAD, HAYLING ISLAND, HANTS.
FOR MR & MRS B. HAMMOND.

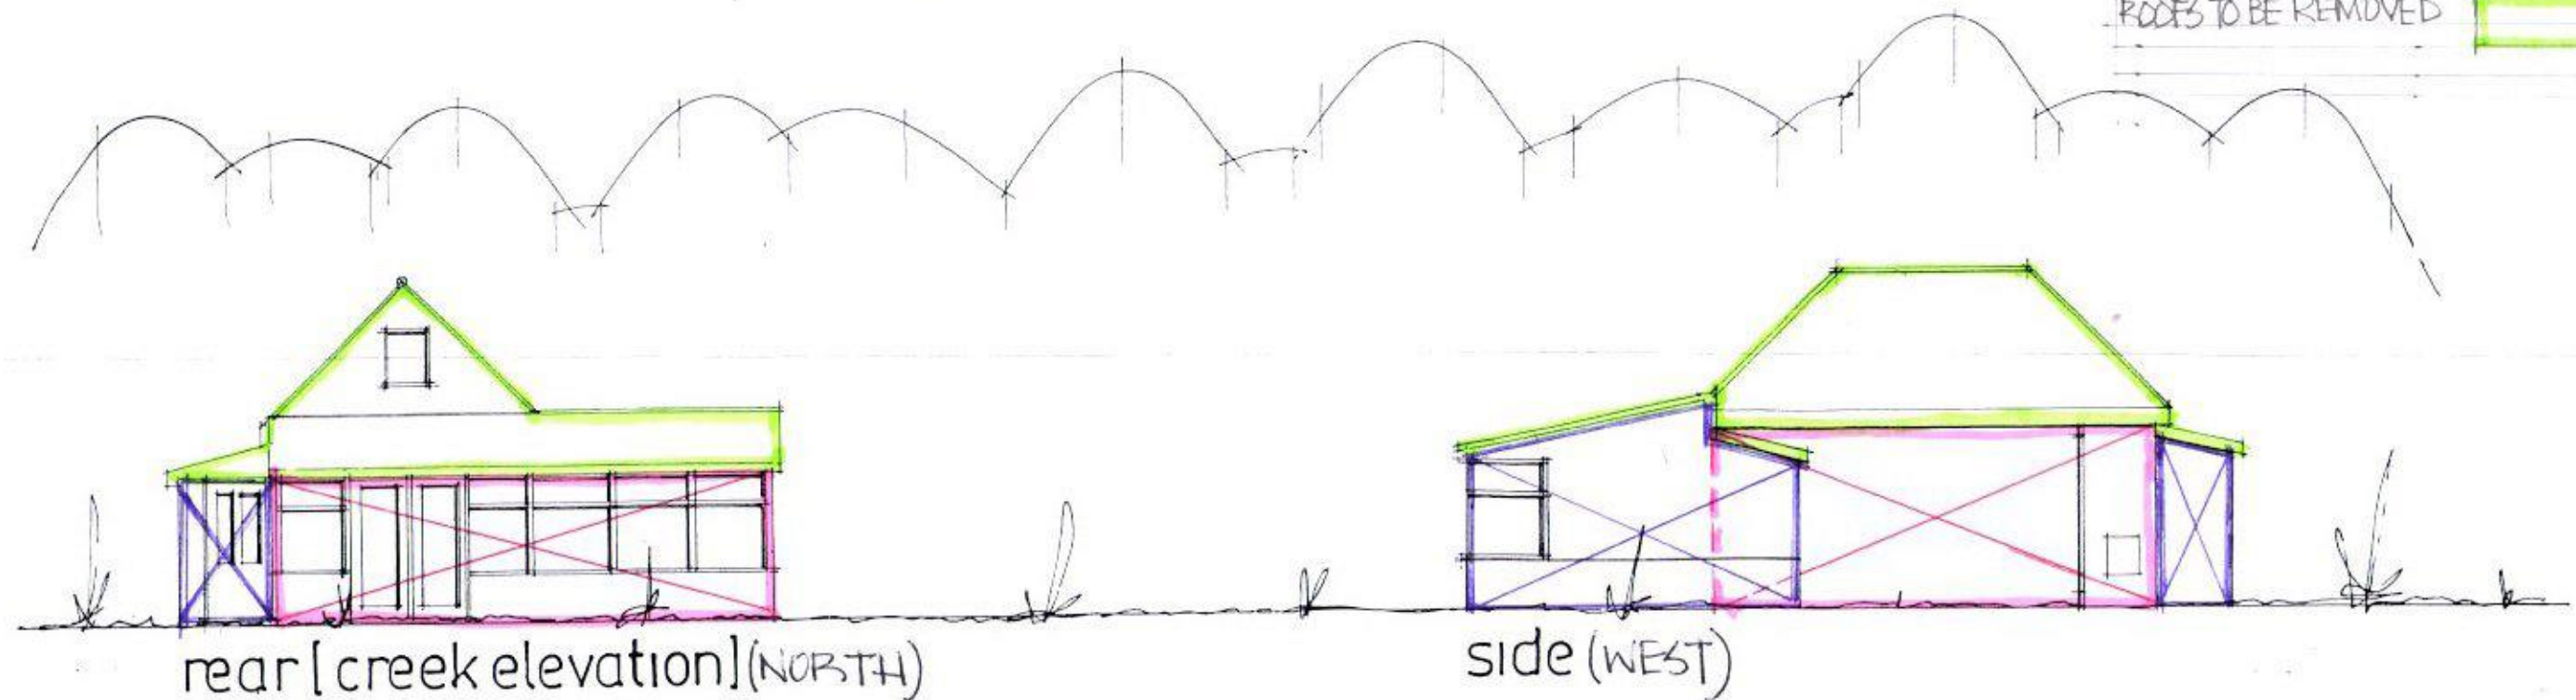

EXISTING ELEVATIONS

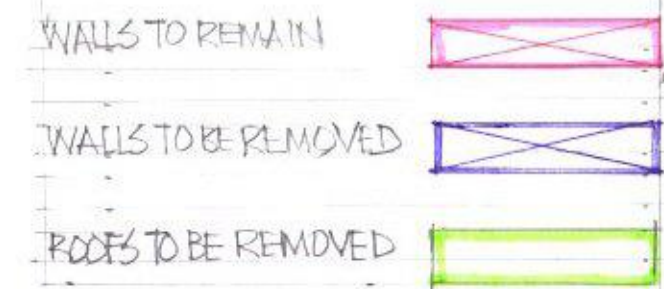

date NOV. 2016
scale 1:100 DRAWING NO: PJ/PER.07