

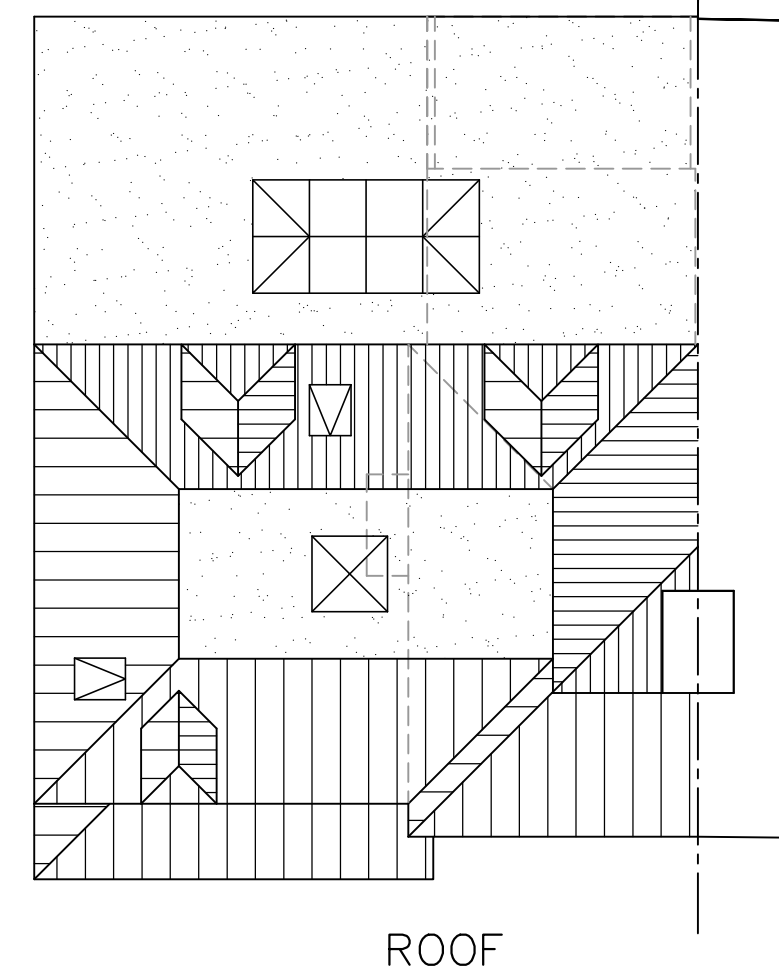
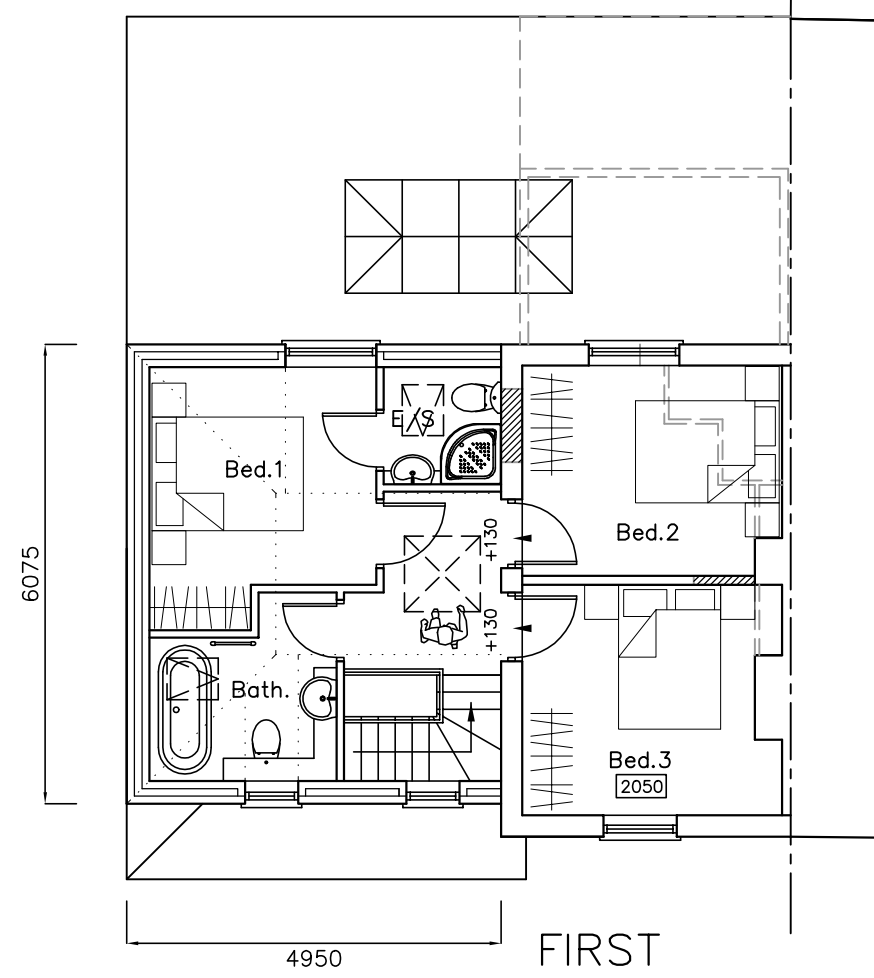


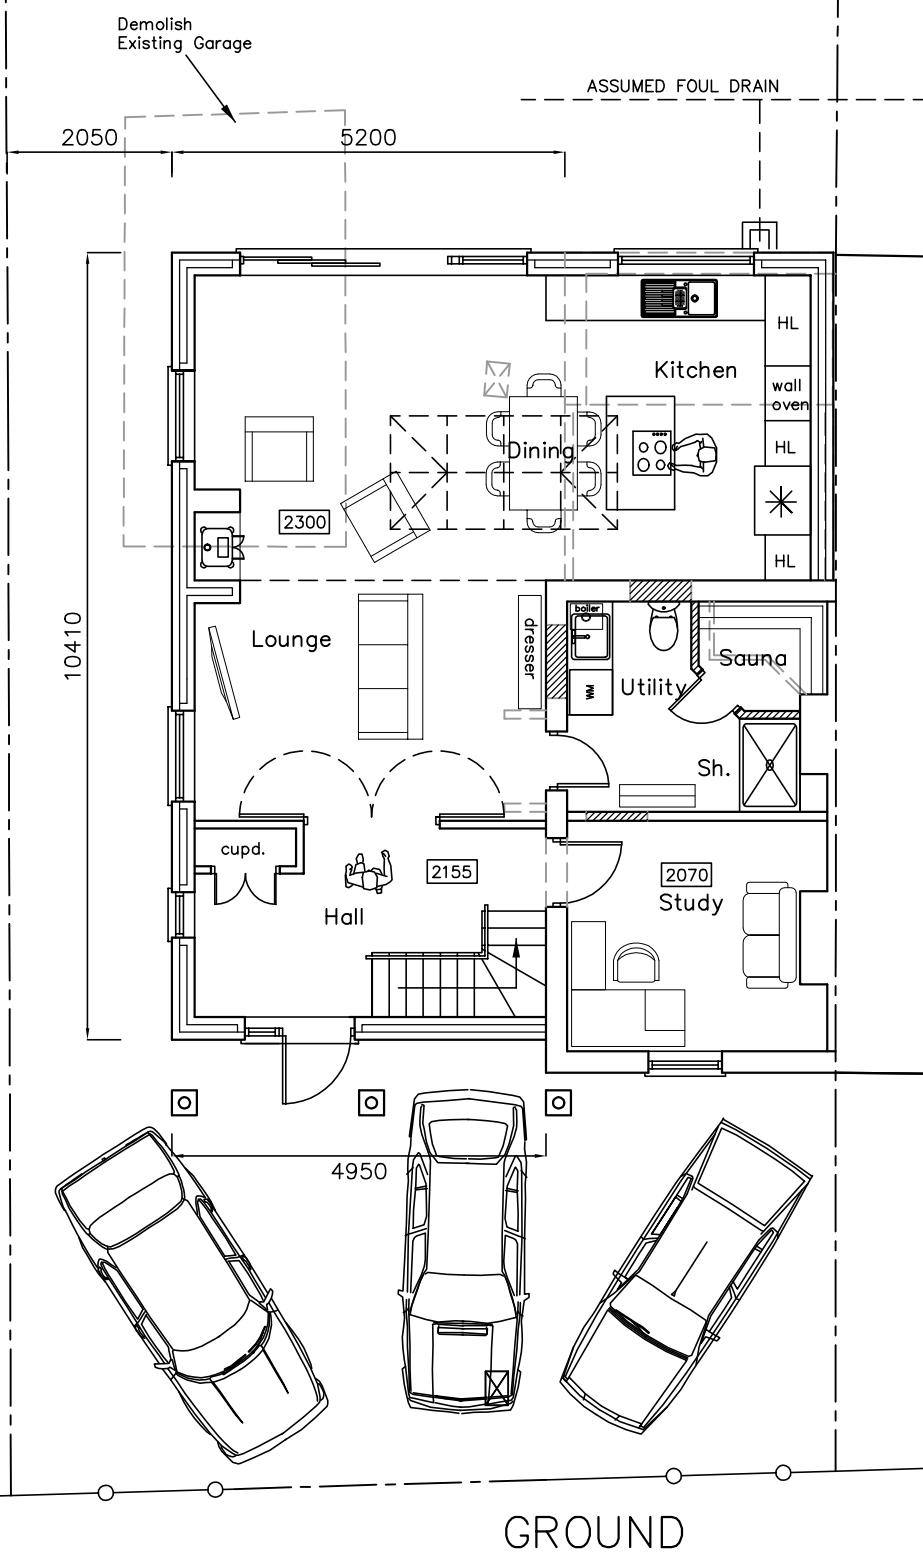

91 New Brighton Road
Emsworth
PO7 5NE

PROPOSAL PLANS

- Revisions
- A. Client revisions. 24/04/17
 - B. Client revisions. 04/05/17
 - C. Planning revisions. 07/06/17
 - D.

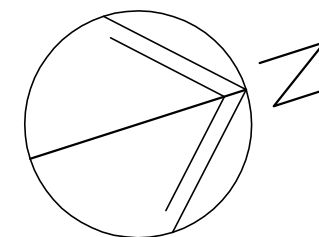

Martin Critchley
CHARTERED ARCHITECT

The Old Brewery,
15E South Street, Havant,
Hampshire, PO9 1BU
023 92 474 919
critchleyarchitect@hotmail.com

Scale A1 = 1:50, A3 = 1:100
Date 18/04/17
Drawn JHL

17032-401^C

metres

10

20

30