


.NOTE CHECK ALL MEASUREMENTS ON SITE PRIOR TO THE COMMENCEMENT OF WORK.

WALLS TO BE FULLY BONDED TO THE EXISTING CAVITIES AND DAMP-PROOF COURSES TO BE MAINTAINED CONTINUOUS CLOSE ALL REVEALS WITH INSULATED CAVITY CLOSERS.

SINGLE STOREY FRONT/SIDE ADDITIONS 26, HAVANT ROAD, HAYLING IS. HANTS FOR MR & MRS T. NORGATE.

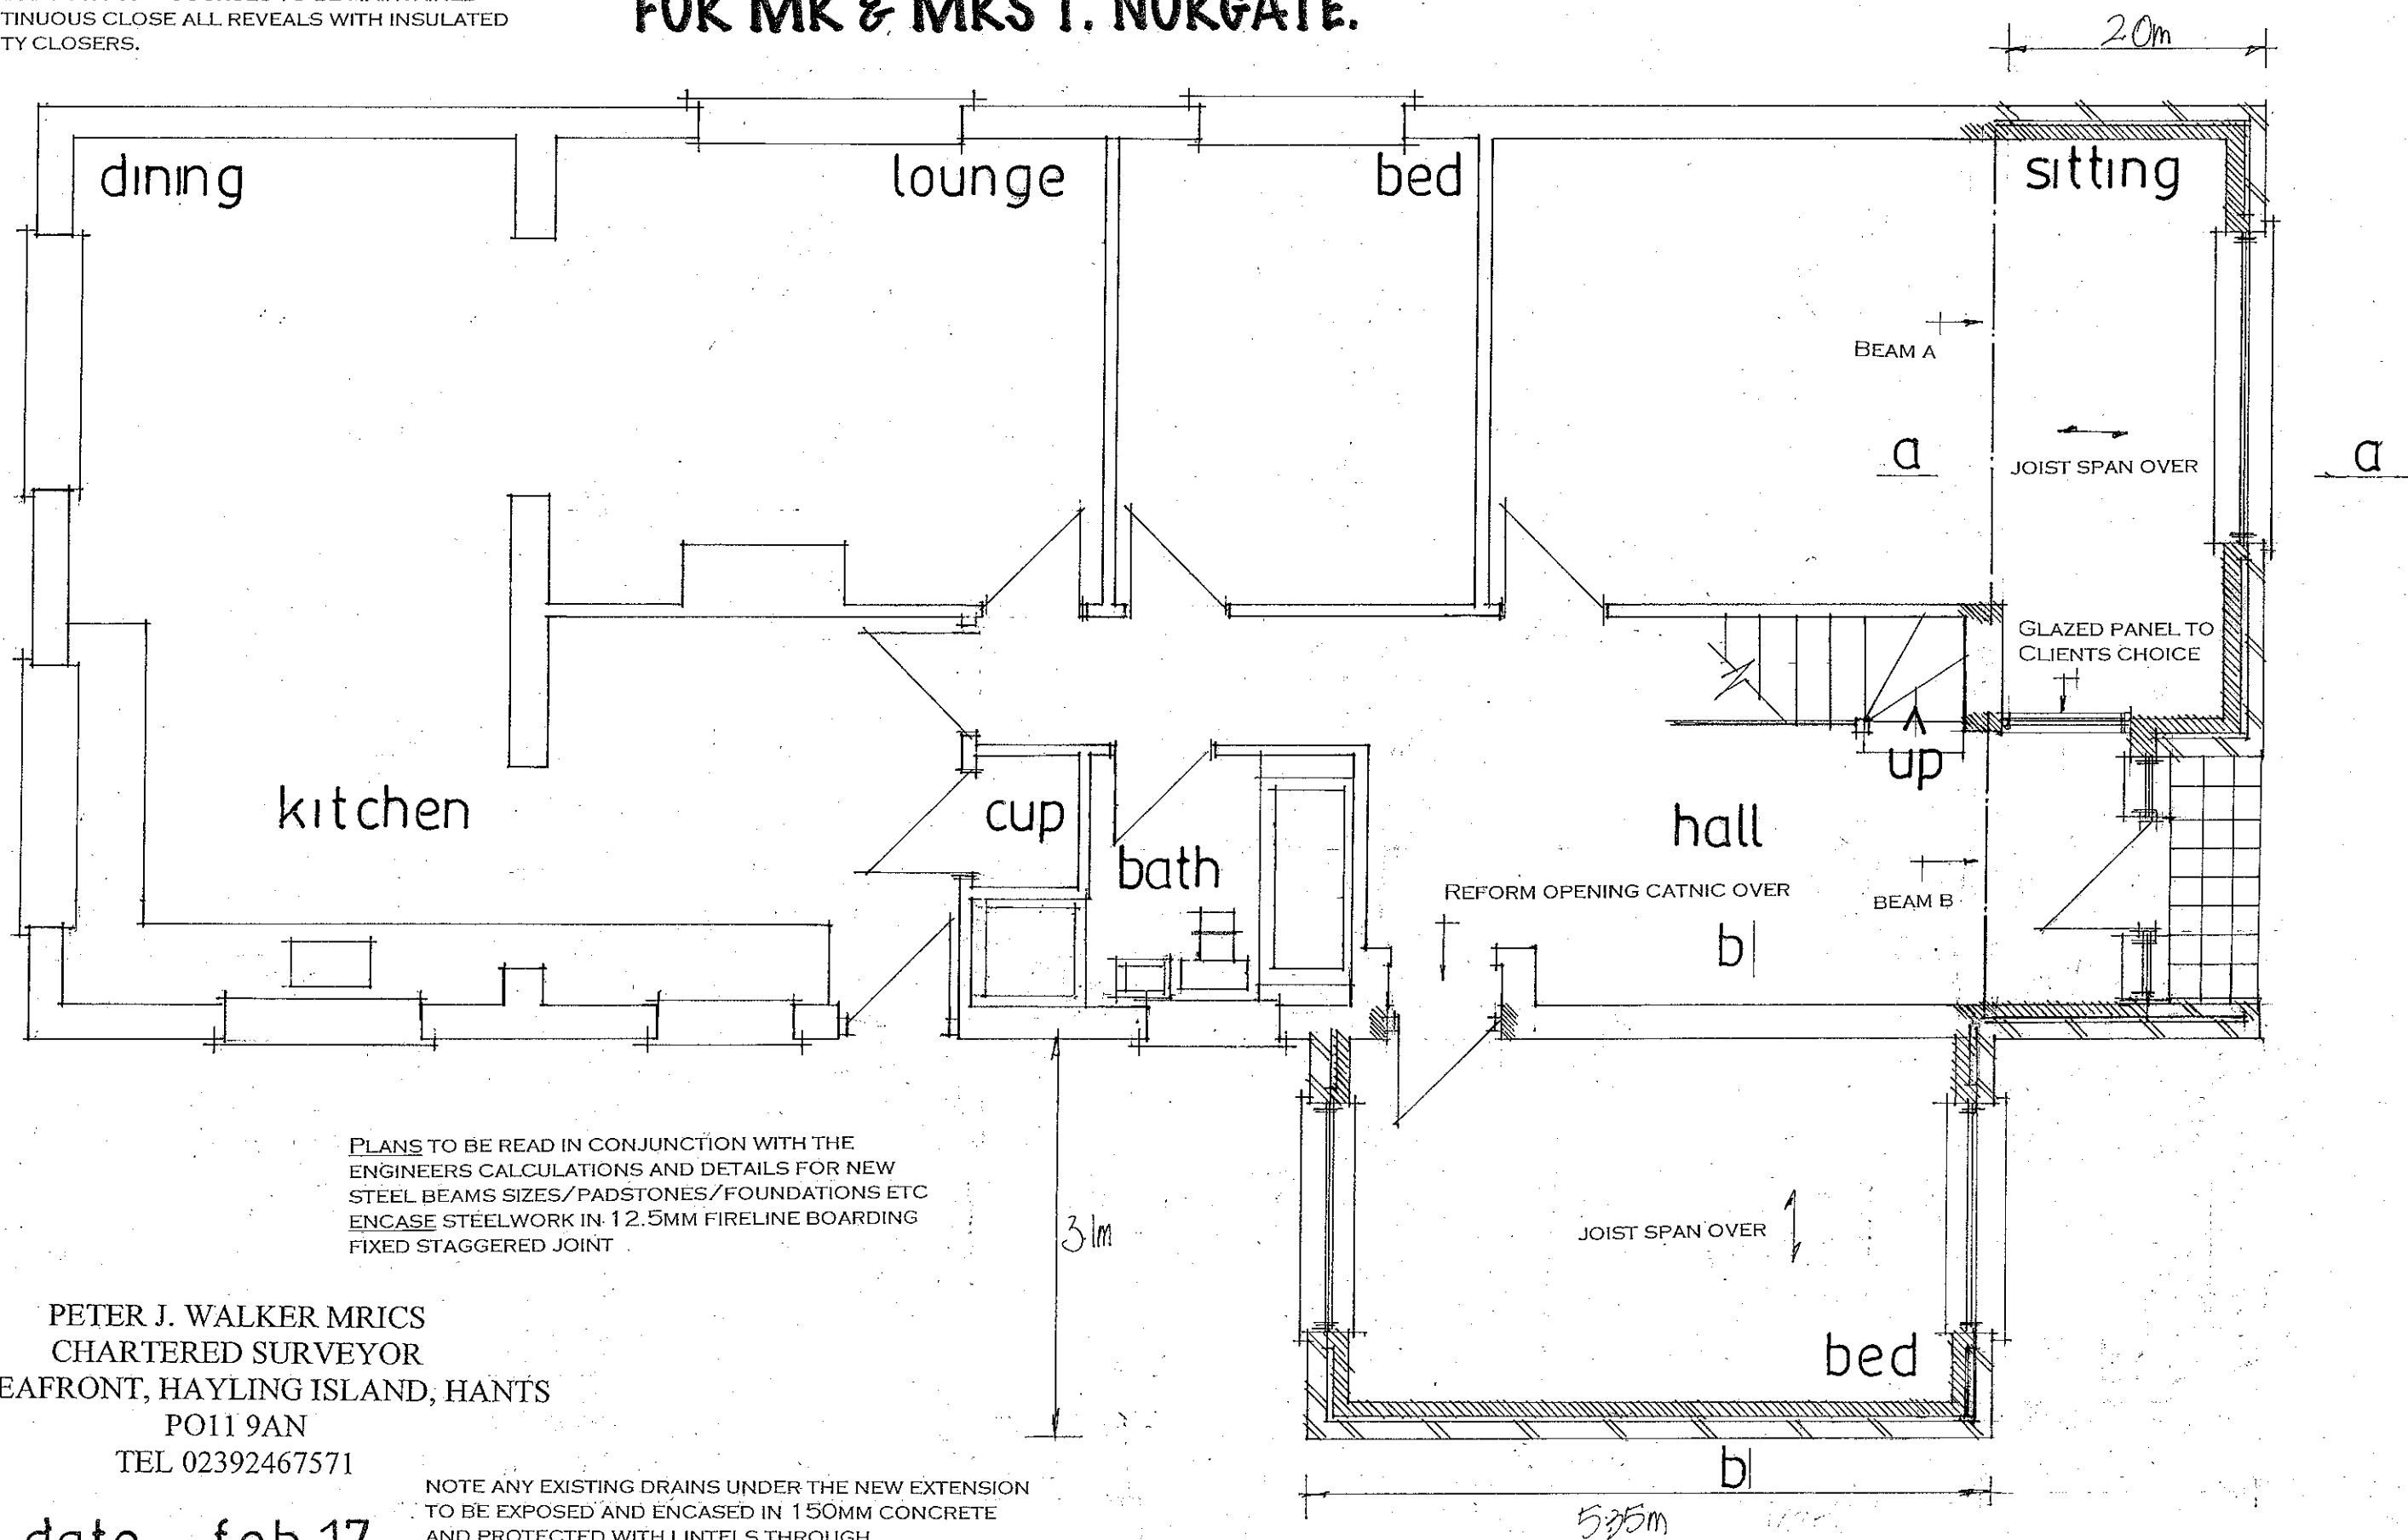

PLANS TO BE READ IN CONJUNCTION WITH THE ENGINEERS CALCULATIONS AND DETAILS FOR NEW STEEL BEAMS SIZES/PADSTONES/FOUNDATIONS ETC ENCASE STEELWORK IN 12.5MM FIRELINE BOARDING FIXED STAGGERED JOINT

NOTE ANY EXISTING DRAINS UNDER THE NEW EXTENSION TO BE EXPOSED AND ENCASED IN 150MM CONCRETE AND PROTECTED WITH LINTELS THROUGH FOUNDATIONS.

PETER J. WALKER MRICS
CHARTERED SURVEYOR
182 SEAFRONT, HAYLING ISLAND, HANTS
PO11 9AN
TEL 02392467571

date feb 17
scale 1:50

Proposed Layout

AMENDED MAR 17