



Scale 1:1250

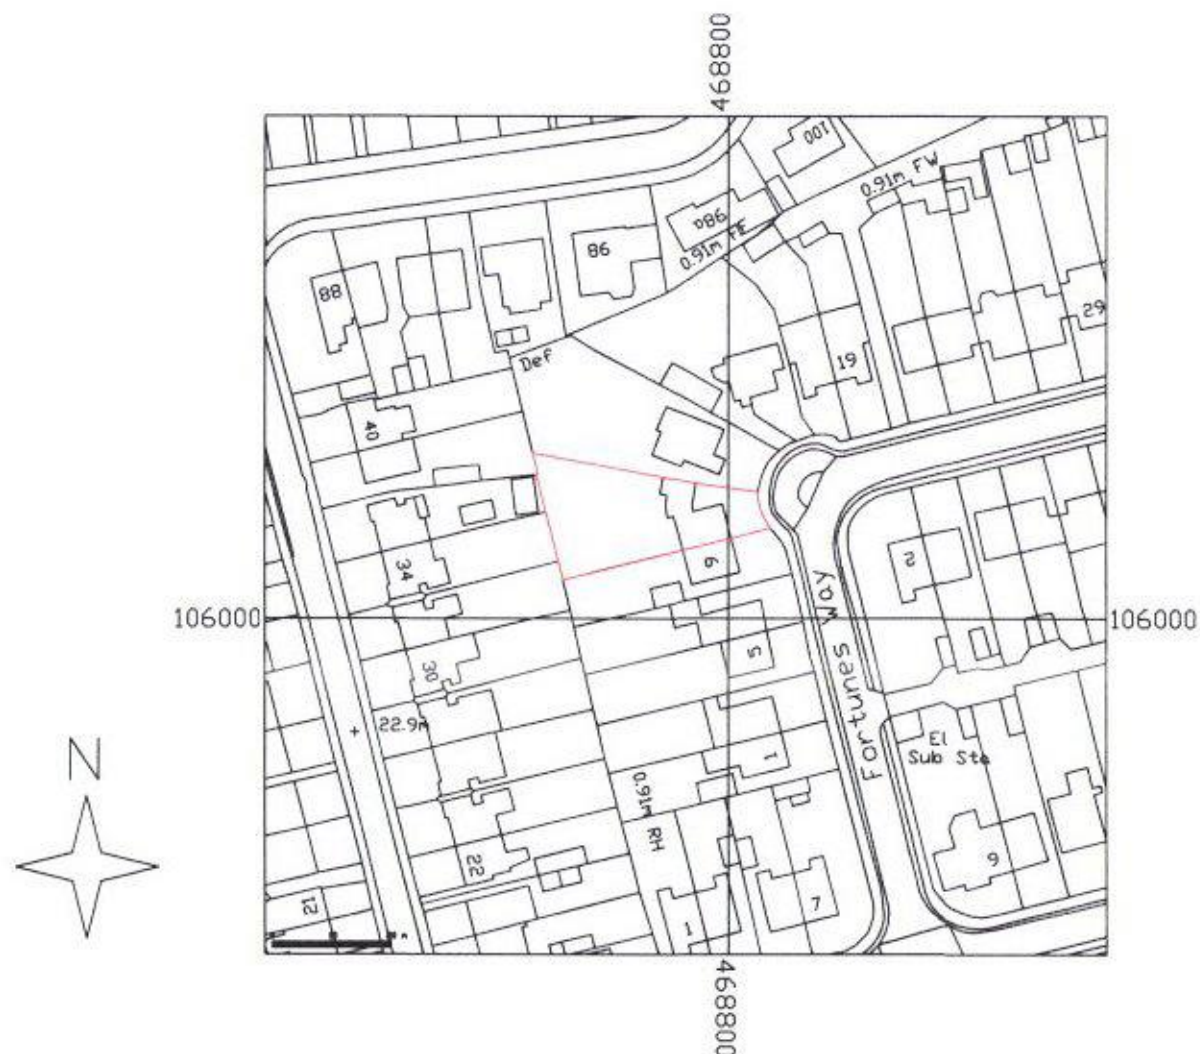

Scale 1:200

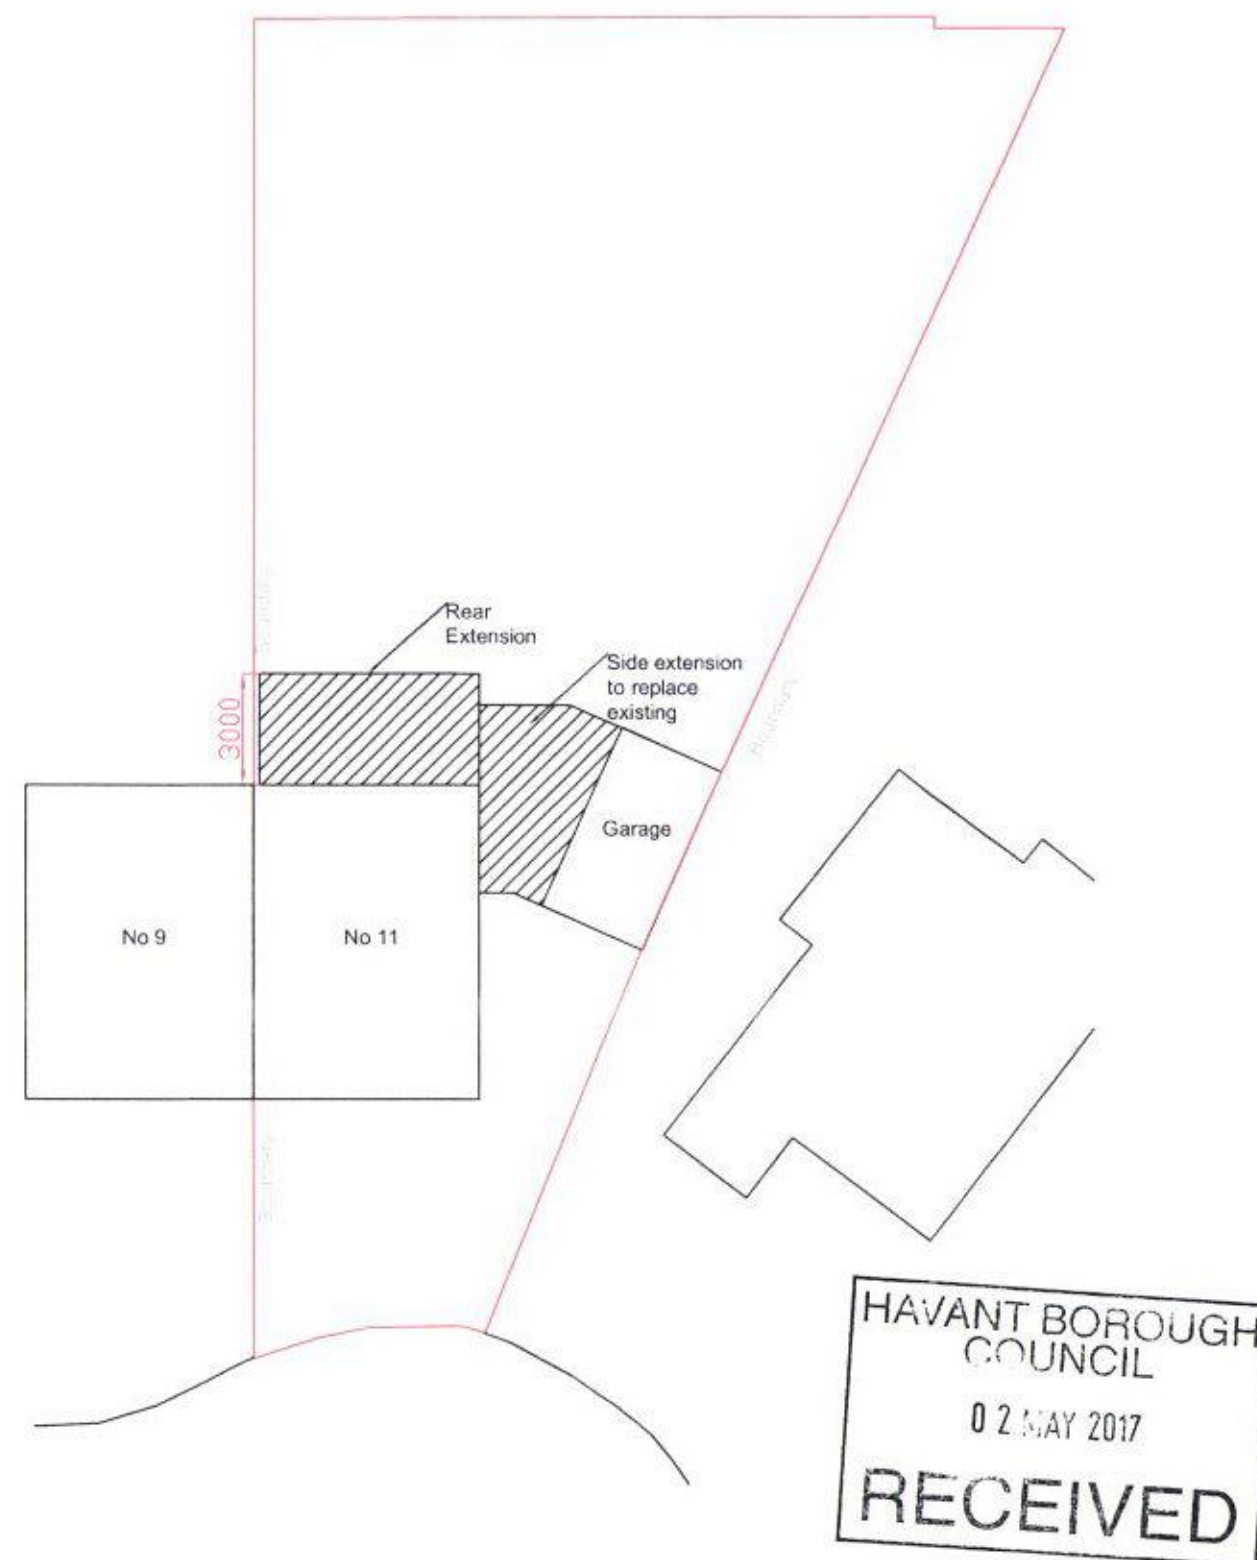

To be read in conjunction with drawings
D1 - D7, structural calculations and
notes to drawing dated 20/4/17

Dwg No.: D1	Rev	Scale: As Shown	Date: 01/03/17
Dwg Title: Location Plan Block Plan		 hampshire surveyors.co.uk CHARTERED BUILDING SURVEYORS 17 Wellsworth Lane, Rowlands Castle, Hampshire PO9 6BX Tel/Fax: 023 9241 3995 Mob: 07831 856965 E: enquiries@hampshiresurveyors.co.uk	
Project: Rear Extension and Alterations 11 Fortunes Way Havant PO9 3LX			