




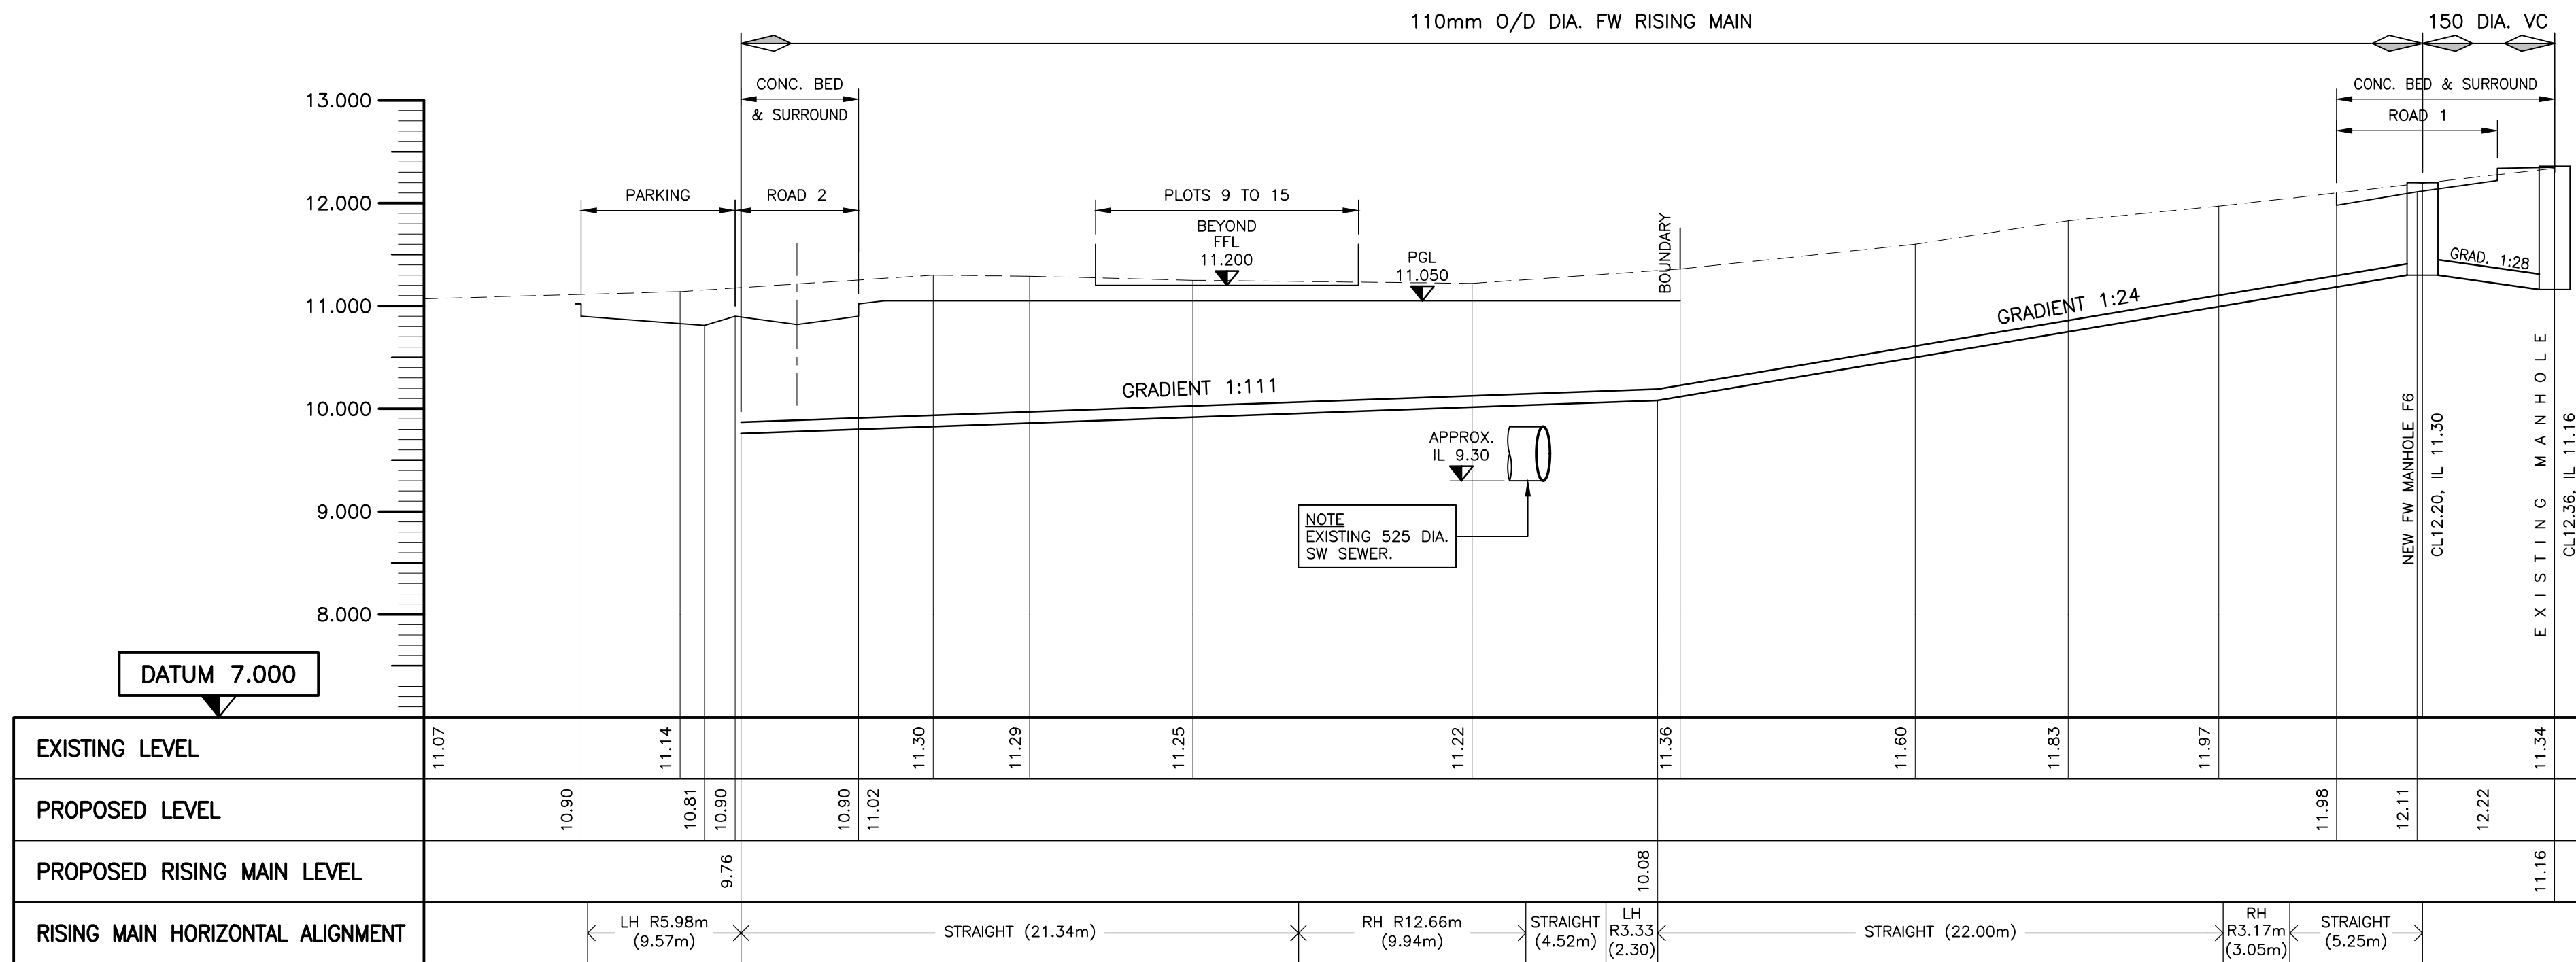


ELEVATION ON PUMPING MAIN ADJACENT TO ROAD 1
(SCALE: HORIZONTAL 1:200, VERTICAL 1:50@A1)

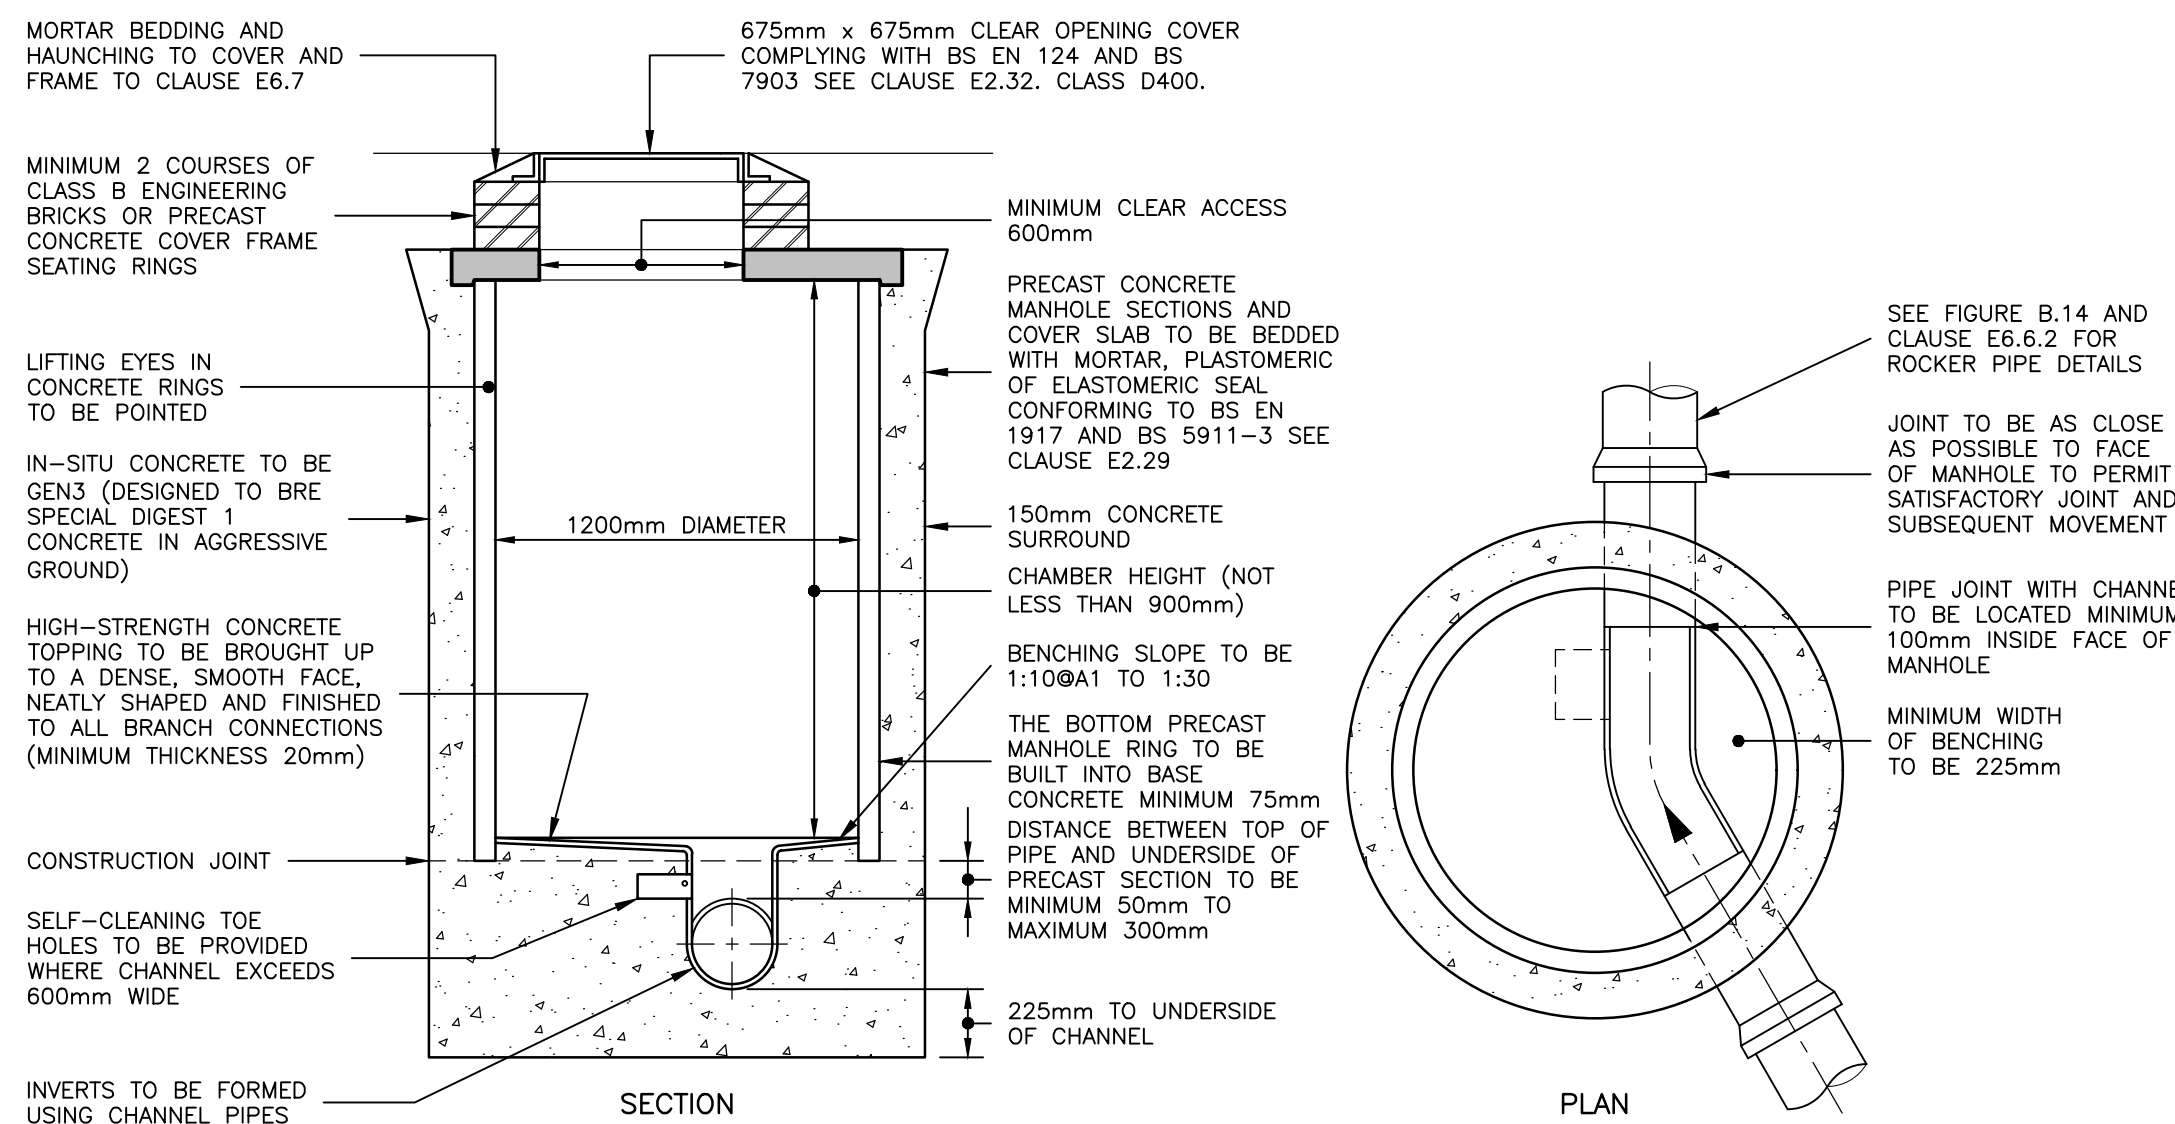

TYPICAL MANHOLE DETAIL - TYPE 2
MAXIMUM DEPTH FROM COVER LEVEL TO SOFFIT OF PIPE 3.0m
(1:25@A1)

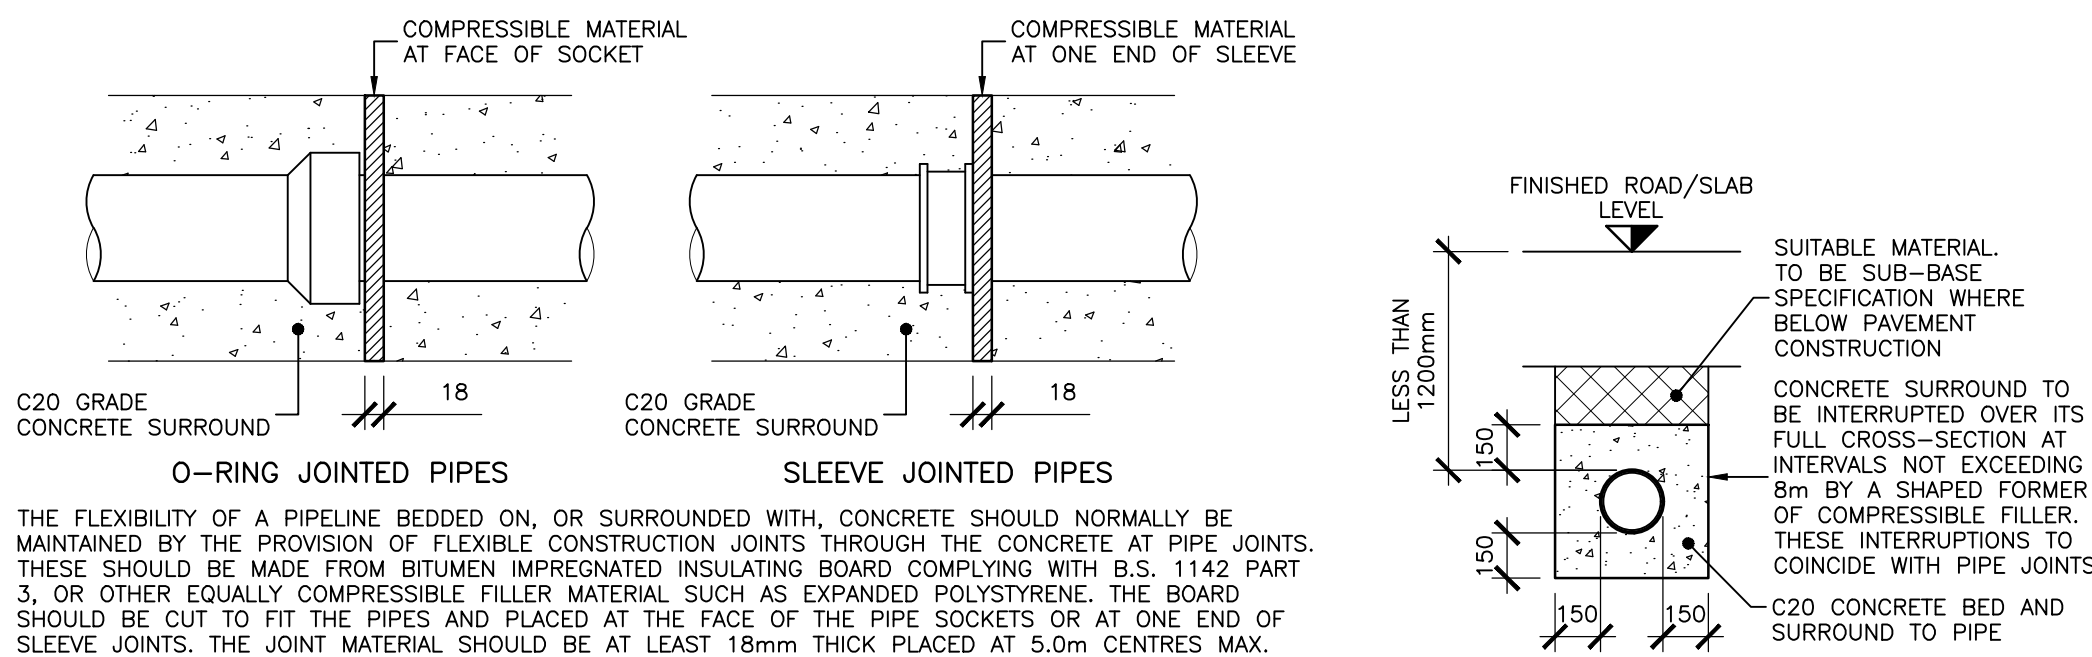

BEDDING DETAIL TO PIPELINE WITH LESS THAN 1200mm COVER IN ROAD AND PARKING AREAS.
(SCALE 1:25@A1)

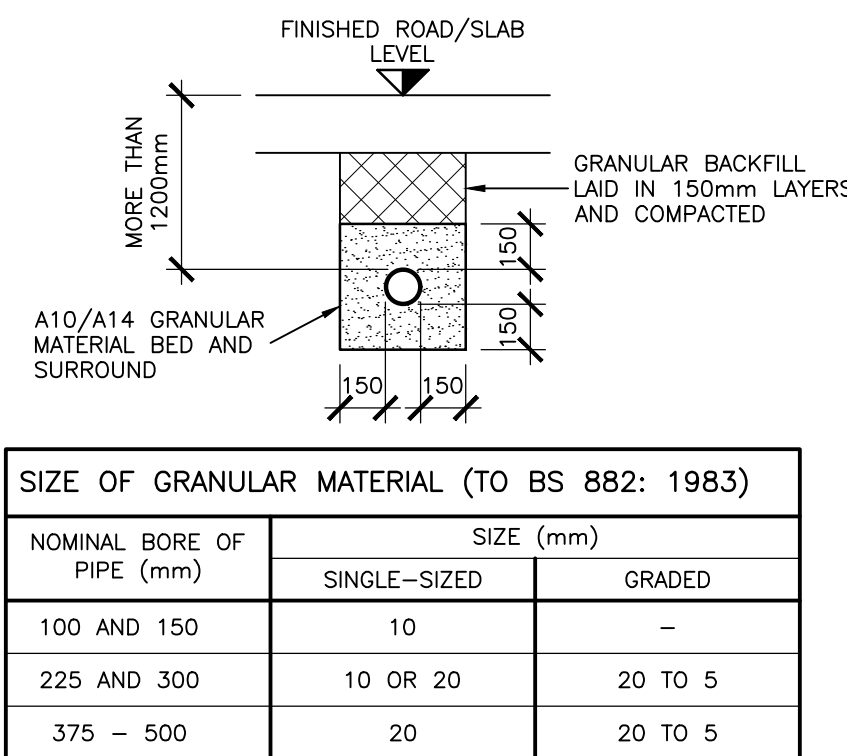

BEDDING DETAIL TO PIPELINE WITH MORE THAN 1200mm COVER IN ROAD AND PARKING AREAS.
(CLASS S)
(SCALE 1:25@A1)

P3	03.03.17	RISING MAIN DETAILS ADDED.	JMB
P2	13.02.17	RE-DRAWN.	JMB
P1	09.01.17	PRELIMINARY ISSUE FOR COMMENT	JMB
Revision	Date	Description	By

ARCH ASSOCIATES
CONSULTING CIVIL AND STRUCTURAL ENGINEERS

The Town House, St. George's Square, Bishops Waltham, Southampton, Hampshire, SO32 1AF.
Telephone: 01489 890004 Email: admin@archassociates.co.uk Web: www.archassociates.co.uk

ace
consultancy engineering design environment

UKAS
QUALITY MANAGEMENT
ISO 9001

Client	PMC CONSTRUCTION
Architect	KENN SCADDAN
Project Title	

Drawing Title ELEVATION ON RISING MAIN SHEET 2.				
Scale AS SHOWN	Paper Size A1	Date JAN. 2017	Drawn By JMB	Checked By AWR
Project No. PMC238	Drawing No. 561	Revision P3		