



PHYSICAL SCALE IN METERS @ 1:100


NOTES:
This drawing has been produced solely for PLANNING/DESIGN.
Do not Scale from this Drawing except for planning purposes.
Any drainage shown is presumed and to be checked on site
before commencement of works.
This drawing is the copyright of MF Designs Ltd.

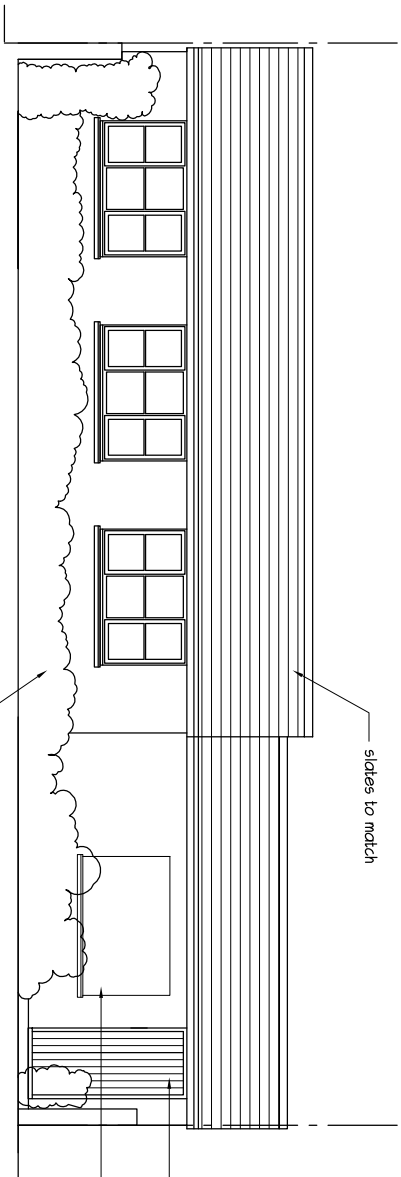


Proposed North

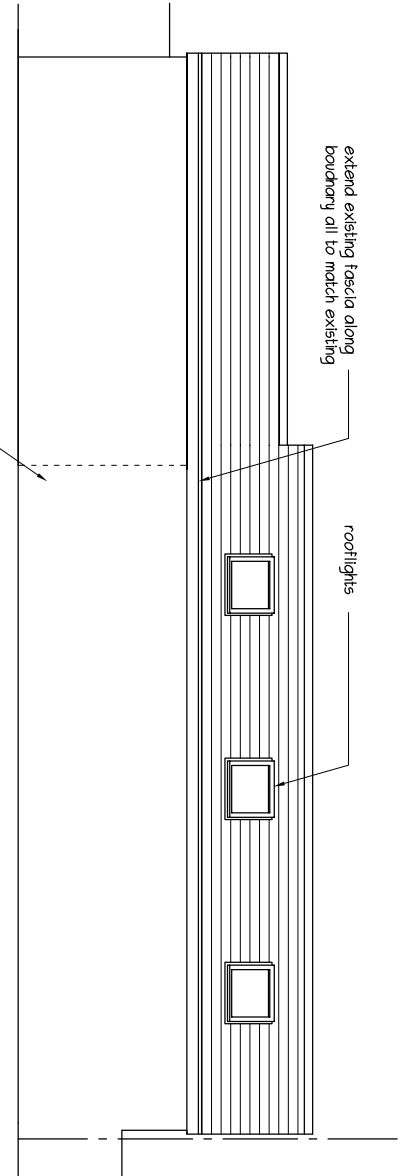


Proposed South

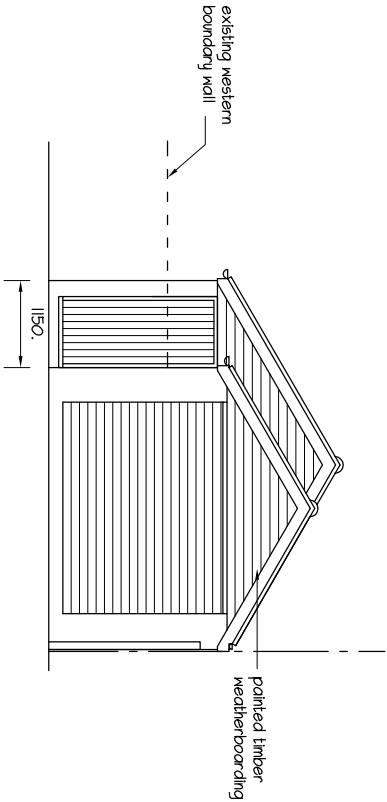

Proposed West

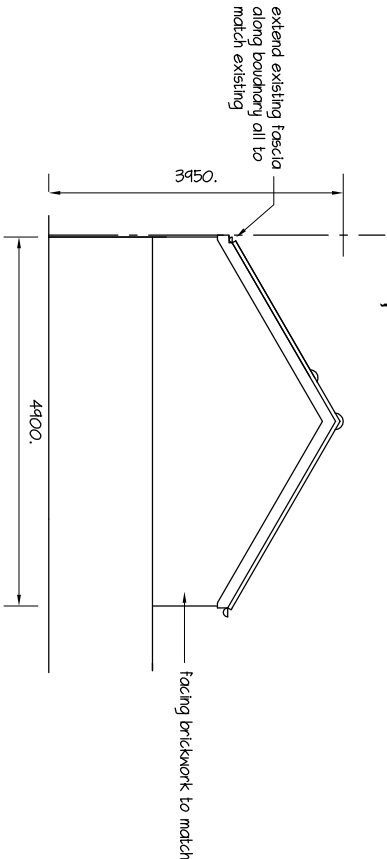

Proposed East

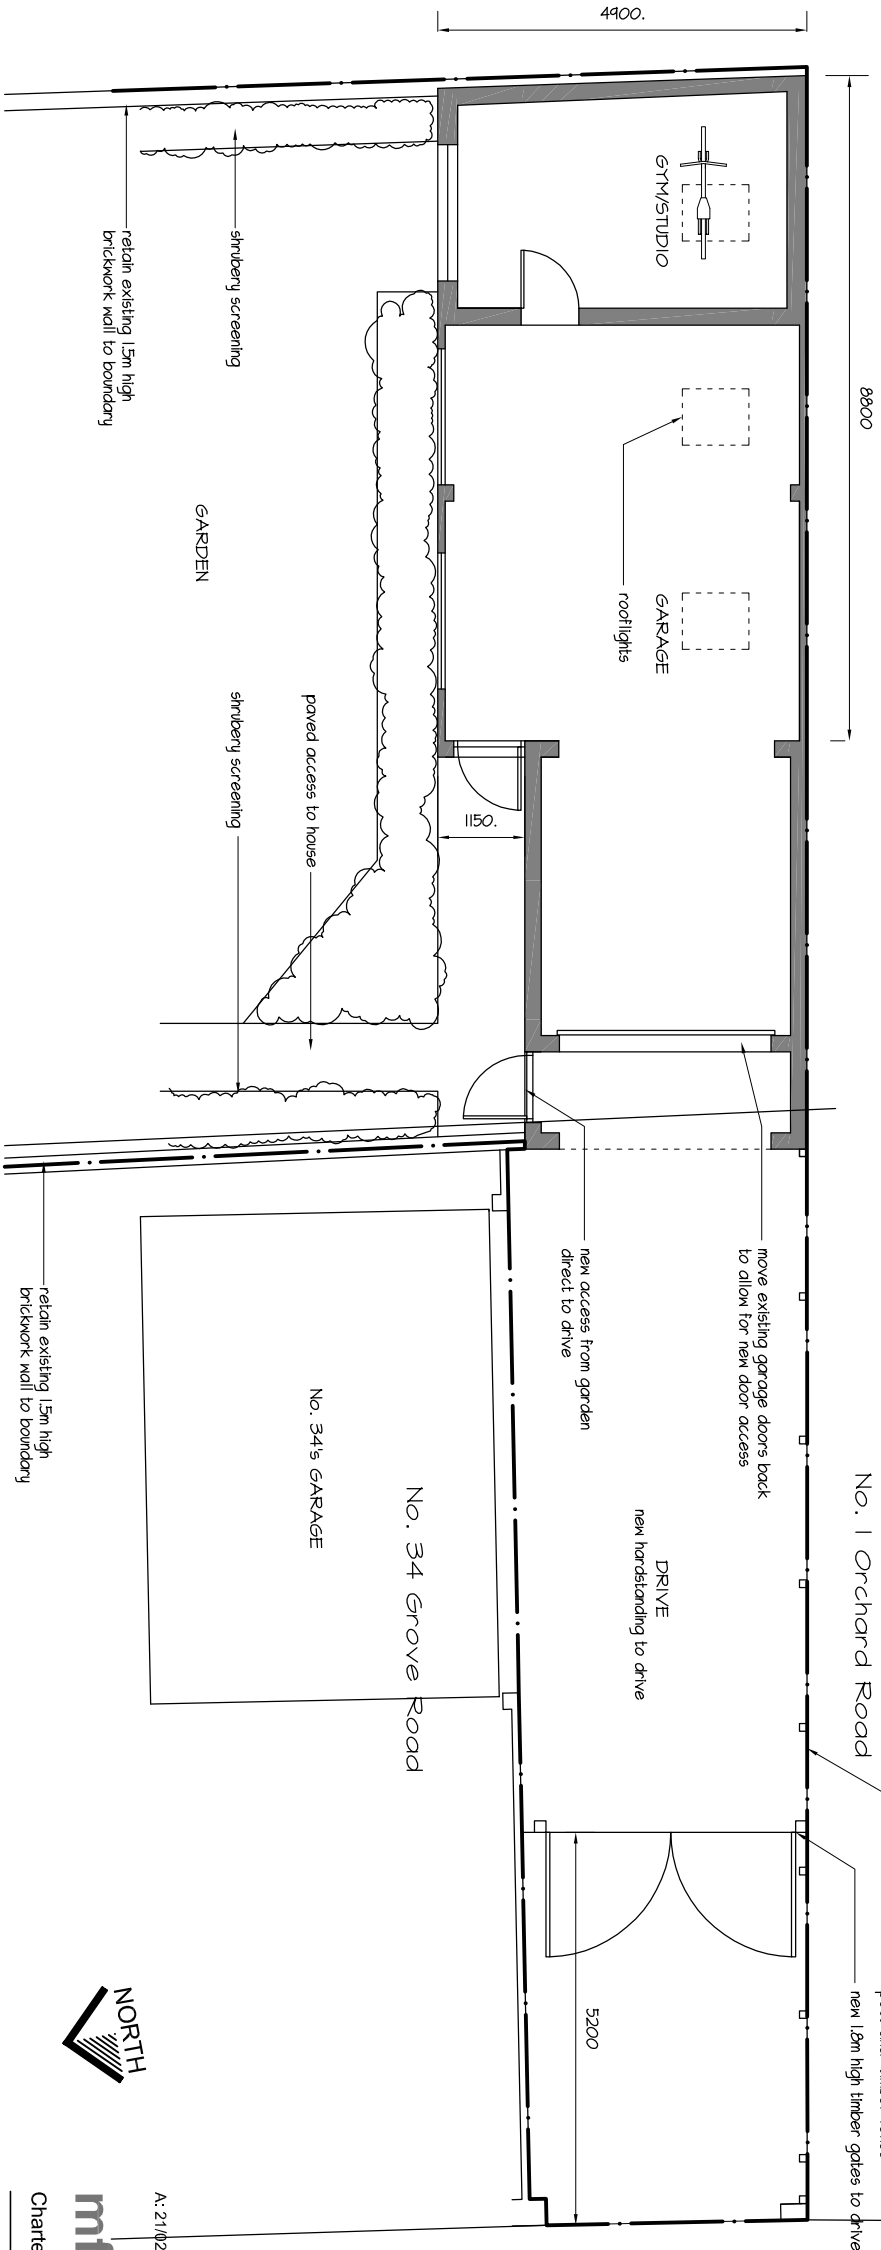

Proposed West

Proposed East



A: 21/02/2017 - rooflights to southern elevation

mf designs ltd
Chartered Architects



Proposed Plan

EXTENSION TO EXISTING DETACHED GARAGE - 36 Grove Road, Havant. PO9 1AR

Date: Jan 2017
Scale: 1:100

36 Grove Road • Havant • Hampshire • PO9 1AR
Director: Martin Farrer RIBA • Co Registration No.4507379
e admin@mfdesigns.org.uk

Job No: 3177
Dwg No: P_03A