


NEW SINGLE STACK PLUMBING TO BS 5572 USE 75MM
DEEP SEAL TRAPS. SVP TO TERMINATE A MINIMUM
900MM ABOVE THE NEAREST OPENING WINDOW
PROVIDE A RODDING ACCESS POINT AT THE BASE OF
THE STACK

PROPOSED SINGLE STOREY REAR ADDITION 63, COTWELL AVENUE, HORNDEN, HANTS FOR MR & MRS E. CHEASLEY

NOTE CHECK ALL MEASUREMENTS ON SITE PRIOR TO
THE COMMENCEMENT OF WORK.

WALLS TO BE FULLY BONDED TO THE EXISTING CAVITIES
AND DAMP-PROOF COURSES TO BE MAINTAINED
CONTINUOUS CLOSE ALL REVEALS WITH INSULATED
CAVITY CLOSERS.

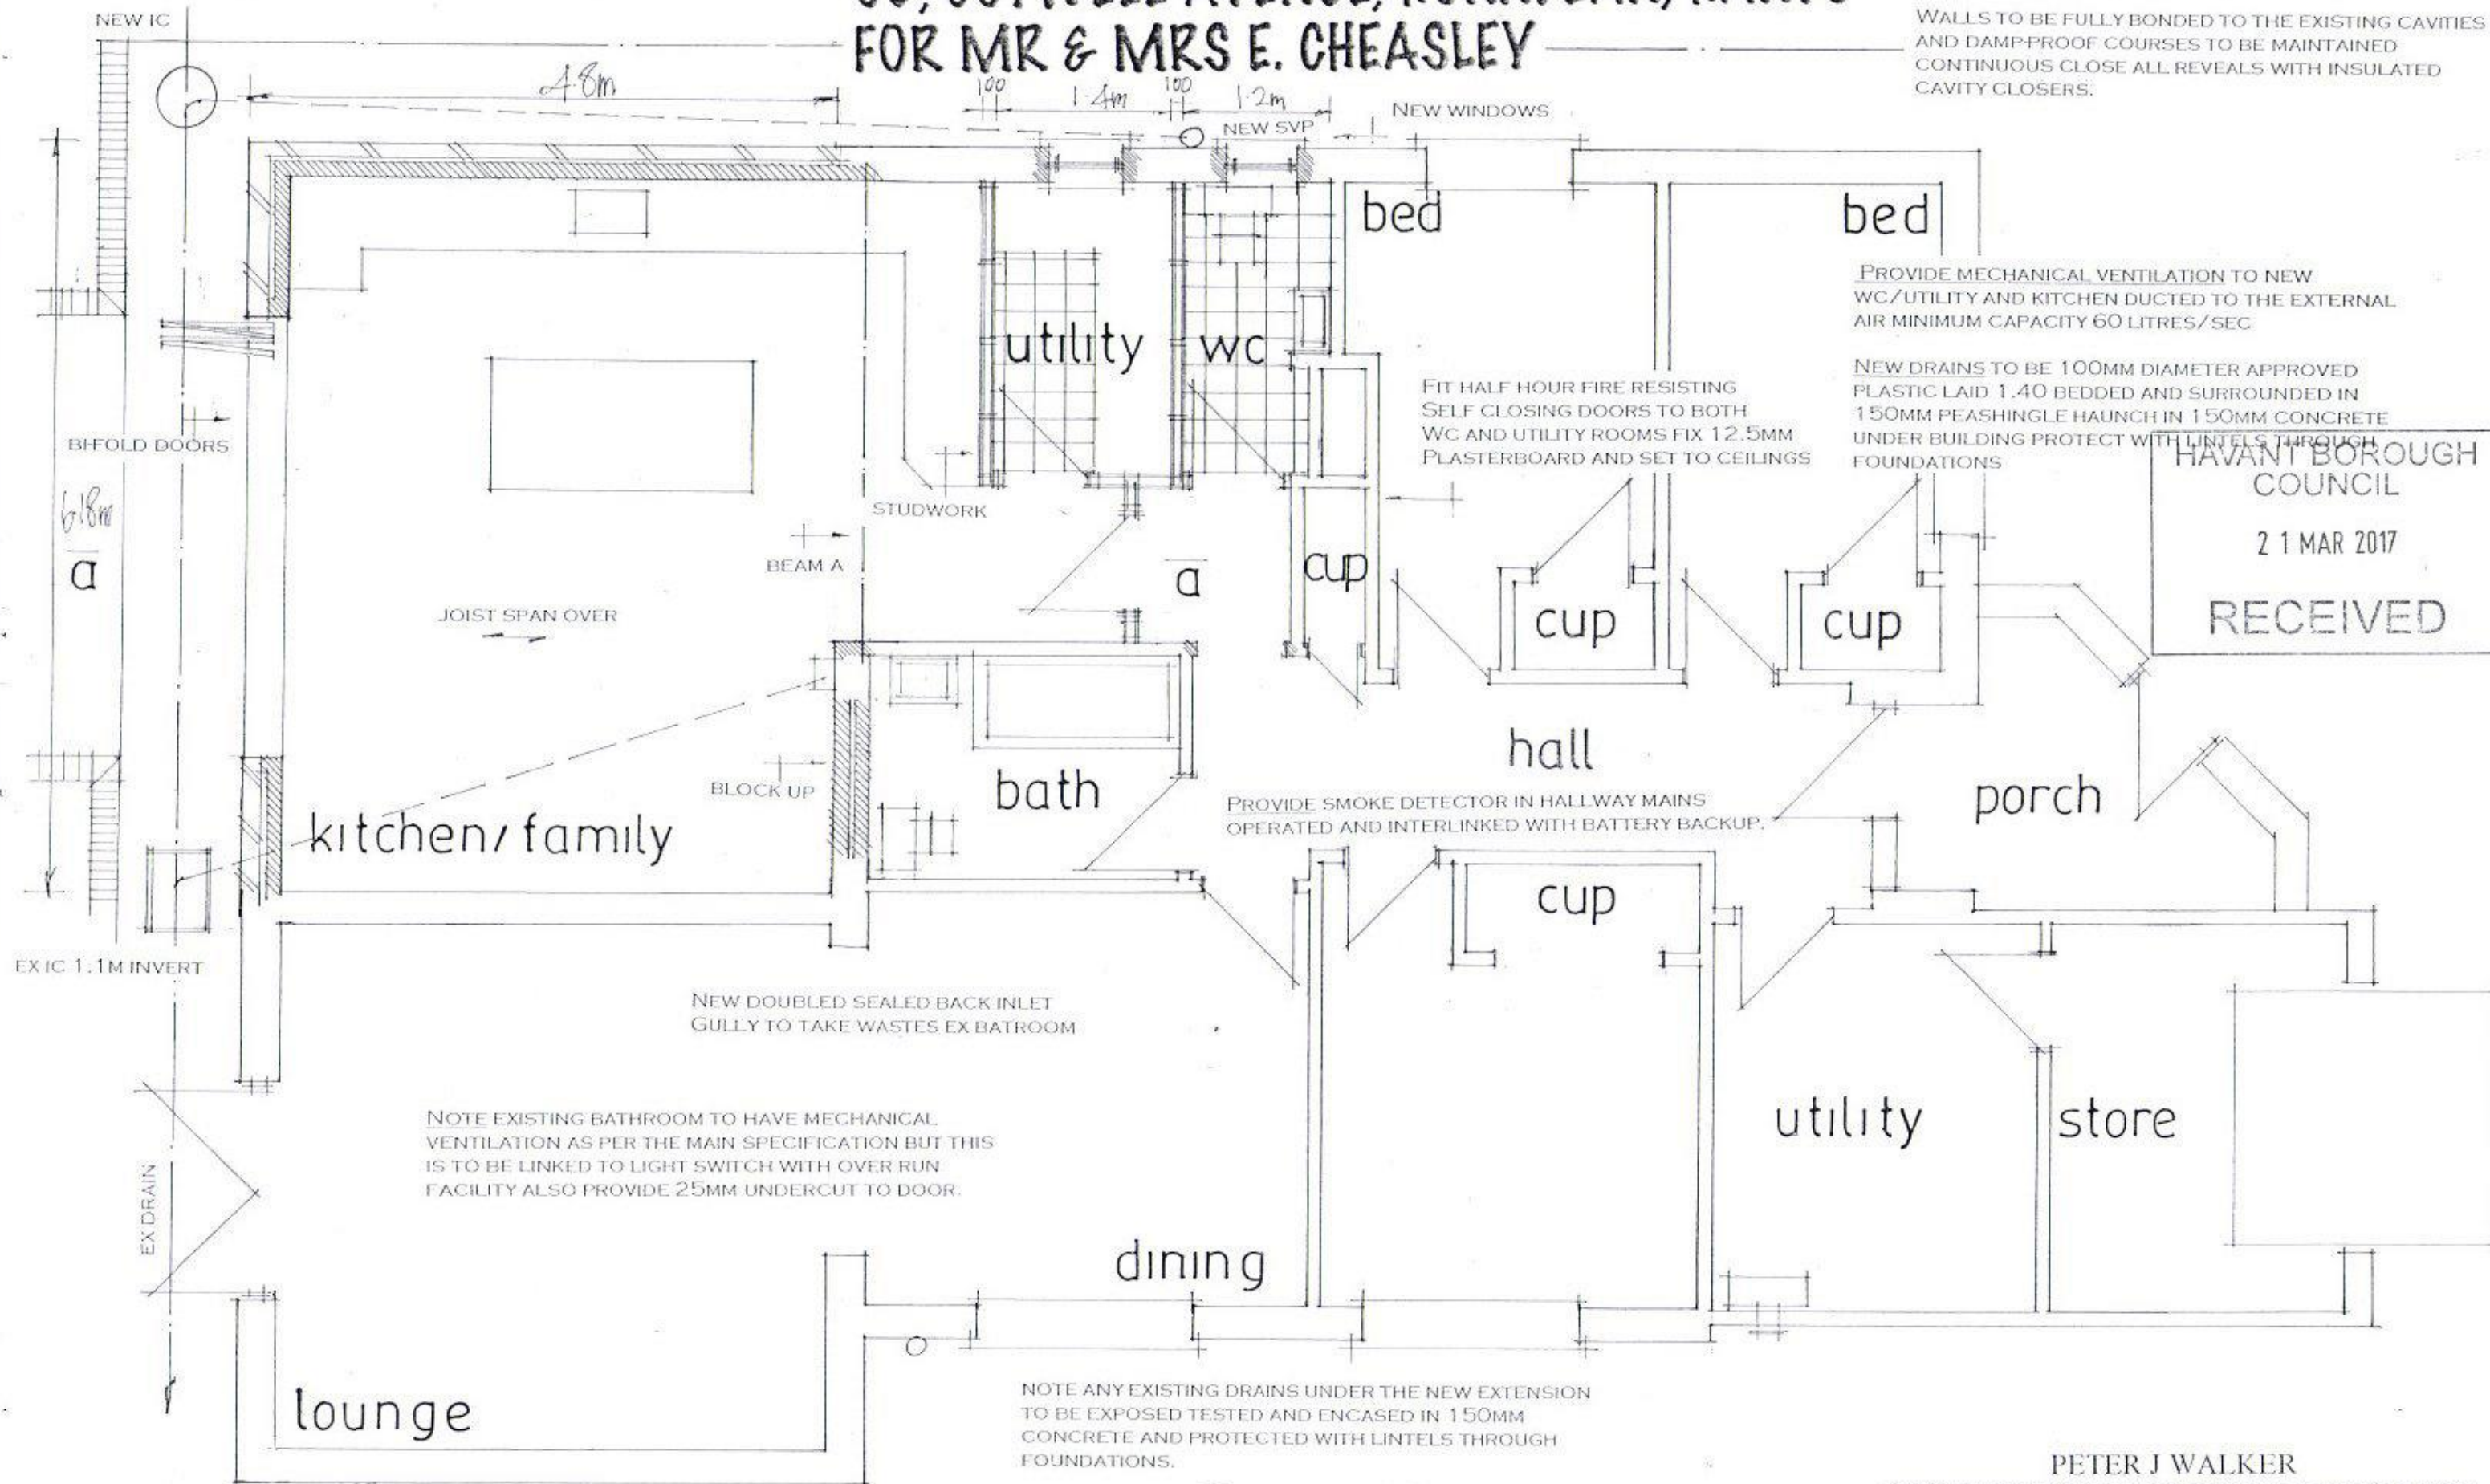

HAVANT BOROUGH
COUNCIL
21 MAR 2017
RECEIVED

date mar 17
scale 1:50

Proposed Layout

PETER J WALKER
182 SEAFRONT, HAYLING ISLAND, HANTS
PO11 9AN
TEL 02392467571