


PHYSICAL SCALE IN METERS @ 1:100


NOTES:
This drawing has been produced solely for PLANNING/DESIGN.
Do not Scale from this Drawing except for planning purposes.
This drawing is the copyright of MF Designs Ltd.

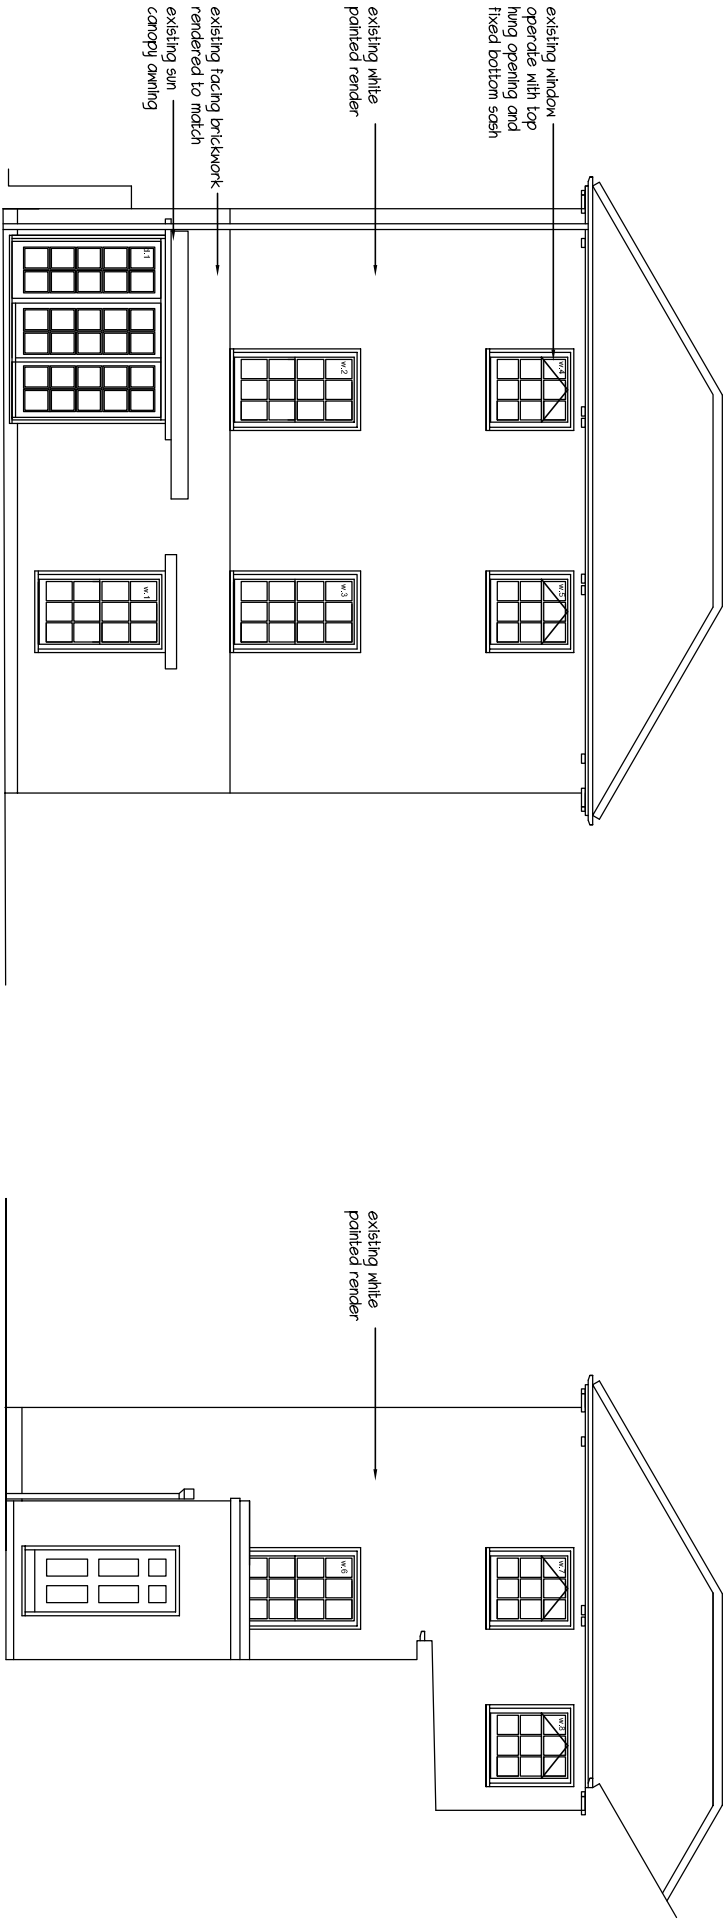

Southwest

NB: All windows listed w/1 to w/11 to be
replaced along with French doors and
side window d/1

Northeast / Section AA

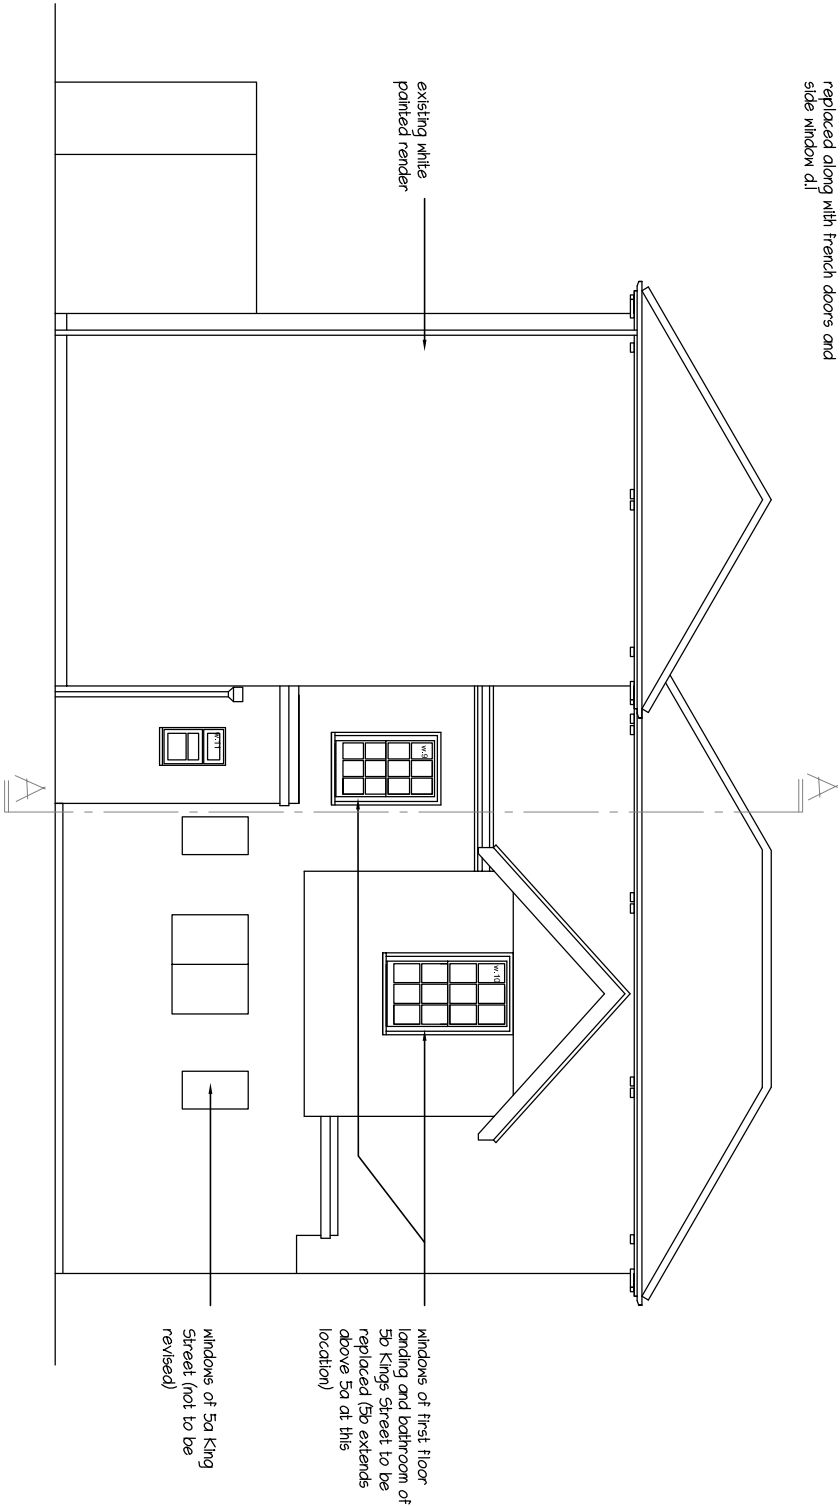

Southeast

EXISTING & PROPOSED ELEVATIONS

REPLACEMENT RENDER & FENESTRATION - 5b Kings Street, Emsworth

A: 15/12/2016 - additional windows and full extent of 5b elevations

mf designs ltd
Chartered Architects



36 Grove Road • Havant • Hampshire • PO9 1AR
Director: Martin Farrer RIBA • Co Registration No.4507379

t 02392 470967
e admin@mfdesigns.org.uk

Date: Oct 2016
Scale: 1:100

Job No: 3165
Dwg No: P_01 A