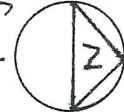
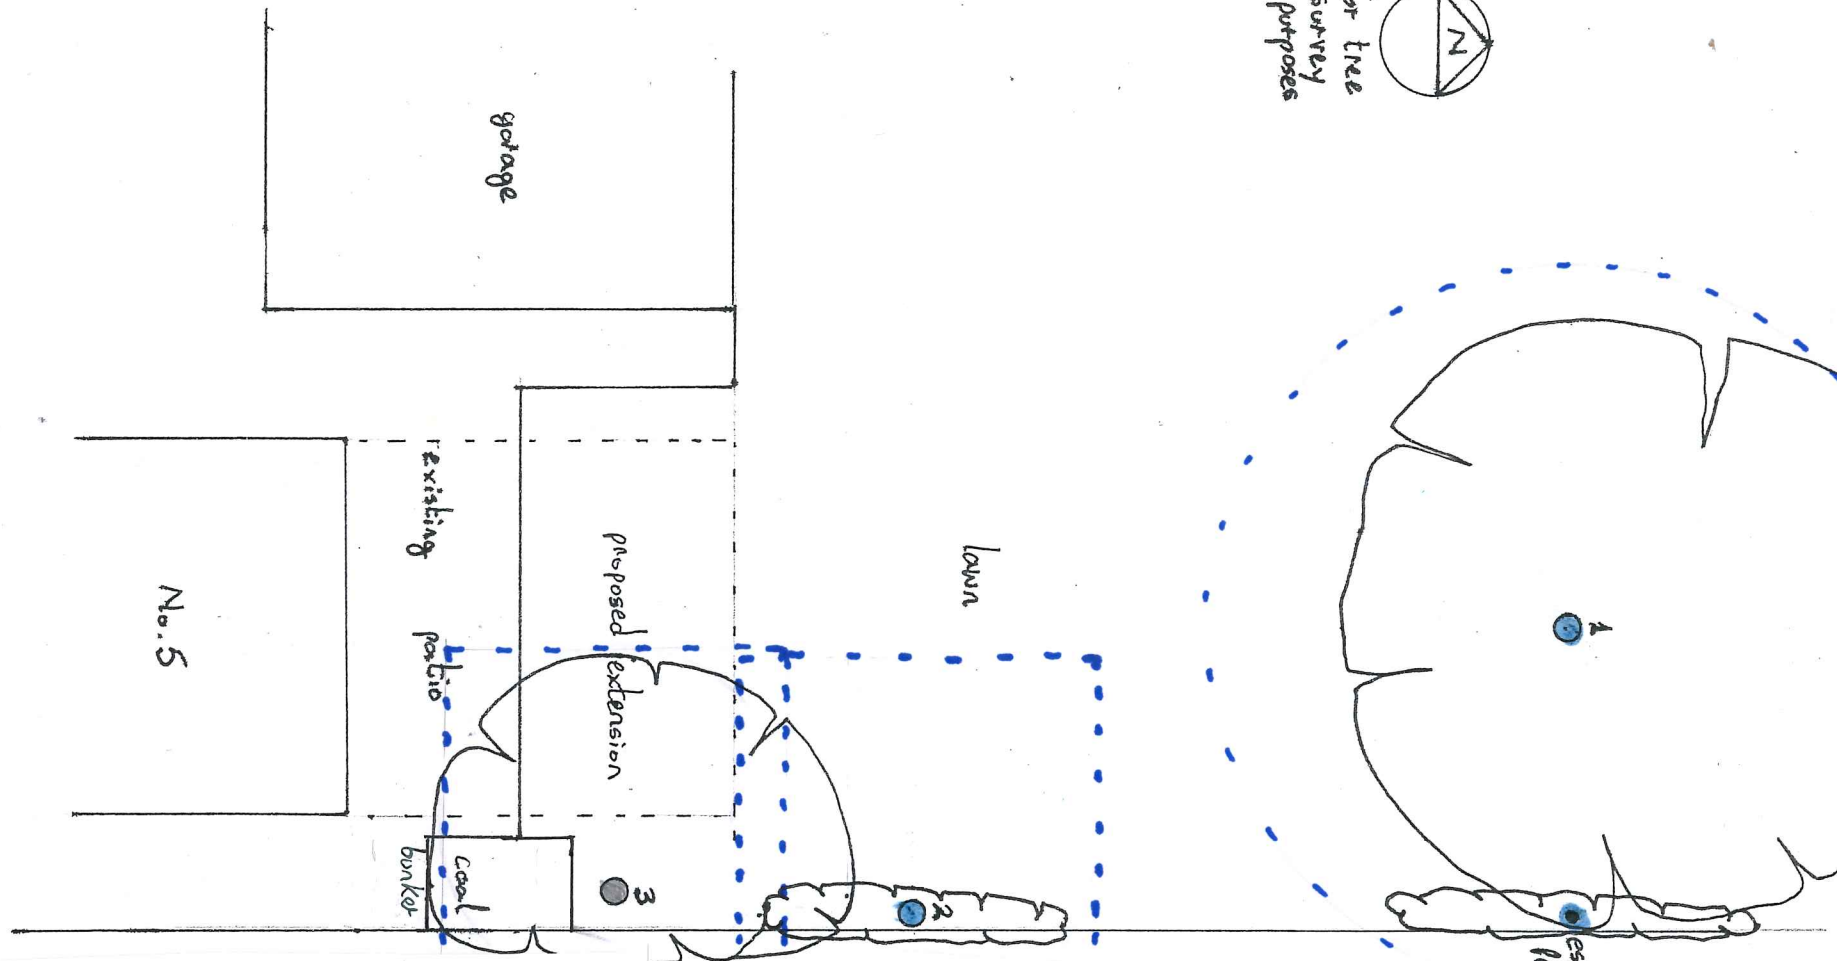


for tree
survey
purposes

Key:

-  = Trees of A (high) grading
-  = Trees of B (moderate) grading
-  = Trees of C (low) grading
-  = Trees of U (fell) grading

 or  = Root Protection Area in accordance
with BS5837:2012 recommendations.

N.B. IF the crown spread exceeds the recommended RPA and the tree has a low branching habit then it may prove necessary to either increase the RPA to encompass the full crown or undertake facilitation pruning works.



3 Foxcombe Cottages
South Harting - West Sussex -
GU31 5PL
01730 825297 07875 520881
bernieharverson@gmail.com

project	5 Grove Road Havant Hampshire				
client:	Mr & Mrs Grant				
title:	Tree Constraints Plan				
drwgs BJH 01/02	scale: 1:100 @ A4	job 0914	date: December 2016	drawn: bjh	

