




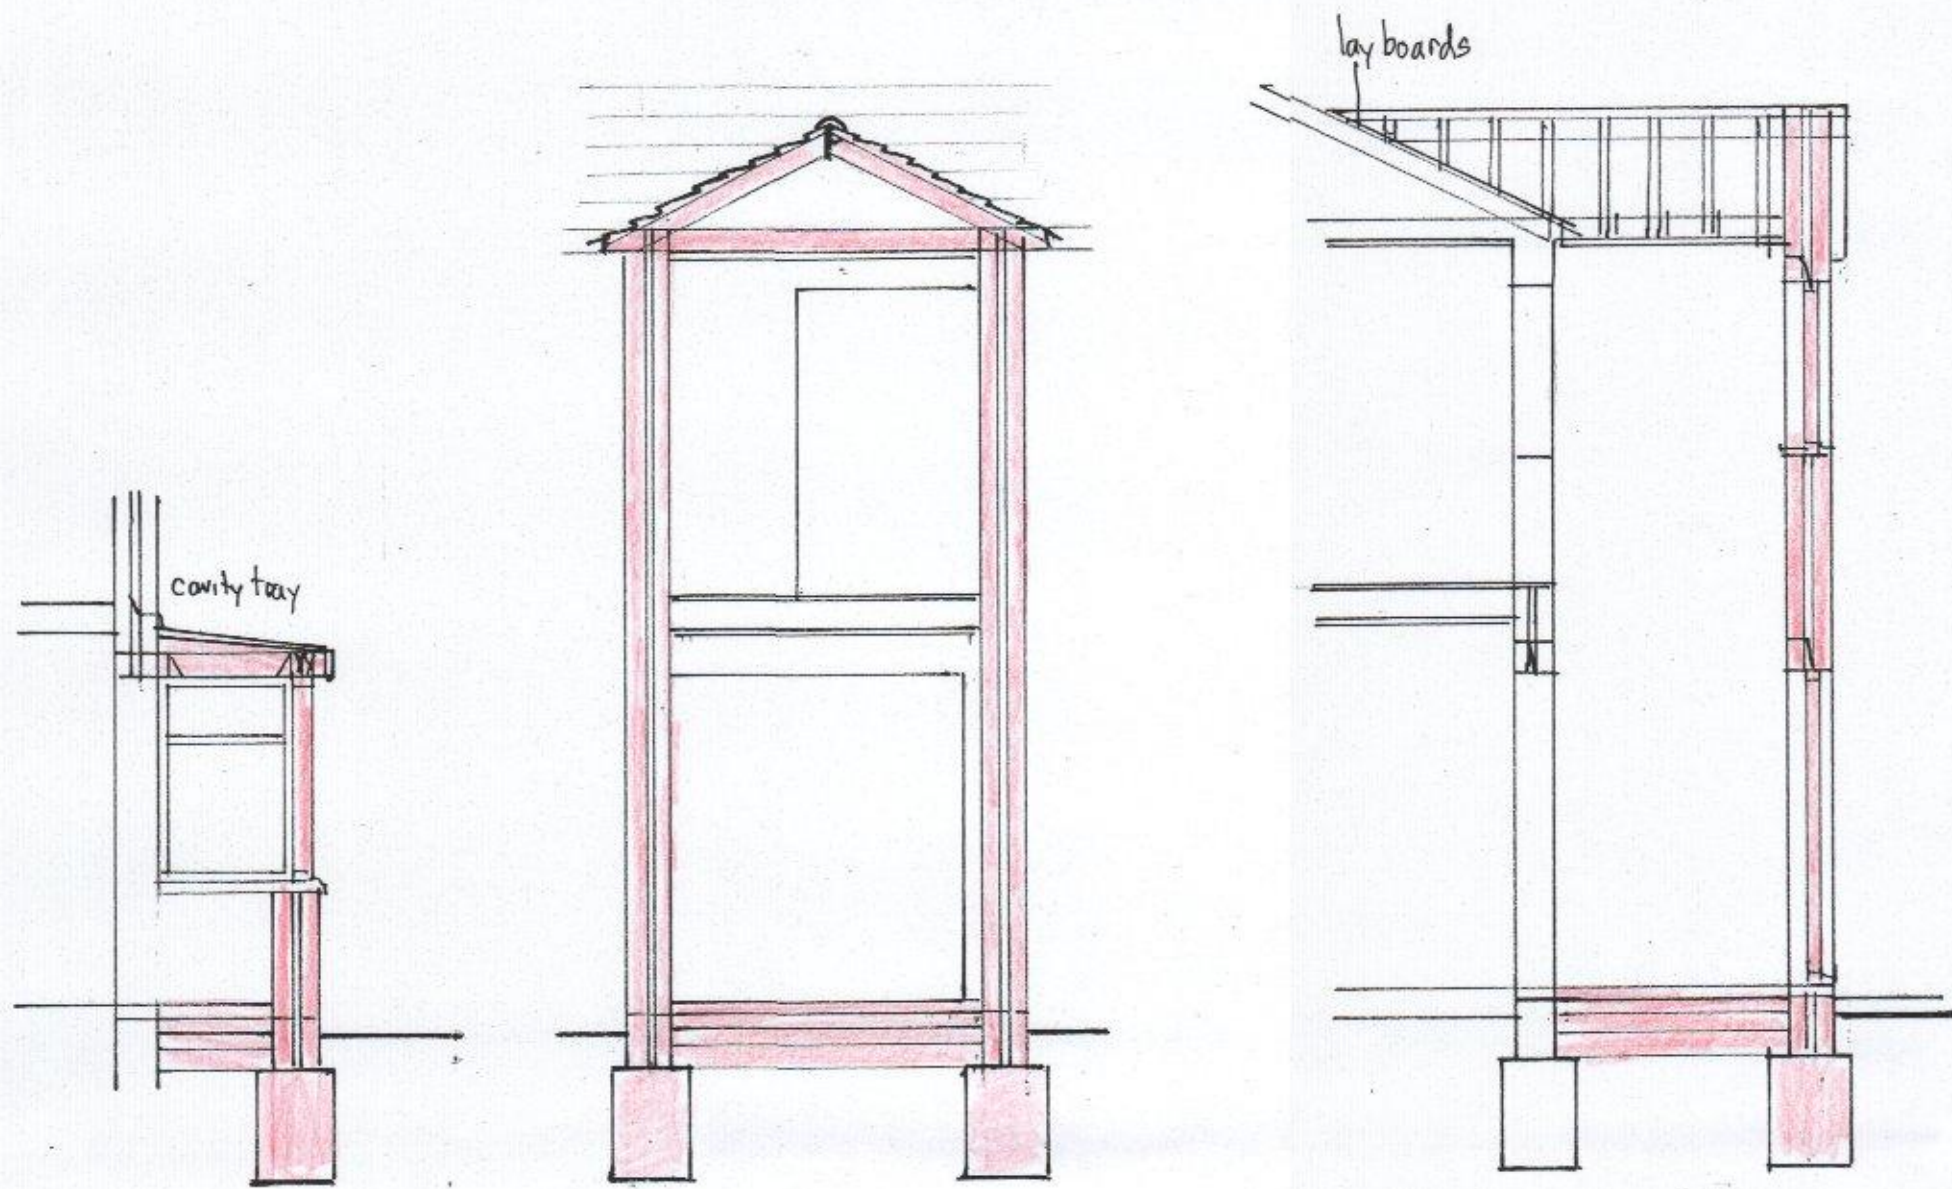

Front Elevation

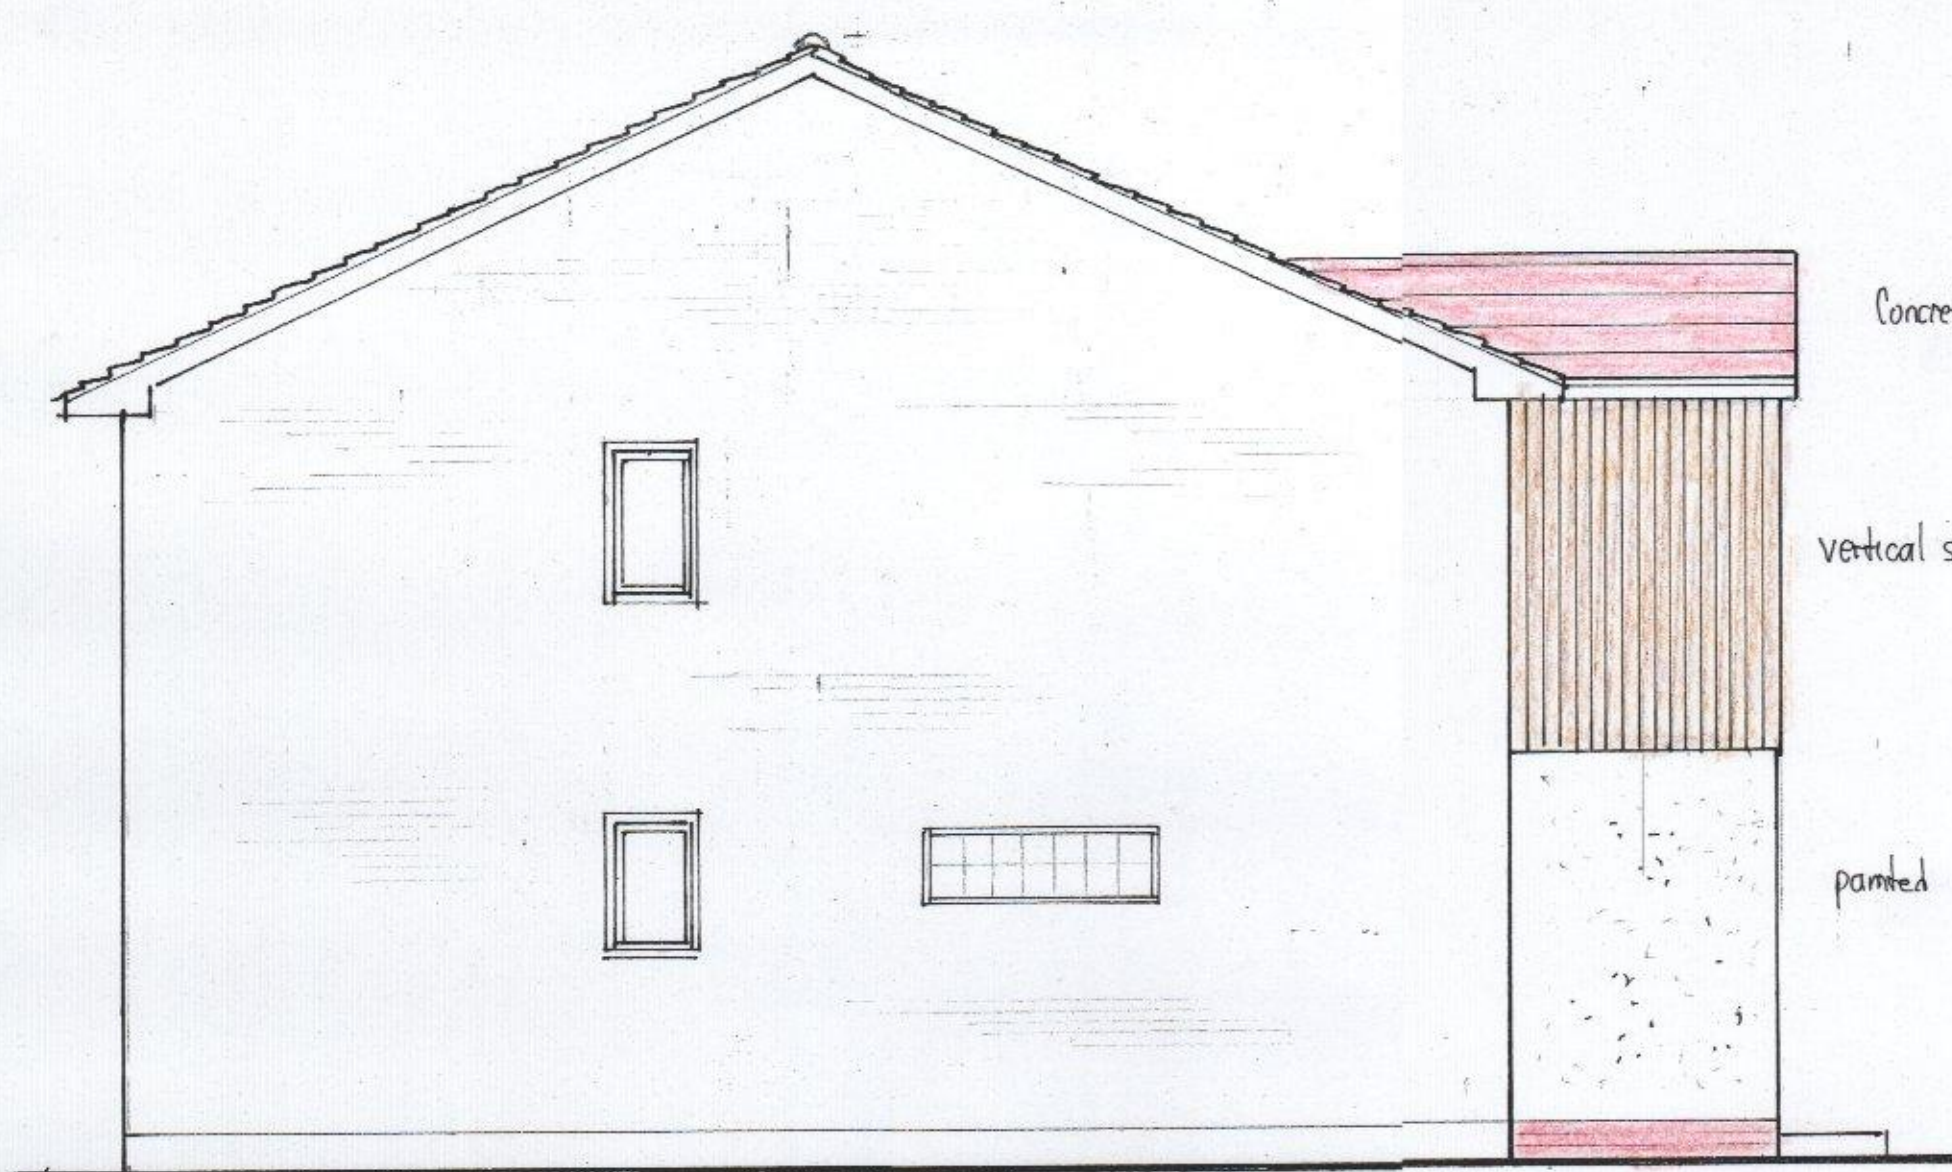

North West Side Elevation

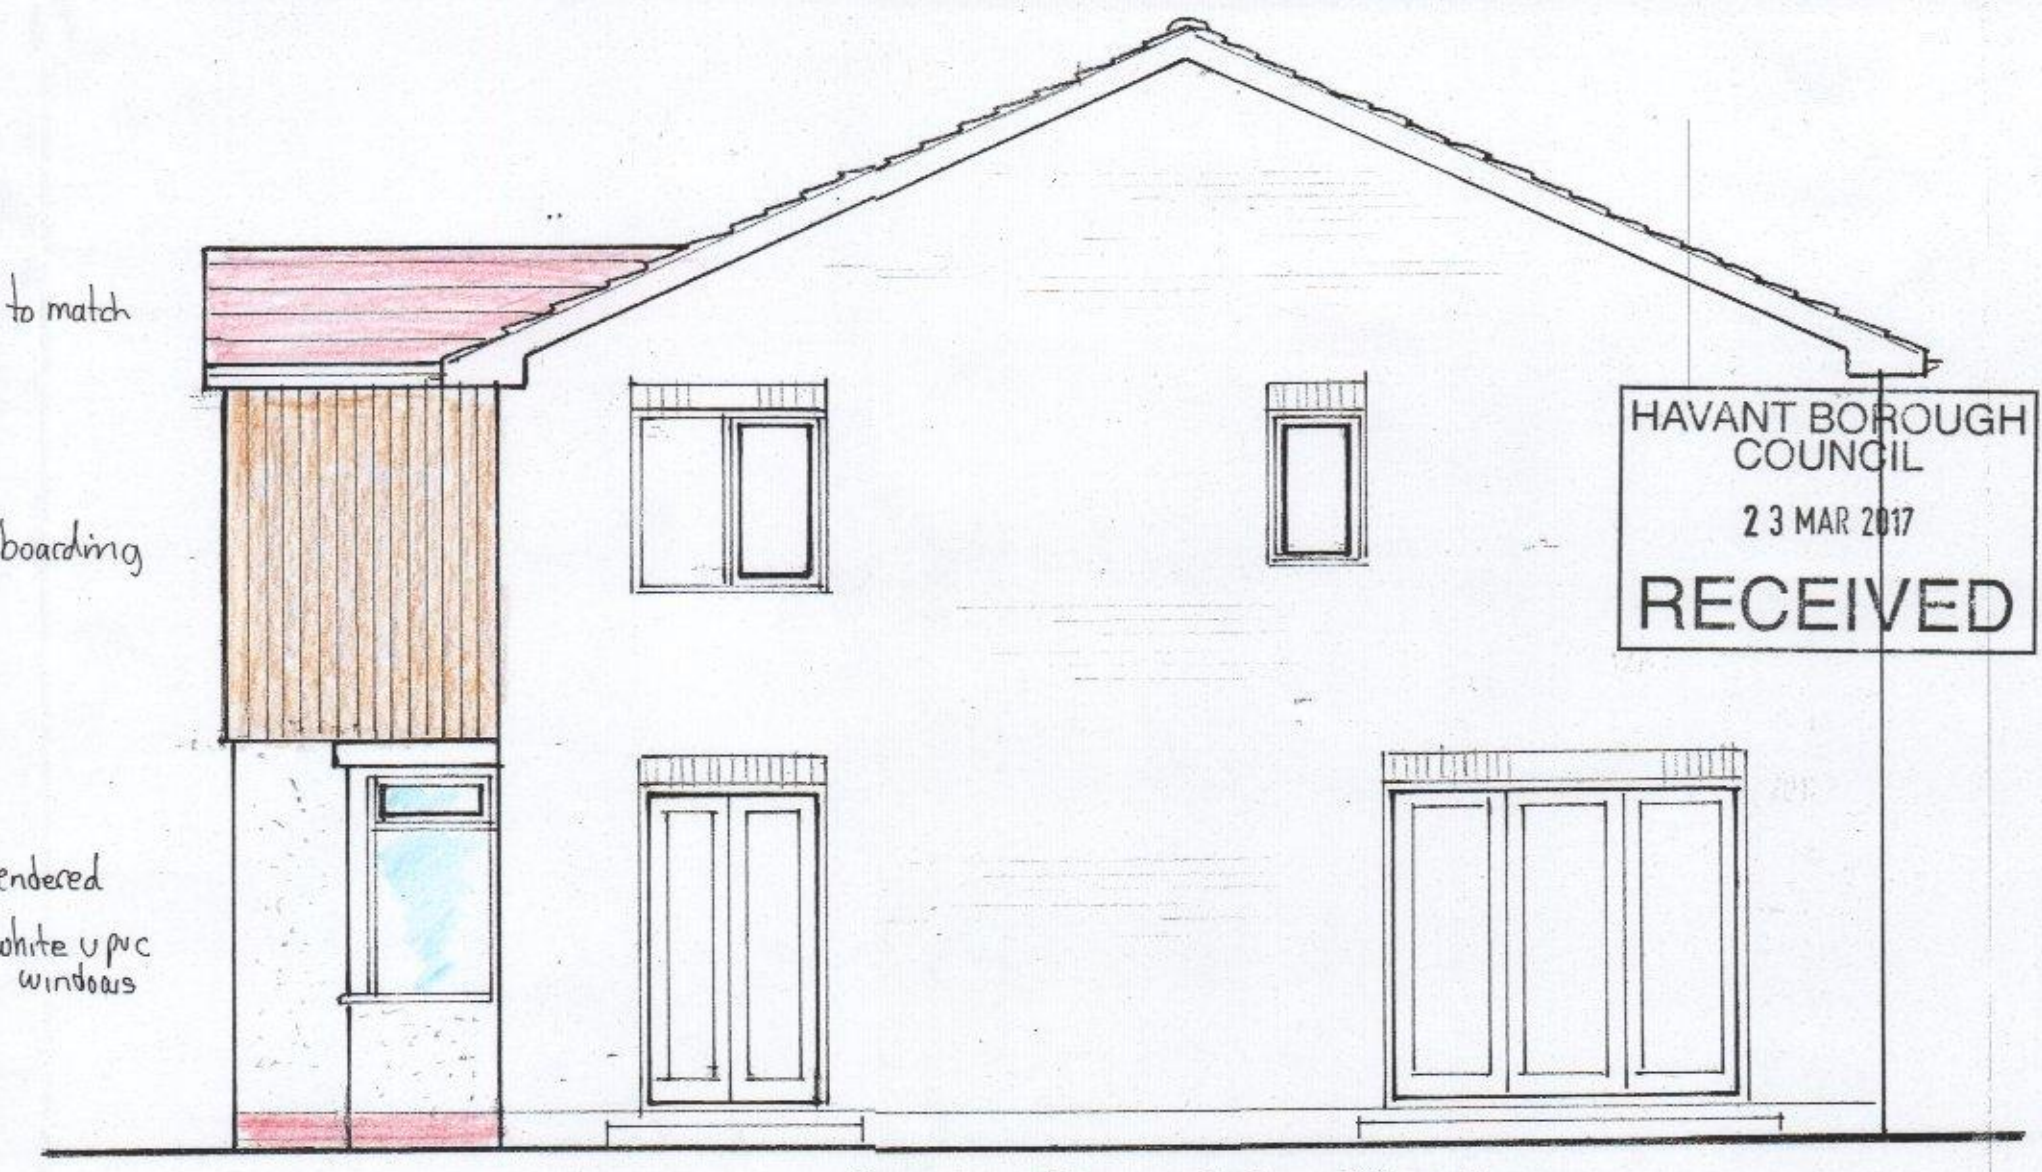

South East Side Elevation

Concrete tiles to match
vertical stained boarding
painted and rendered
white u.p.v.c windows

HAVANT BOROUGH COUNCIL
23 MAR 2017
RECEIVED