




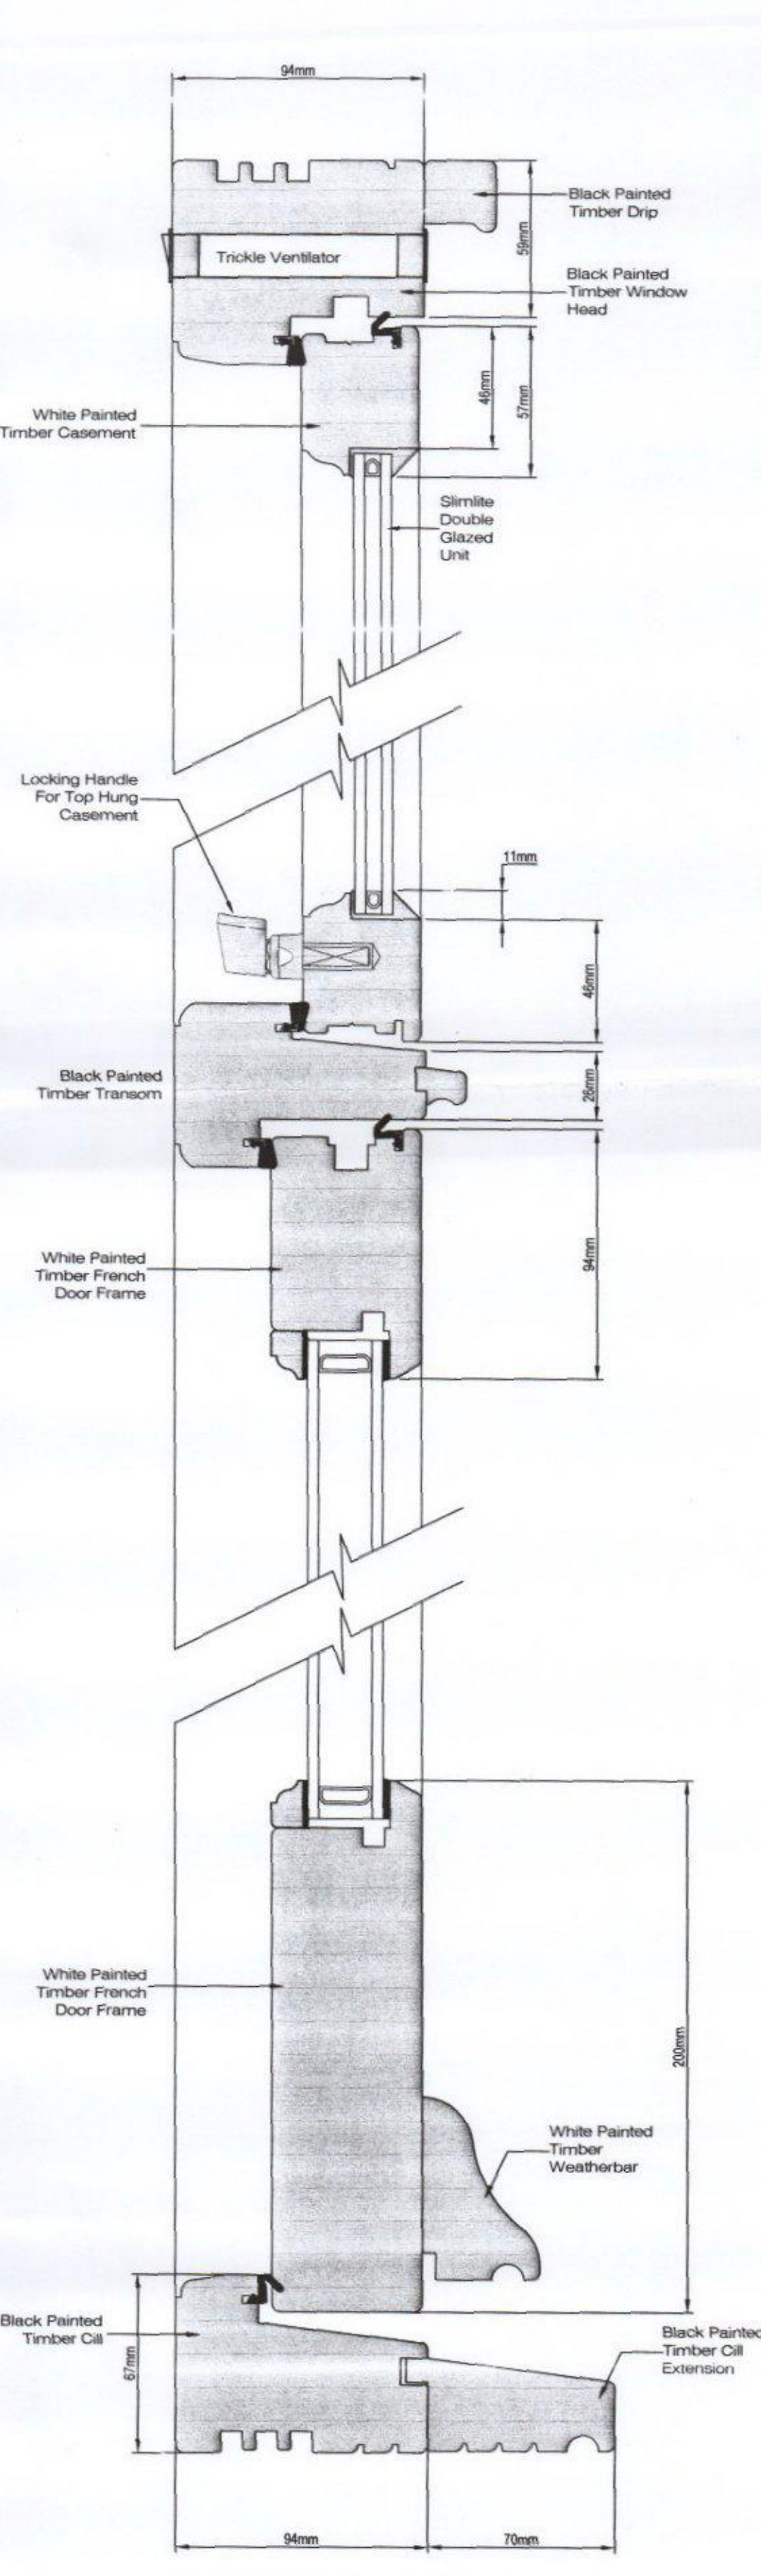


French Door Cill, Transom, Fanlight & Head Section @ 1:2 Scale

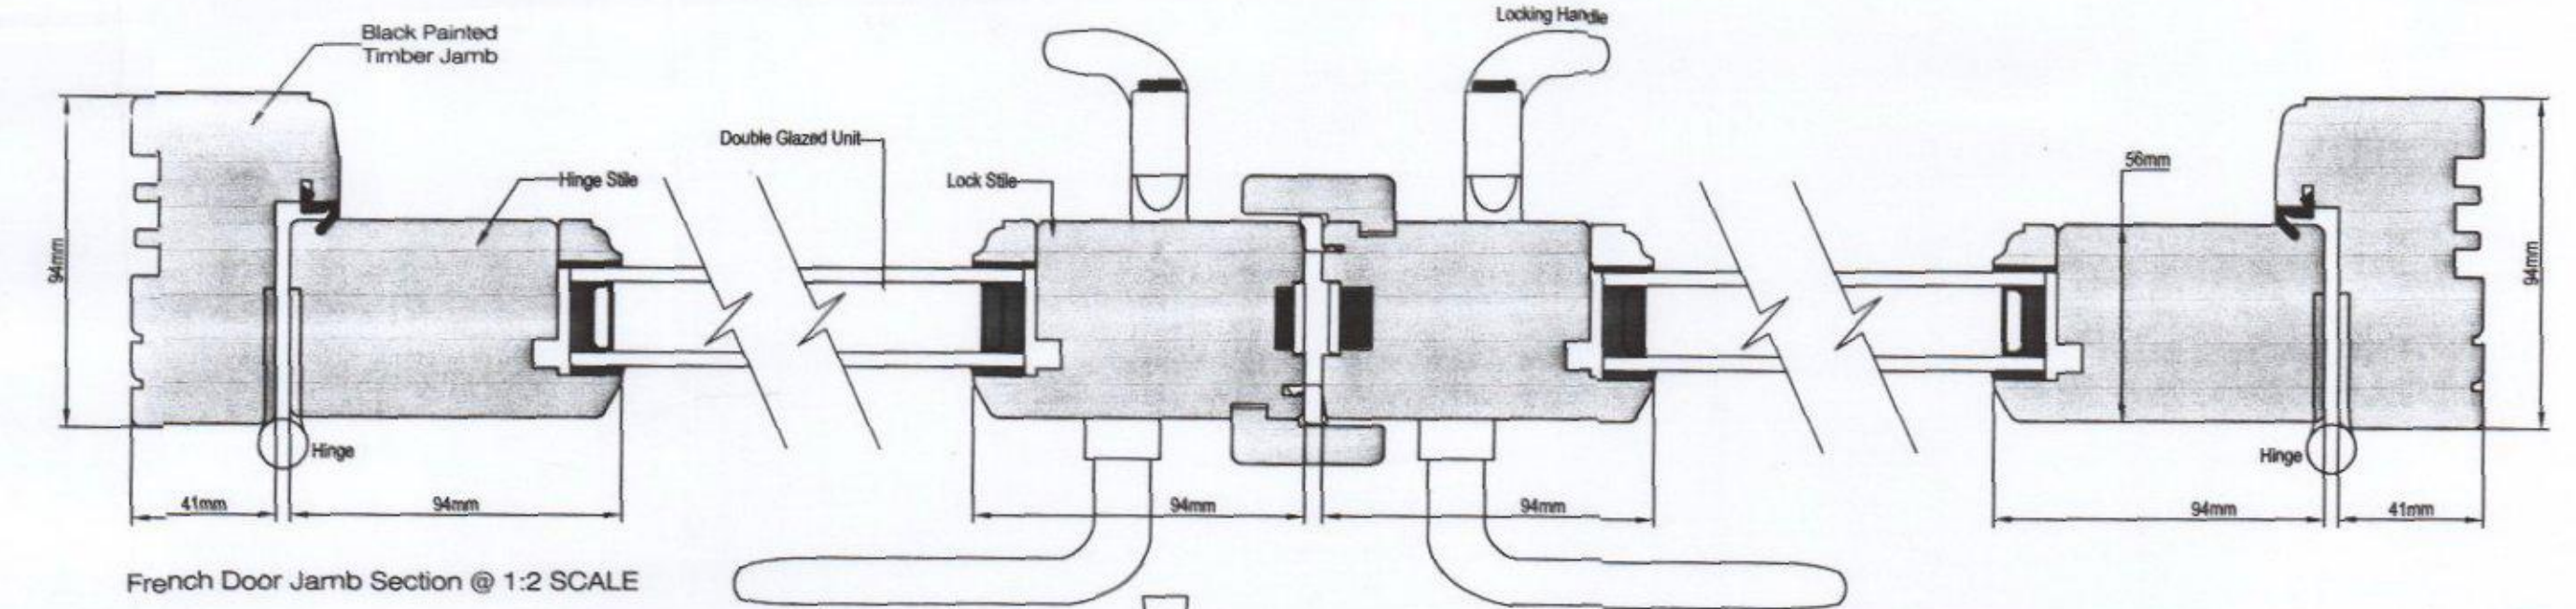


French Door Jamb Section @ 1:2 Scale

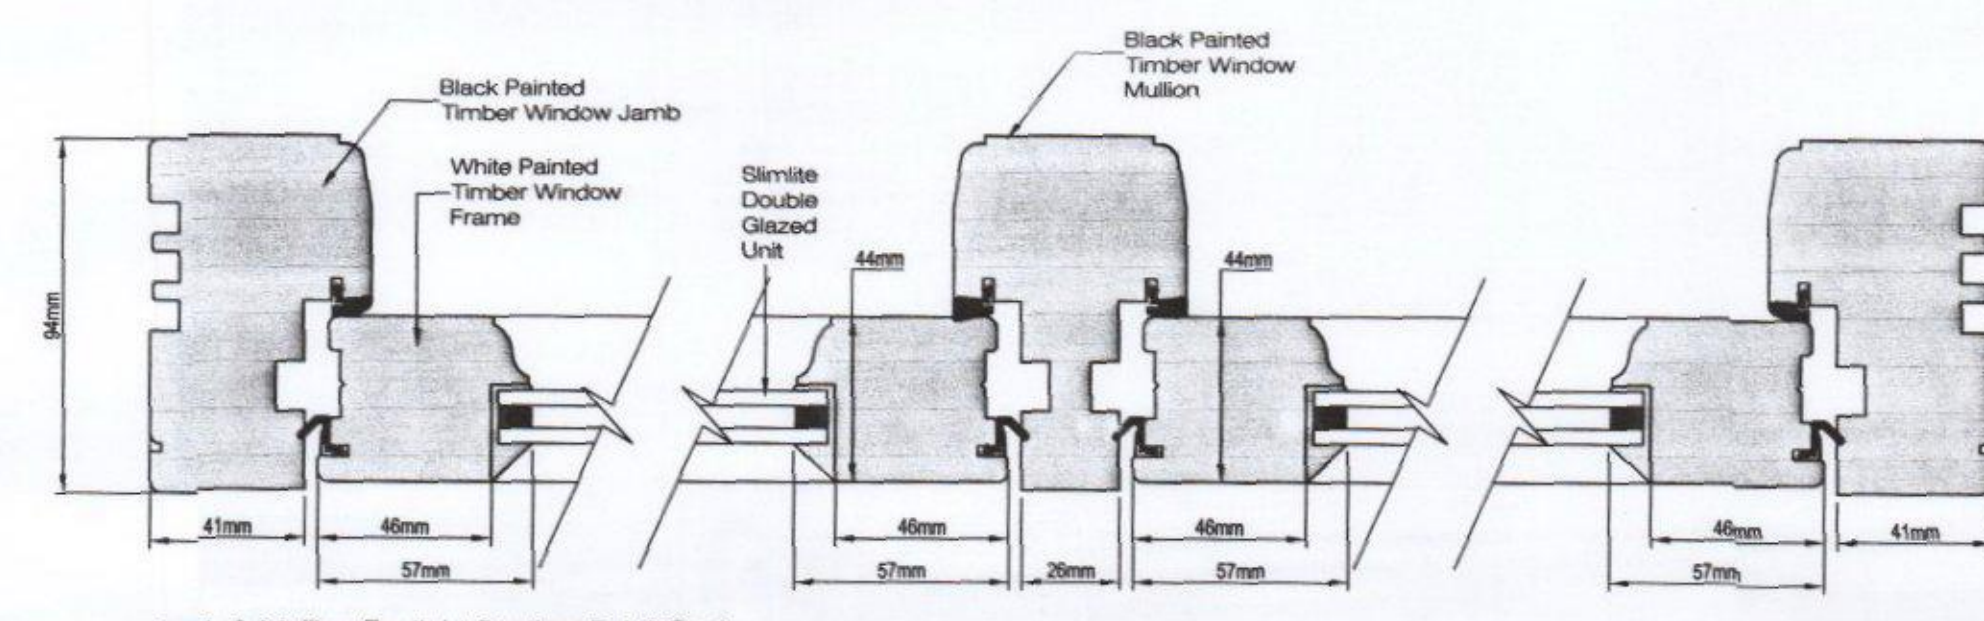


Jamb & Mullion Fanlight Section @ 1:2 Scale

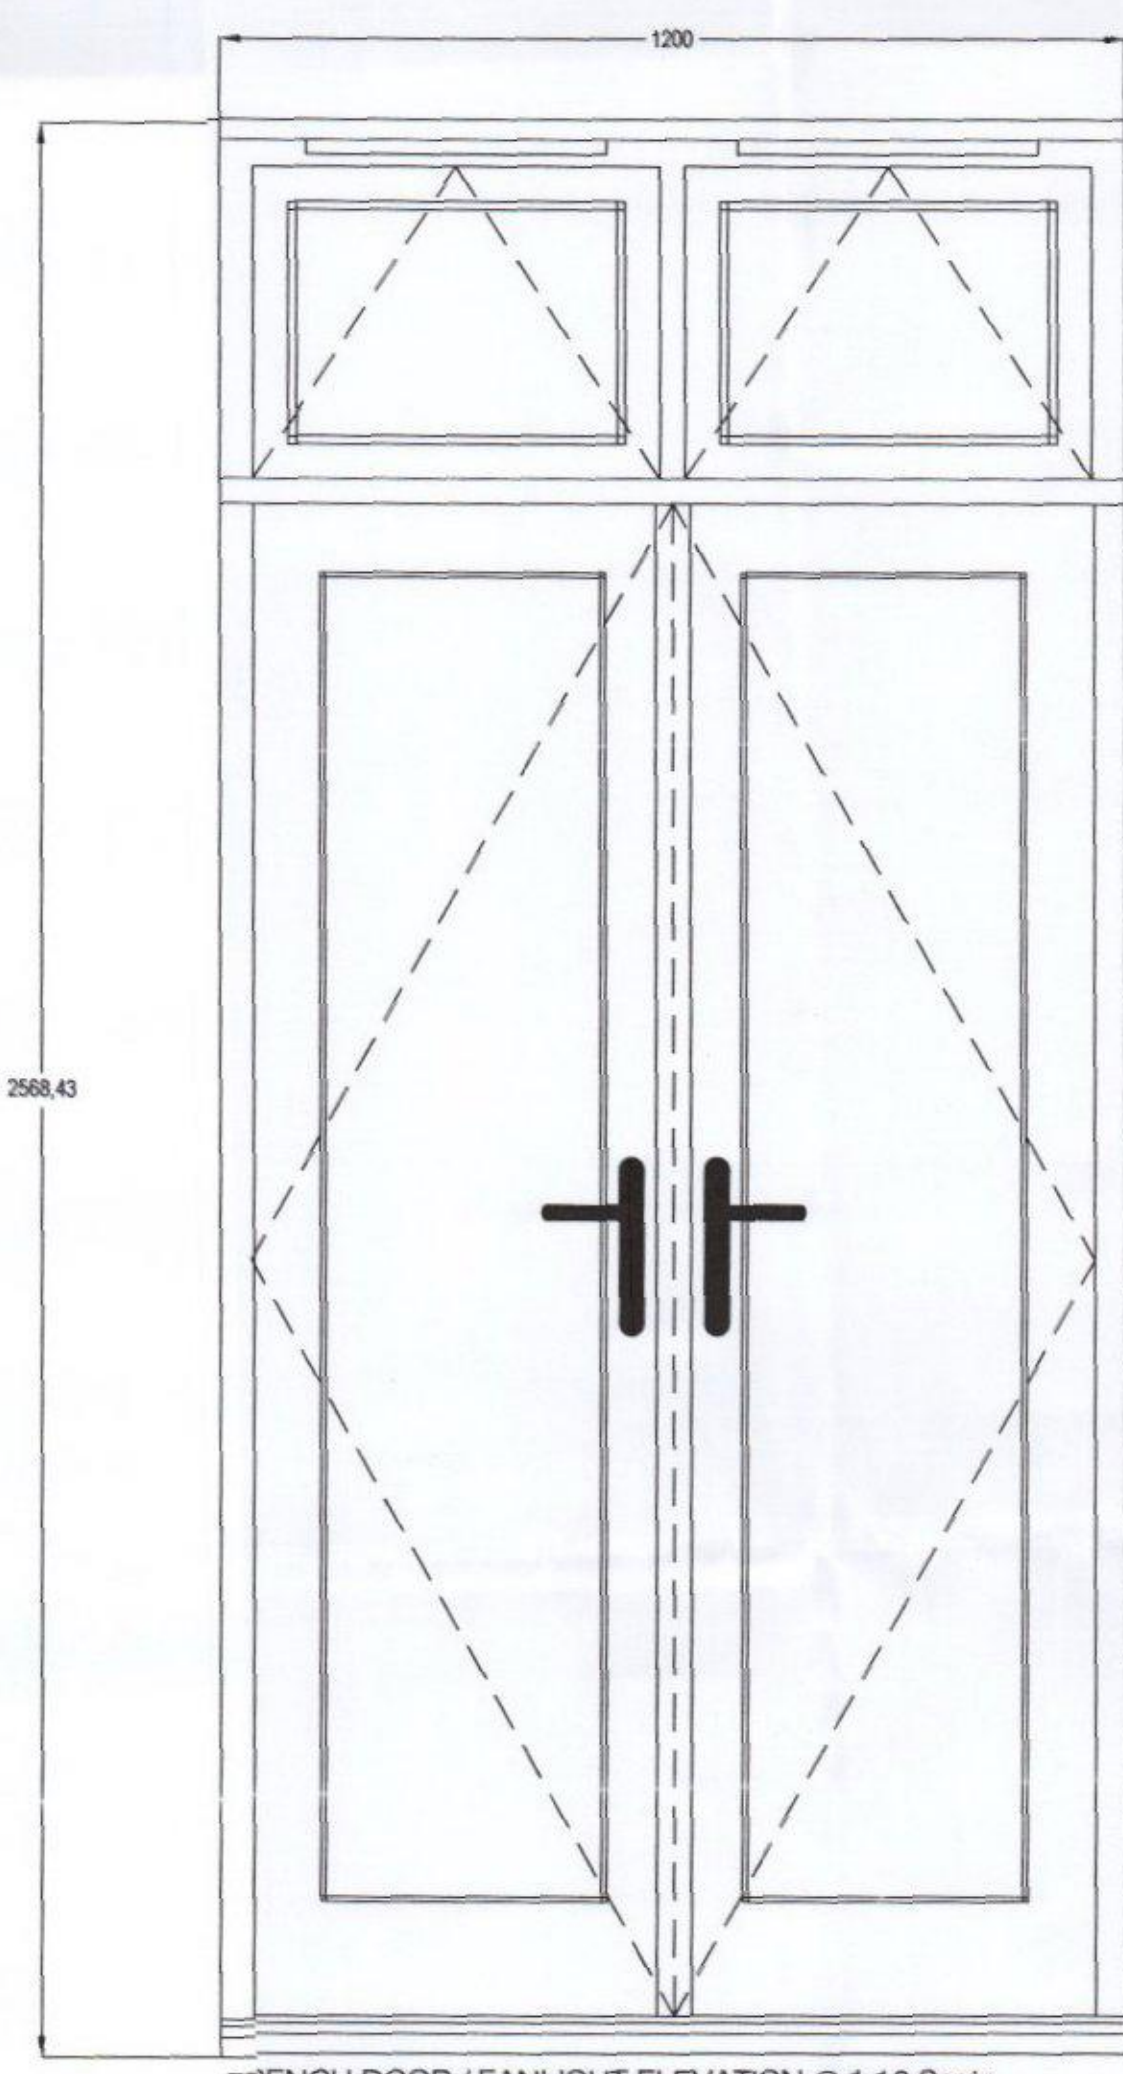


FRENCH DOOR / FANLIGHT ELEVATION @ 1:10 Scale

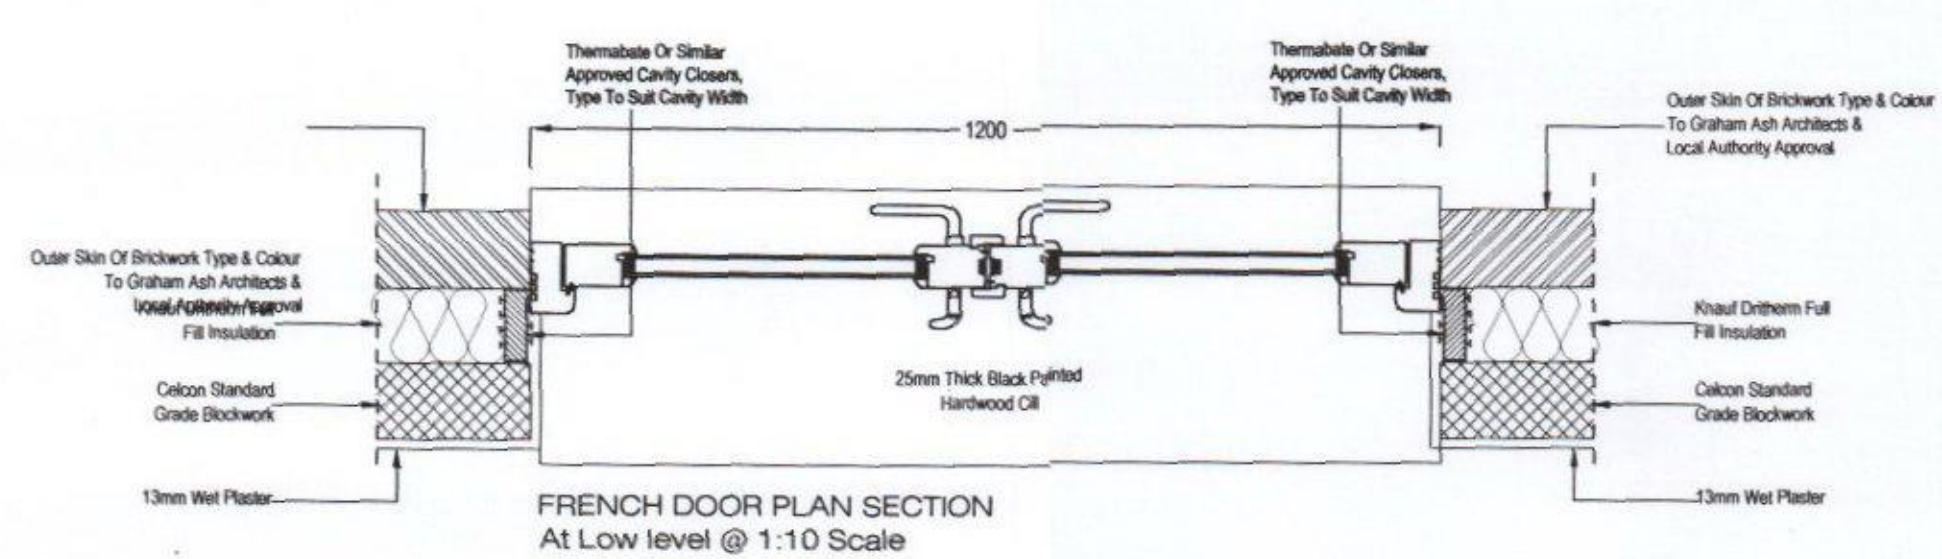

FRENCH DOOR PLAN SECTION At Low level @ 1:10 Scale

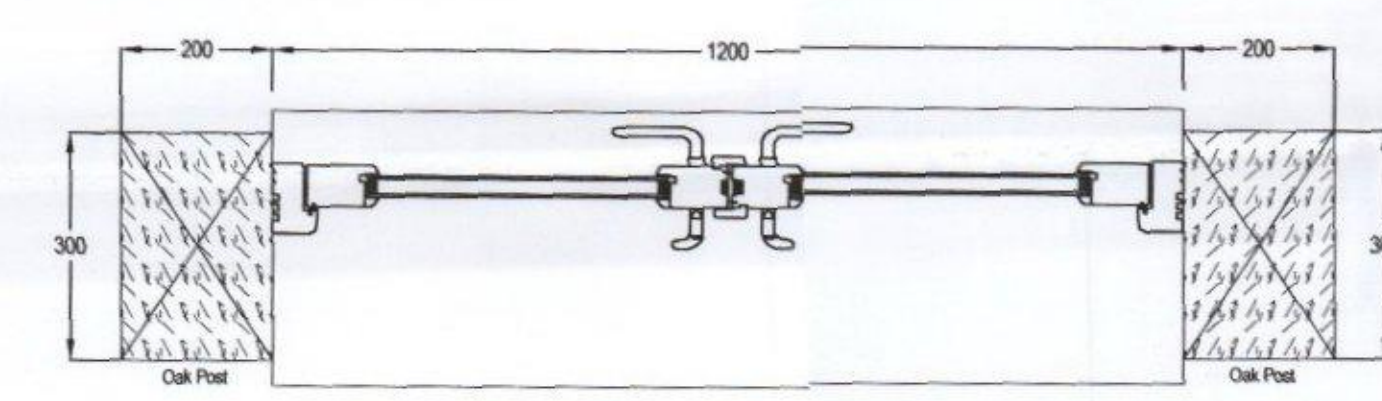

FRENCH DOOR PLAN SECTION Between oak Posts @ 1:10 Scale

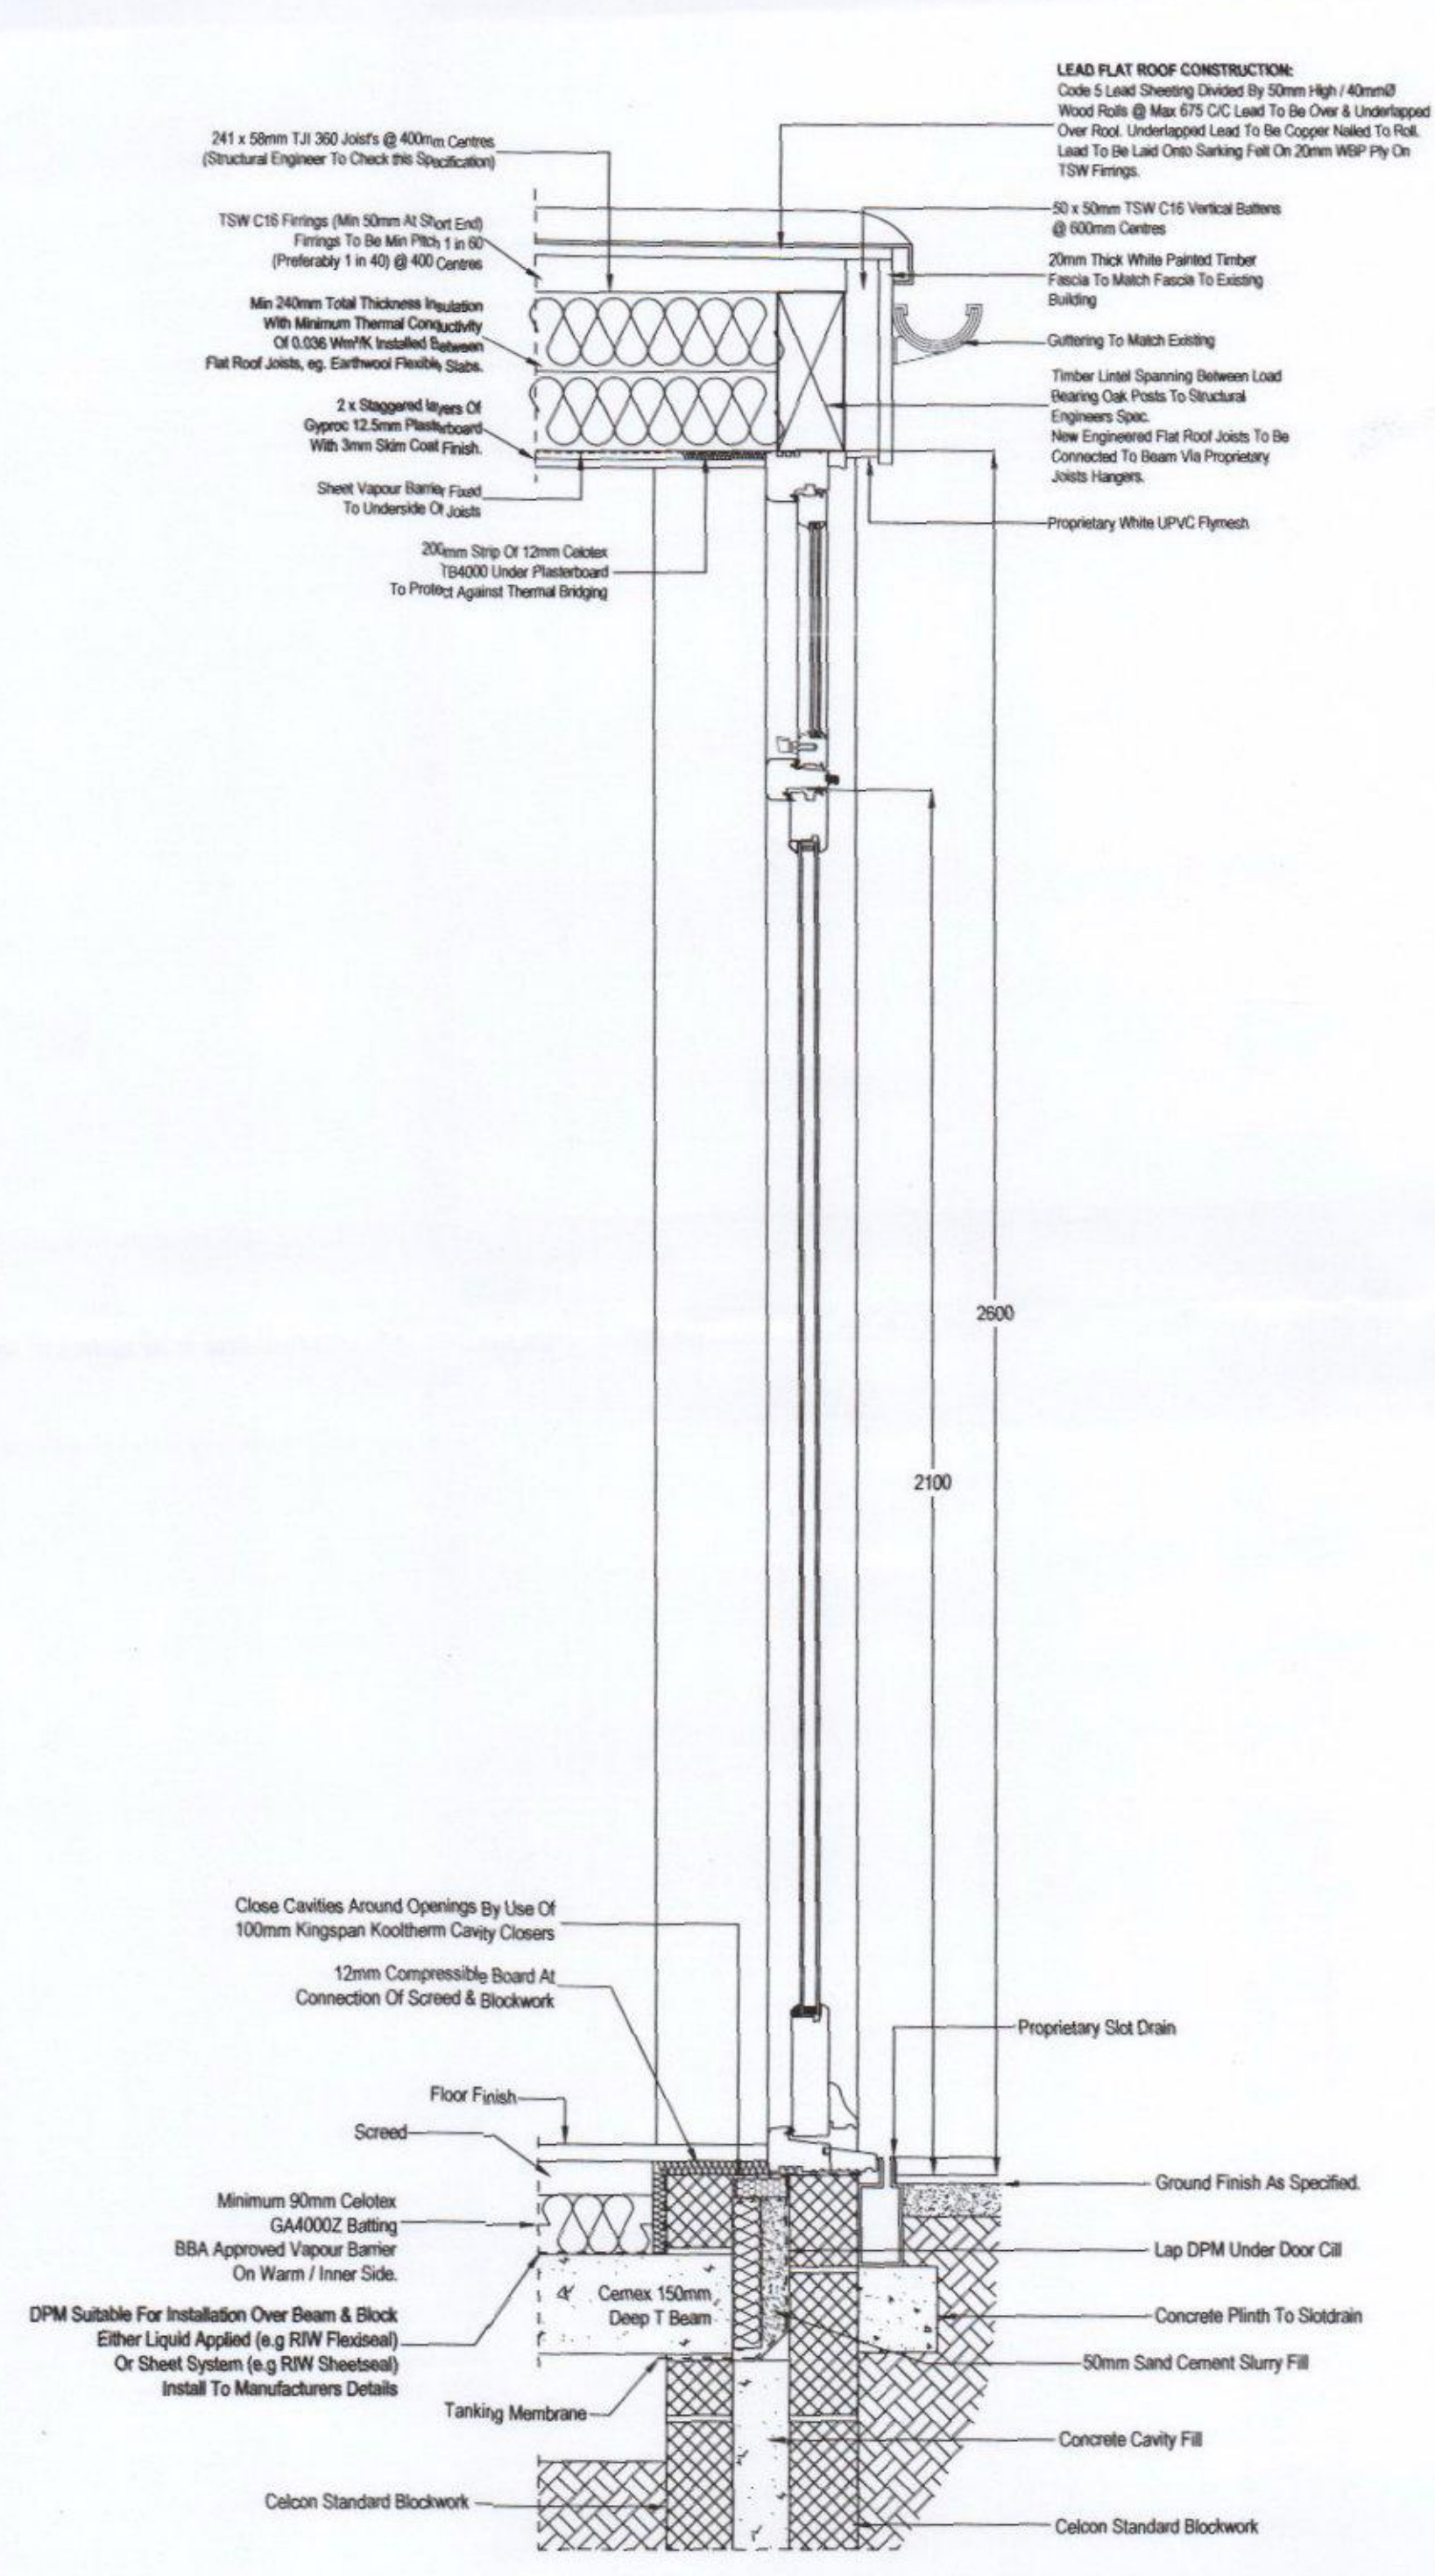

FRENCH DOOR & FANLIGHT SECTION @ 1:10 Scale



FRENCH DOORS



GRAHAM ASH ARCHITECTS CHARTERED ARCHITECTS TOWN PLANNING CONSULTANTS Graham Ash Architects Ltd 65 Leigh Road, Fordingham, Norfolk NR21 1HF TEL: 01754 811111 FAX: 01754 811110 EMAIL: info@grahamasharchitects.com WEBSITE: www.grahamasharchitects.com	TITLE: French Doors Sections & Elevation	
	DESIGNED BY: DATE: 6-9-16	DRAWN / DTD BY: JAT
	SCALE: 1:2 / 1:10	PLOTTED: 6-9-16
	PURPOSE OF ISSUE: ☐ Information ☒ Approval ☐ Tender ☐ Construction	
PROJECT: Proposed Orangery Newtown House Hotel Hayling Island, PO11 0QR		
DWG. NO. 05:043:82		