


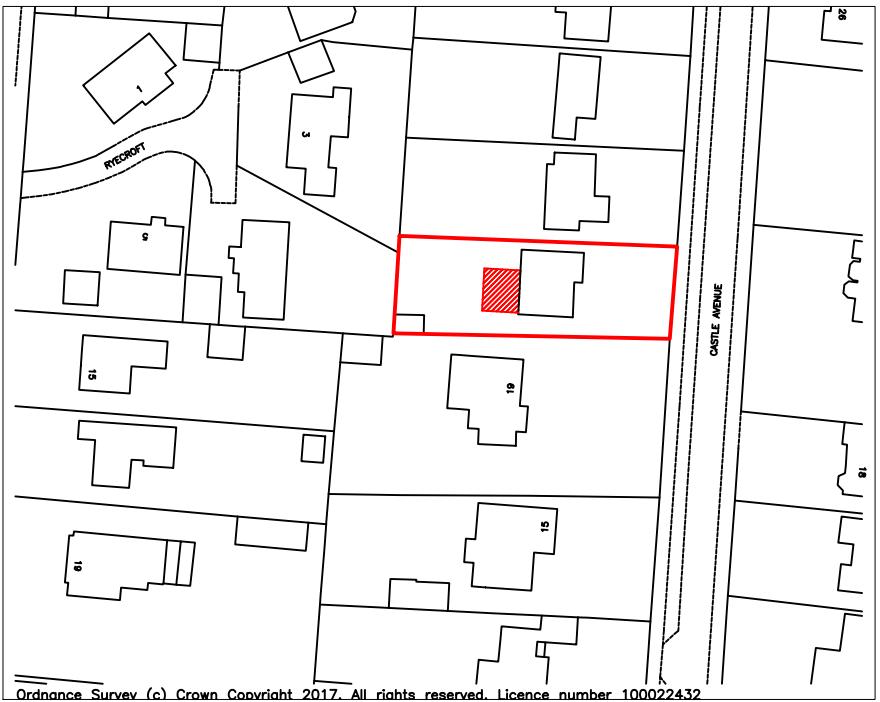


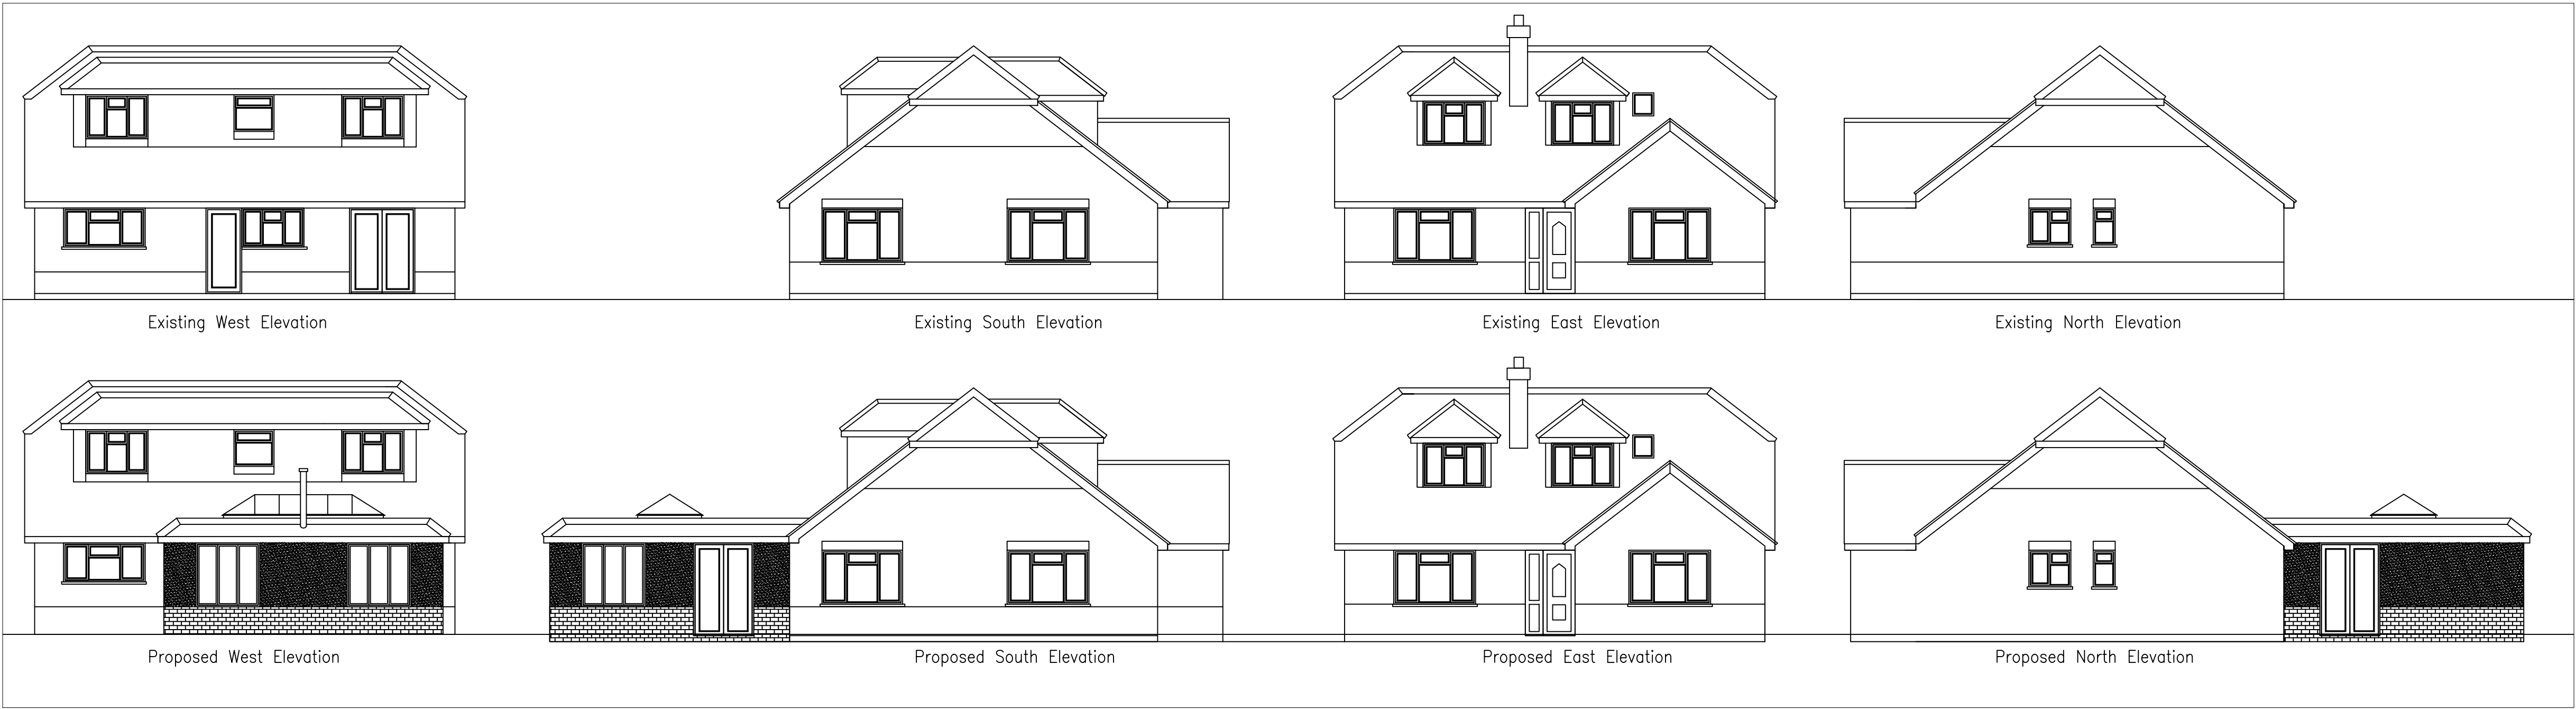

Elevations 1:100 @ A1

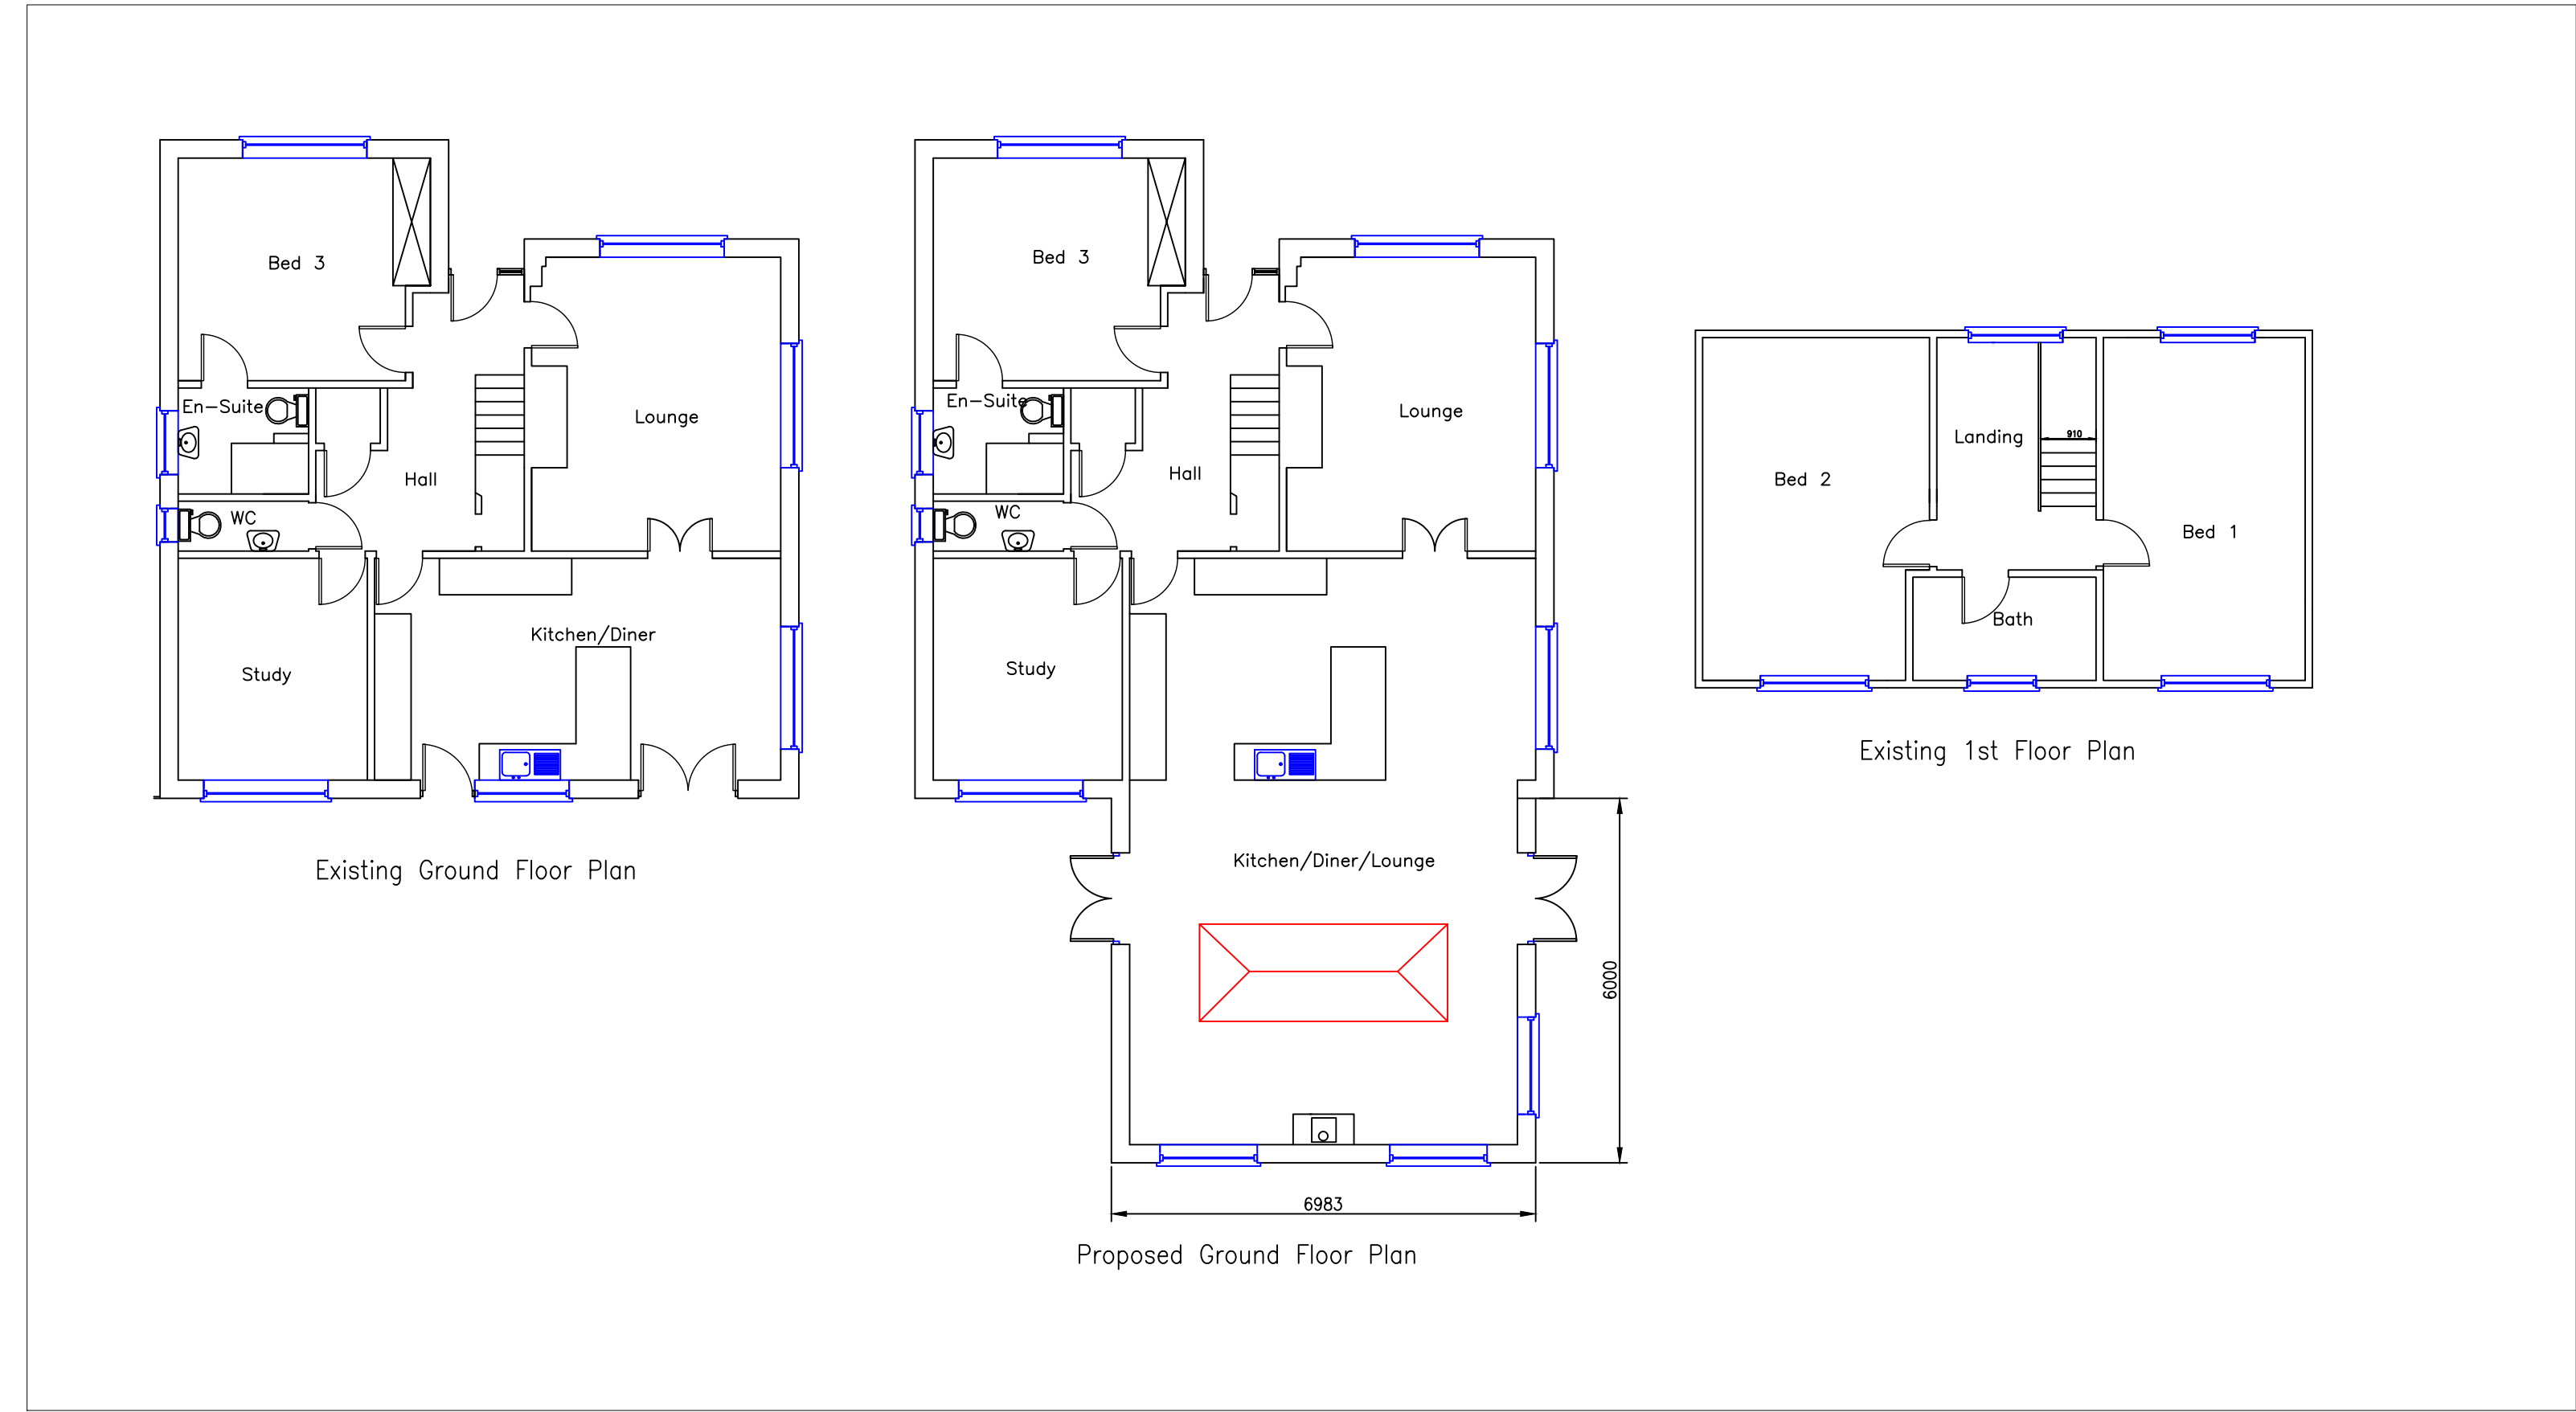

Floor Plans 1:100 @ A1

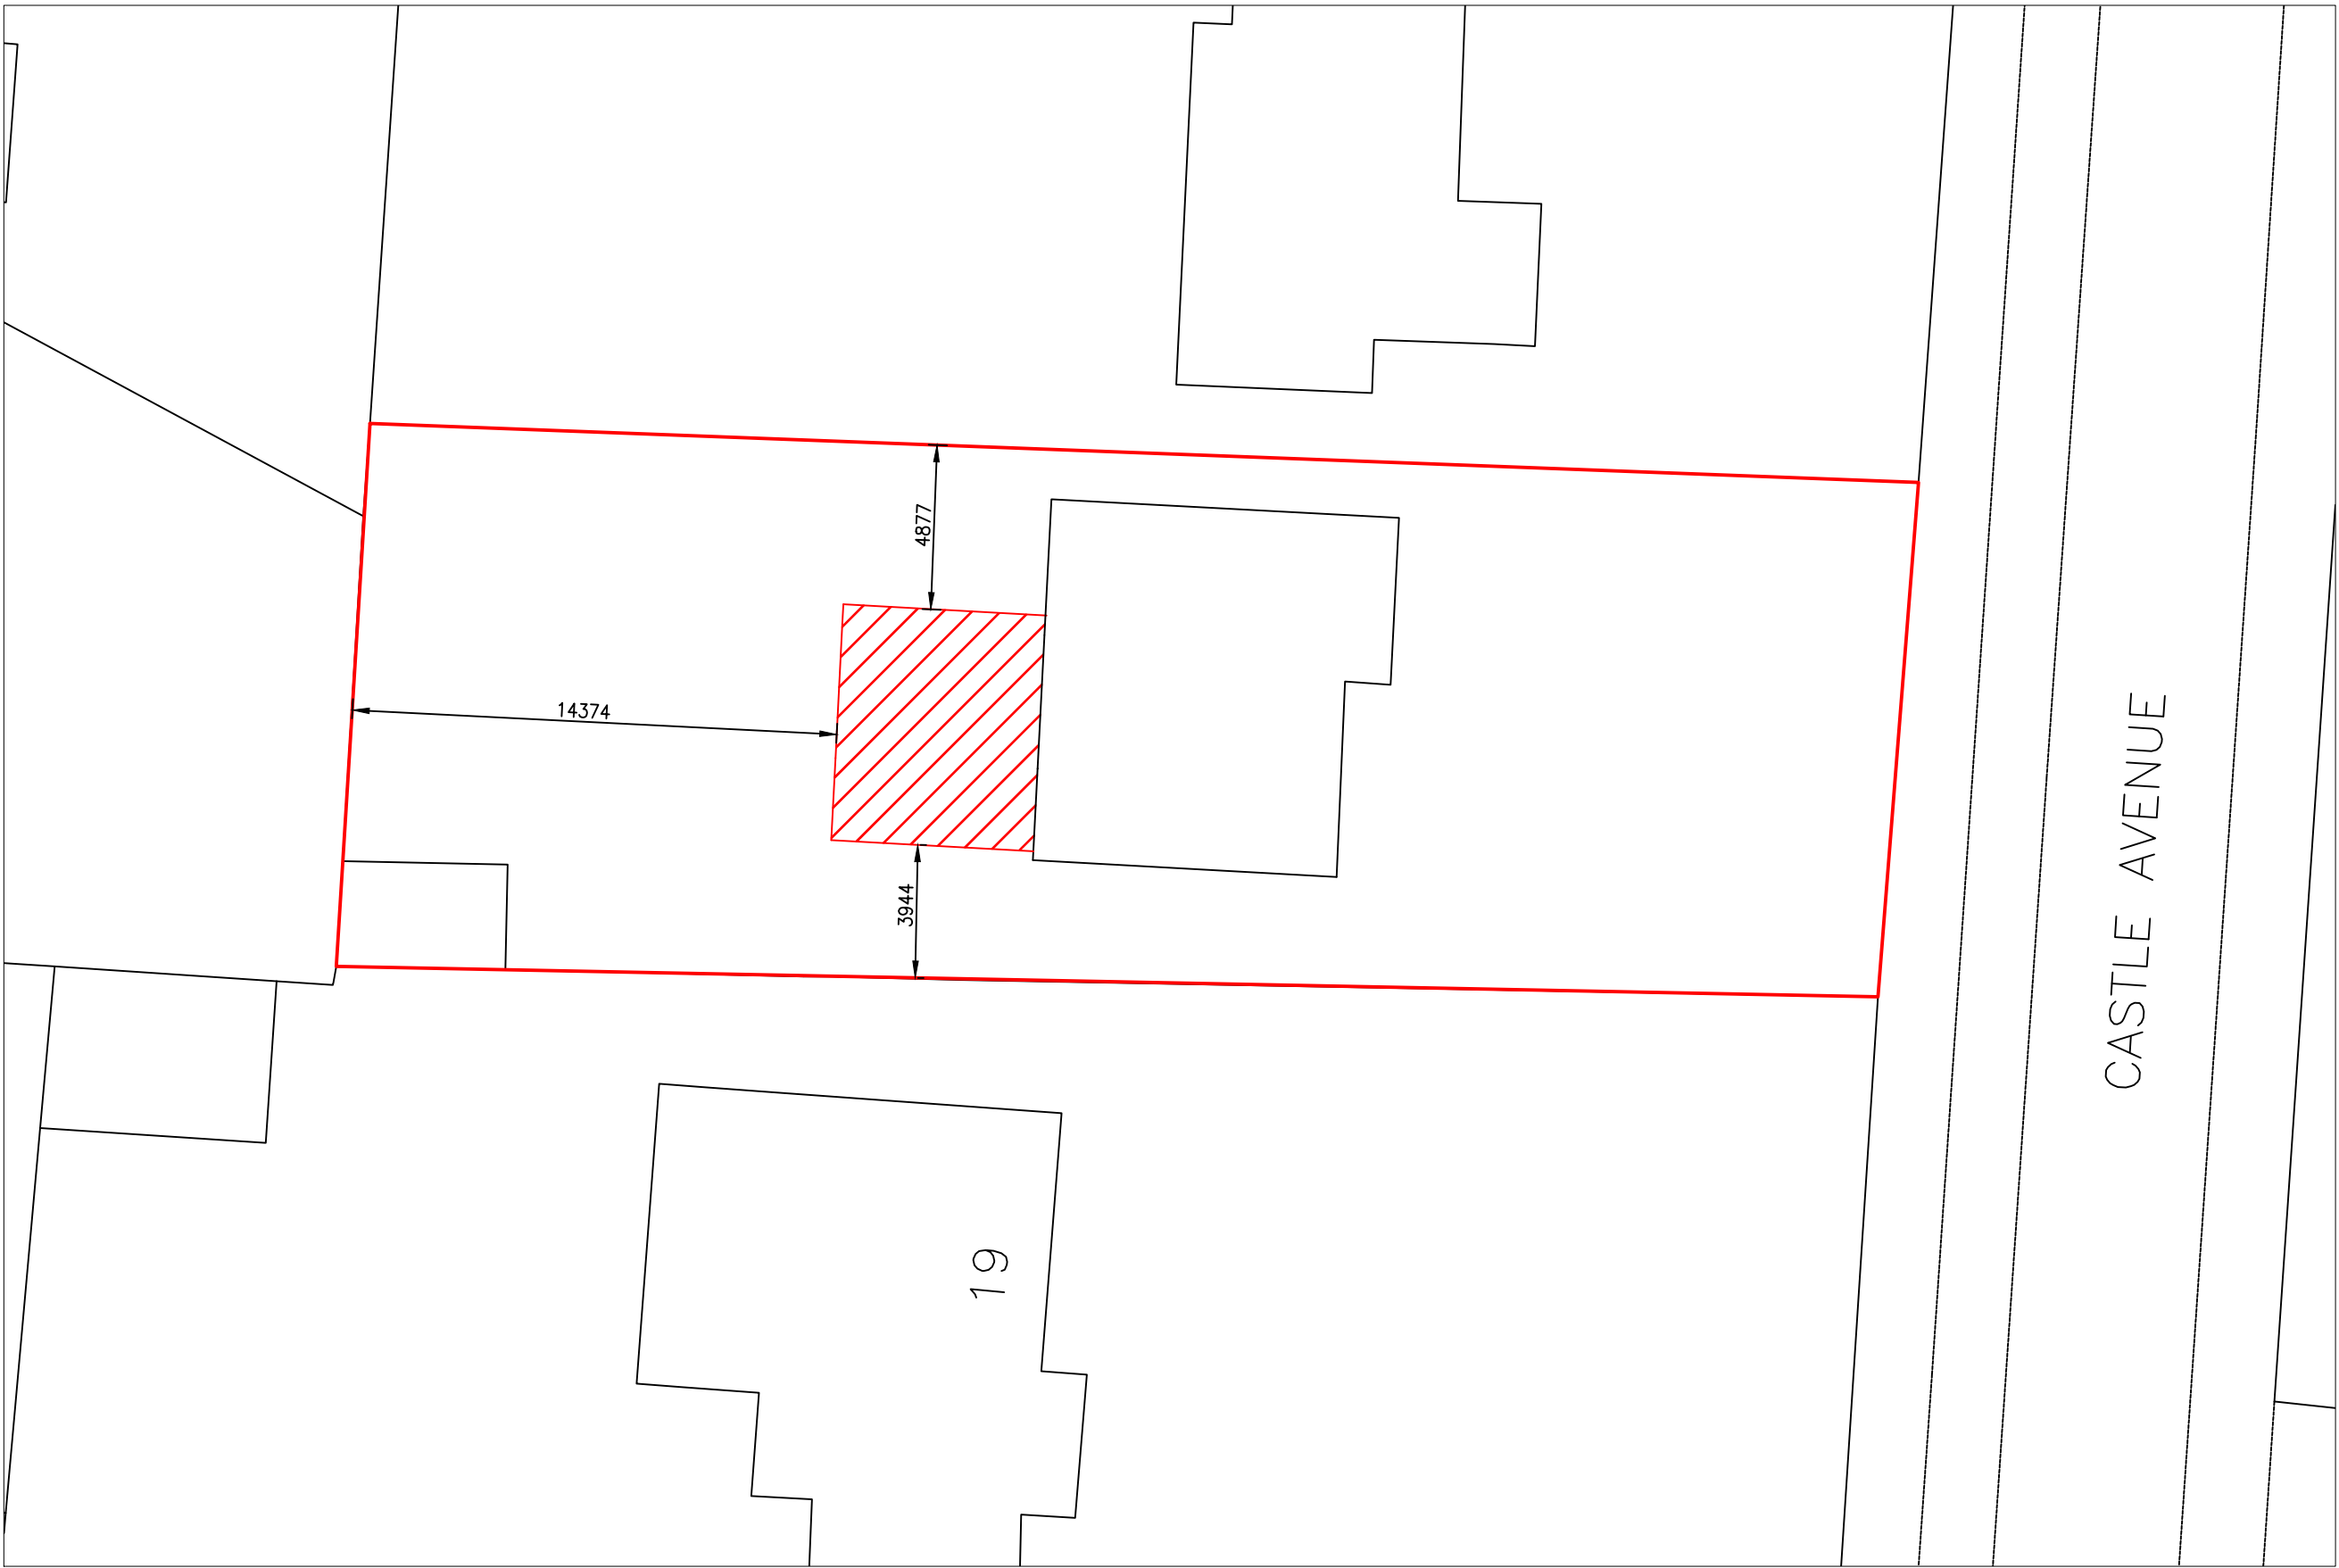

Block Plan 1:200 @ A1

Itemref	Quantity	Title/Name, designation, material, dimension etc			Article No./Reference	
Designed by	Checked by	Approved by - date	Filename	Date	Scale	
		30-03-17		30-03-17		
					21 Castle Ave, Havant	
					NM/P/01	Edition 0 Sheet 1/1