

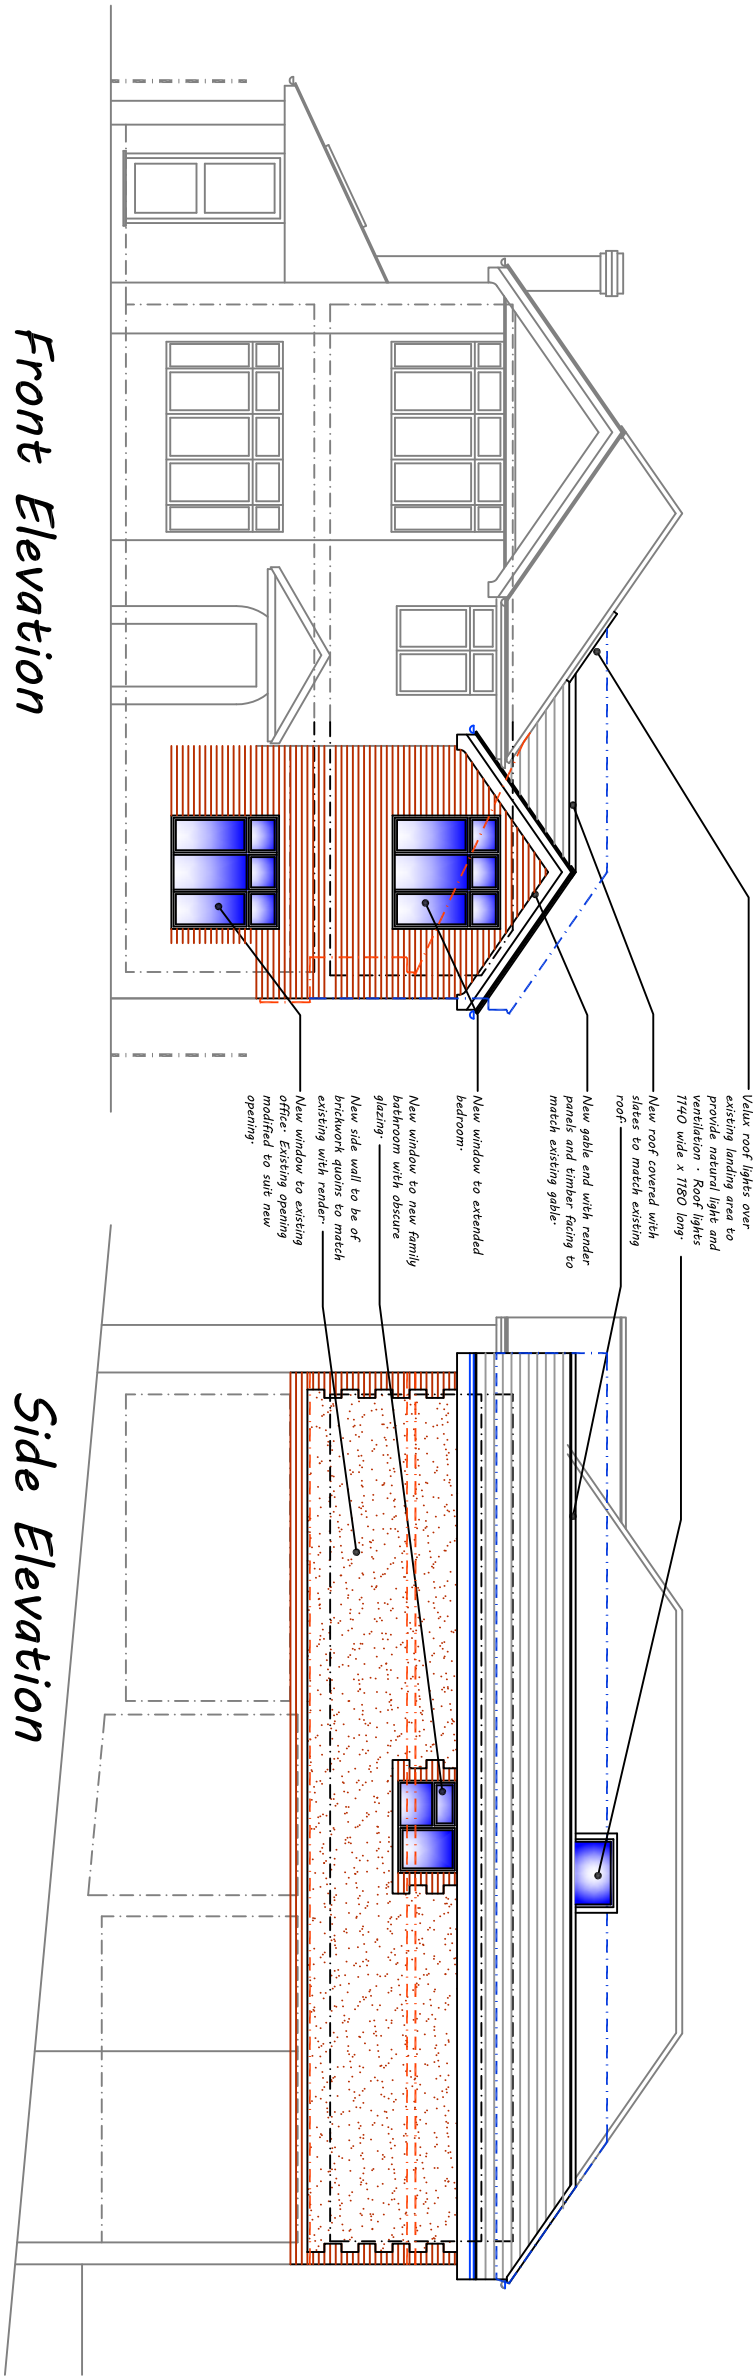


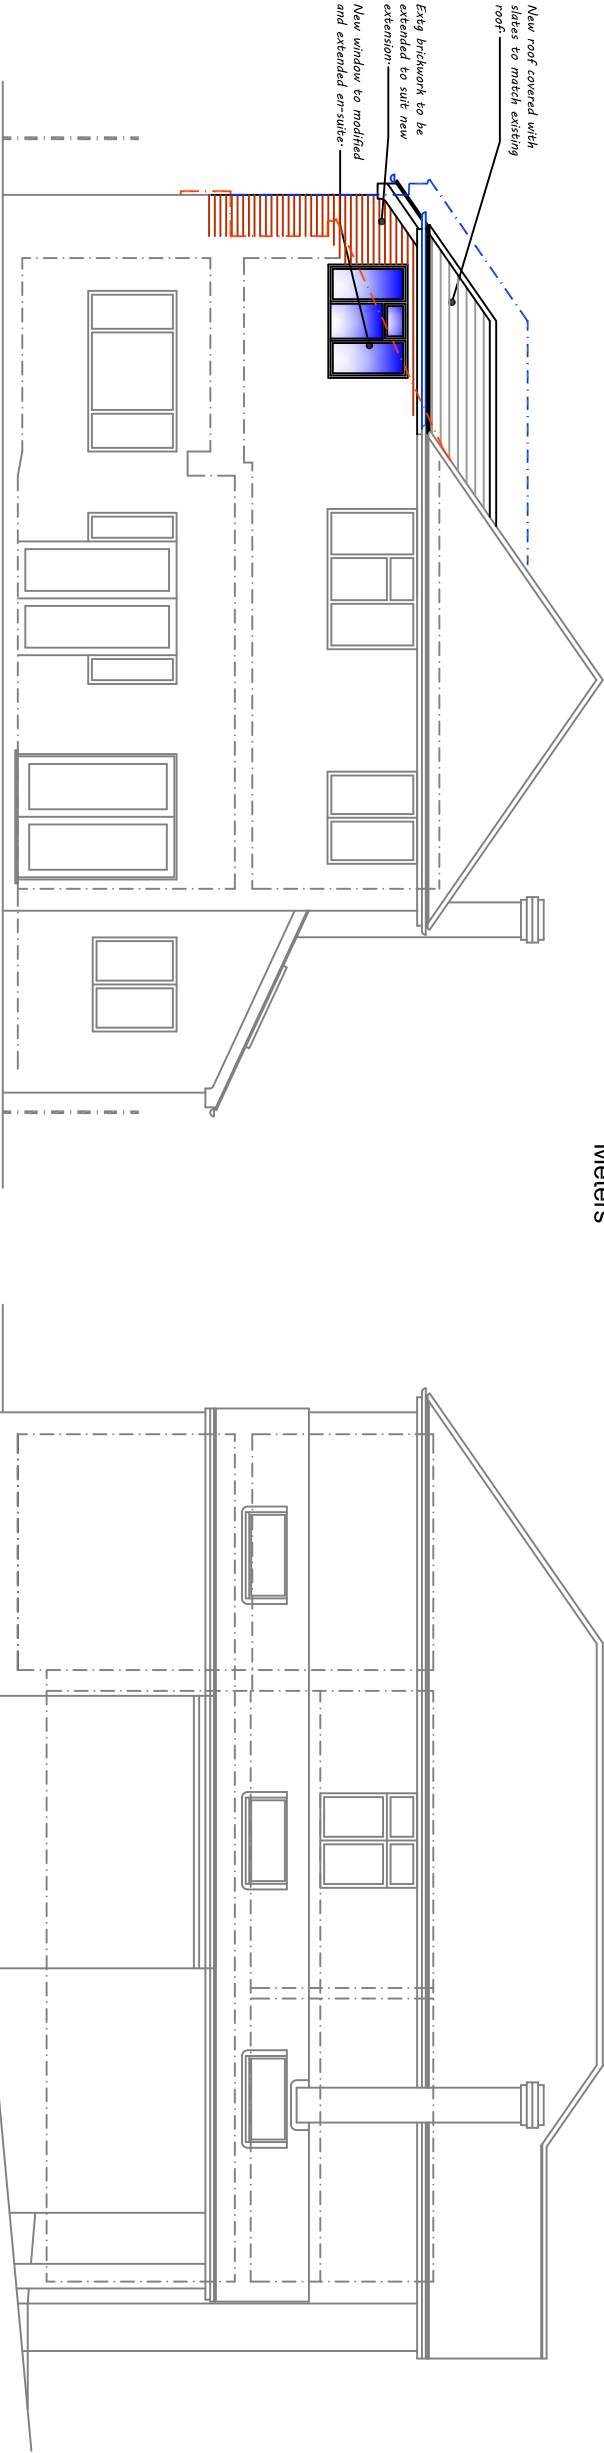

--- Originally applied outline
--- Cat slide option

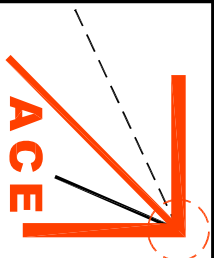

		Architectural & Civil Engineering Design 143 Station Road, Liss, Hants. GU33 7AJ Tel 01730 894988 Fax 01730 891165 e-mail: enquiries@acedesigns-ltd.co.uk www.ace-designs.co.uk		Job Title Proposed extensions at 20 Summerhill Road, Waterlooville		Client Mr and Mrs Wallace-Jones		Scale 1:100 @ A3		Date Sept 16		Designed GG	
Drawing Title Elevations as proposed								Drawn EV		Checked GG		Approved	
								Job No 160806		Drawing No 160806 / 05		Rev E	