

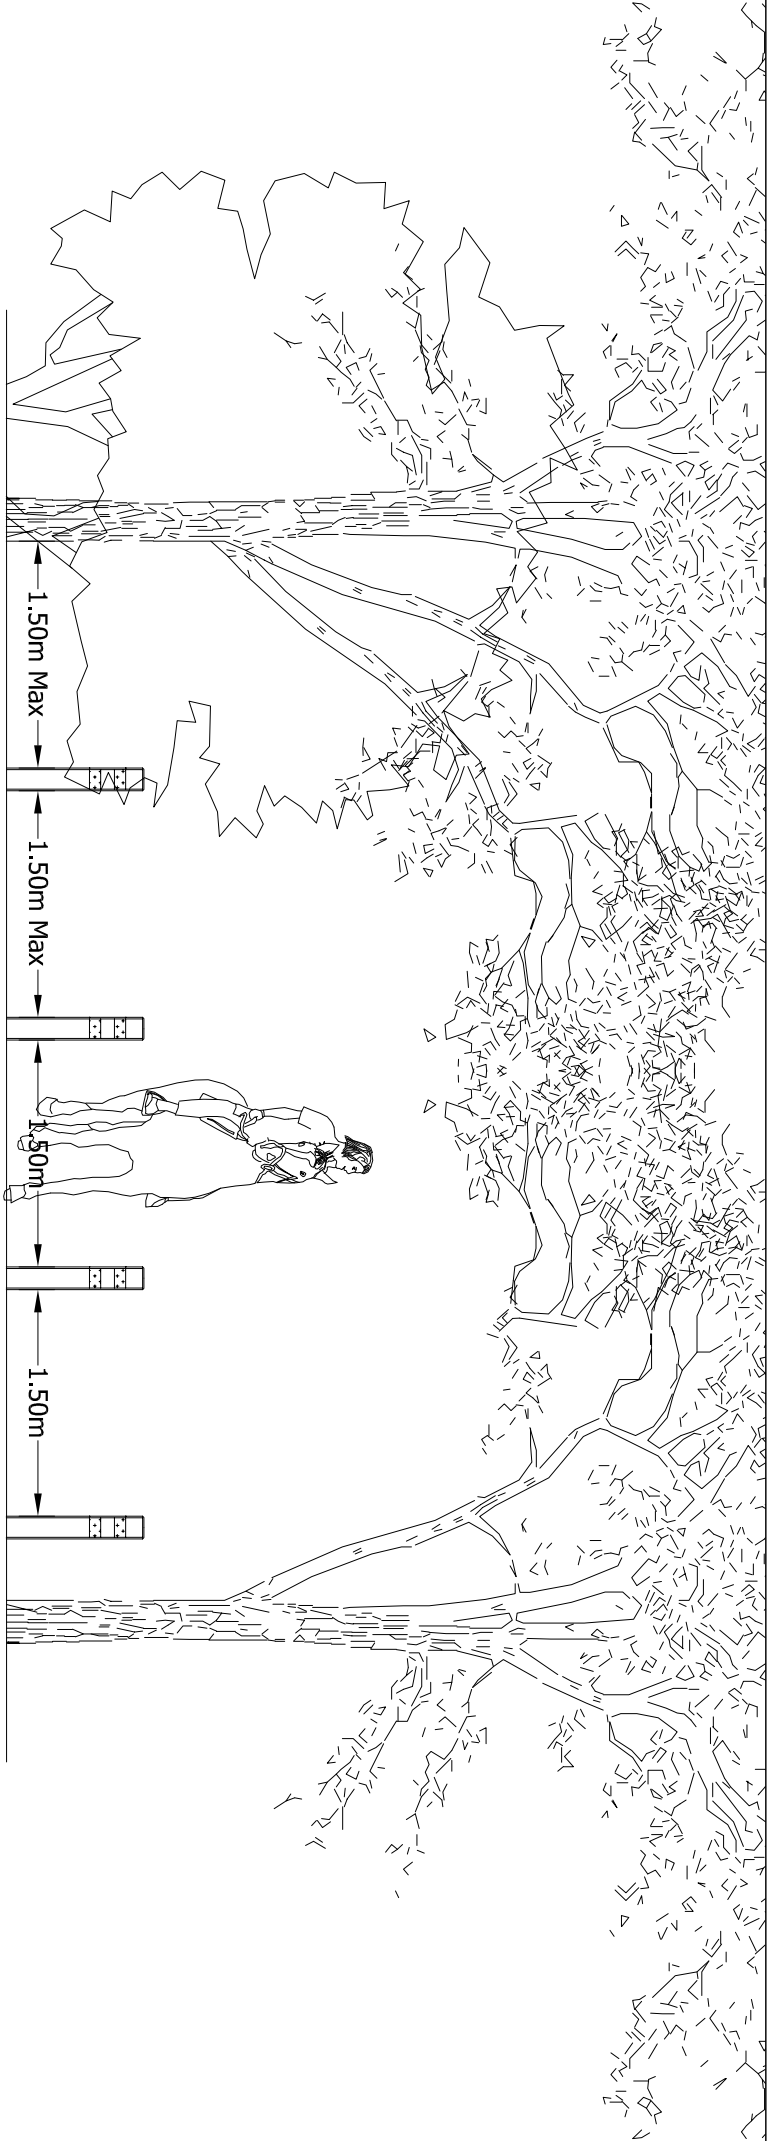
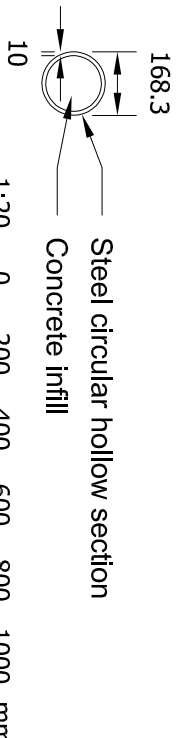


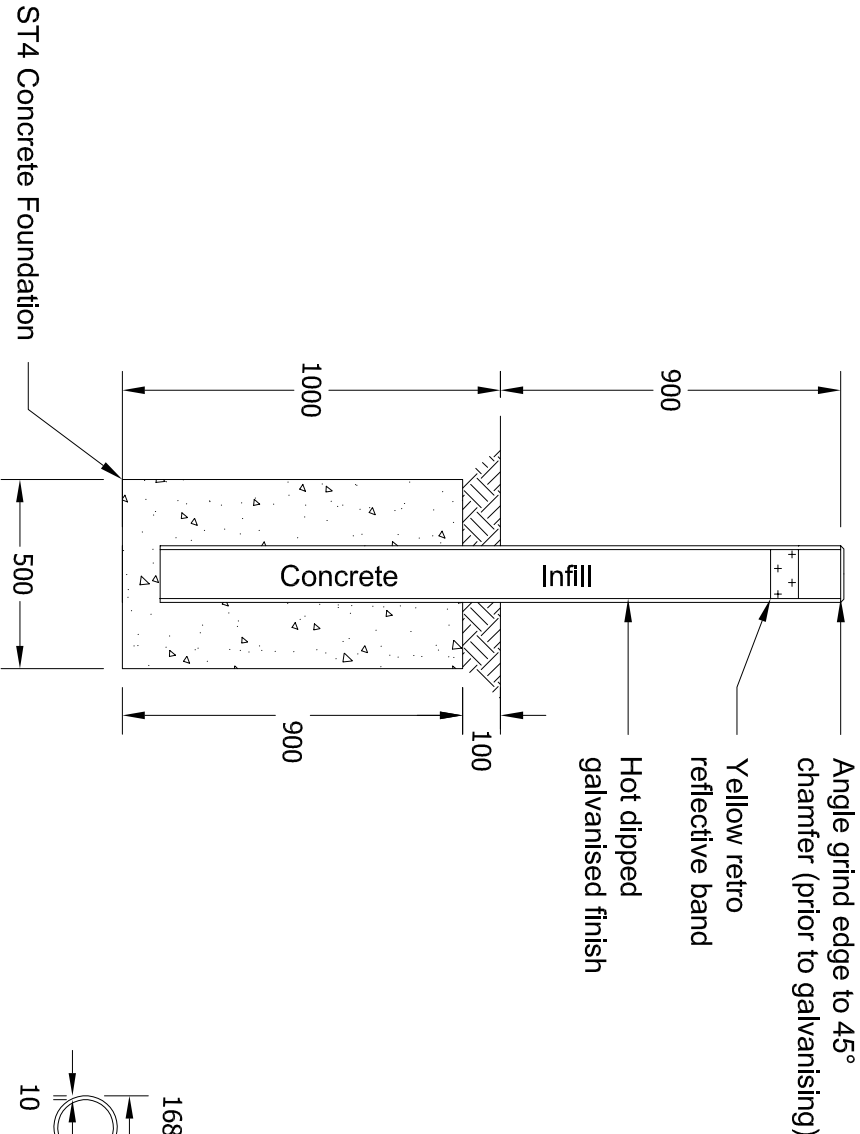

Bridleway width

PLAN

Scale 1:50

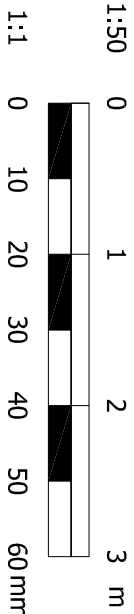

Bollard Section

Scale 1:20



© Mayer Brown Limited Copyright. The drawings, information and data recorded in this document ("the Information") is the property of Mayer Brown. This document and the information are solely for the use of the authorised recipient and this document may not be used, copied or reproduced in whole or part for any purposes other than which it was supplied by Mayer Brown. Mayer Brown makes no representation, undertakes no duty and accepts no responsibilities to any third party who may use or rely upon this document or the information.

A3 ORIGINAL

Notes:

- Vehicle blockers shall be spaced precisely 1.5m within bridleway.
- Gaps between the bridleway & adjacent mature tress shall be filled with additional blockers set no greater than 1.5m apart.

FOR TENDER
NOT FOR CONSTRUCTION

rev.	amendment	checked	date



Mayer Brown Limited
Oriental Road Woking Surrey GU22 9AR
Telephone 01483 750 508 Fax 01483 750 437
wokingoffice@mayerbrown.co.uk www.mayerbrown.co.uk

grainger plc

WOODCROFT FARM
RIGHTS OF WAY

scale	AS SHOWN	drawn by	AG	checked by	PAS
date	NOV 2016	cad file	702.dwg		
title	VEHICLE BLOCKER DETAILS				

drawing number	GTWCROFT_ROW/702	rev.	
----------------	------------------	------	--