



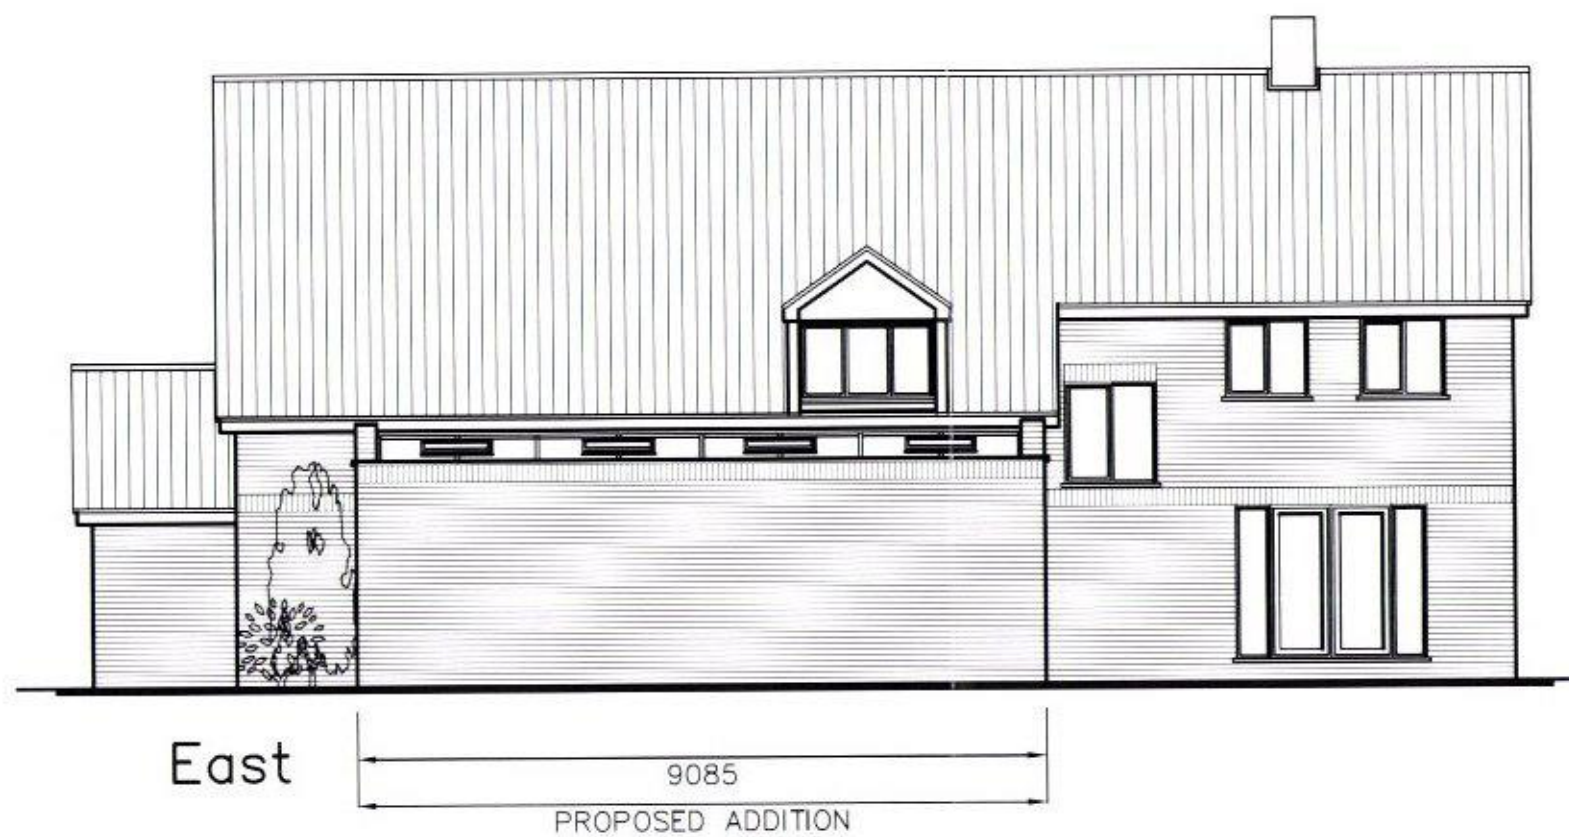


16 Gorseway,
Hayling Island,
PO11 0DR

Proposed Elevations

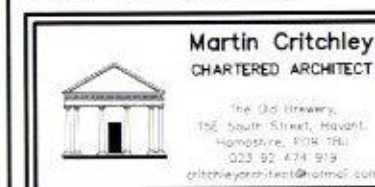

Scale A1 = 1:50, A3 = 1:100
Date 25/06/15
Drawn JSC/SAR

Revisions
A. Plan revisions. 01/07/15
B. Window removed. 29/07/15
C.

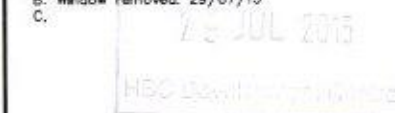

1507-402^B