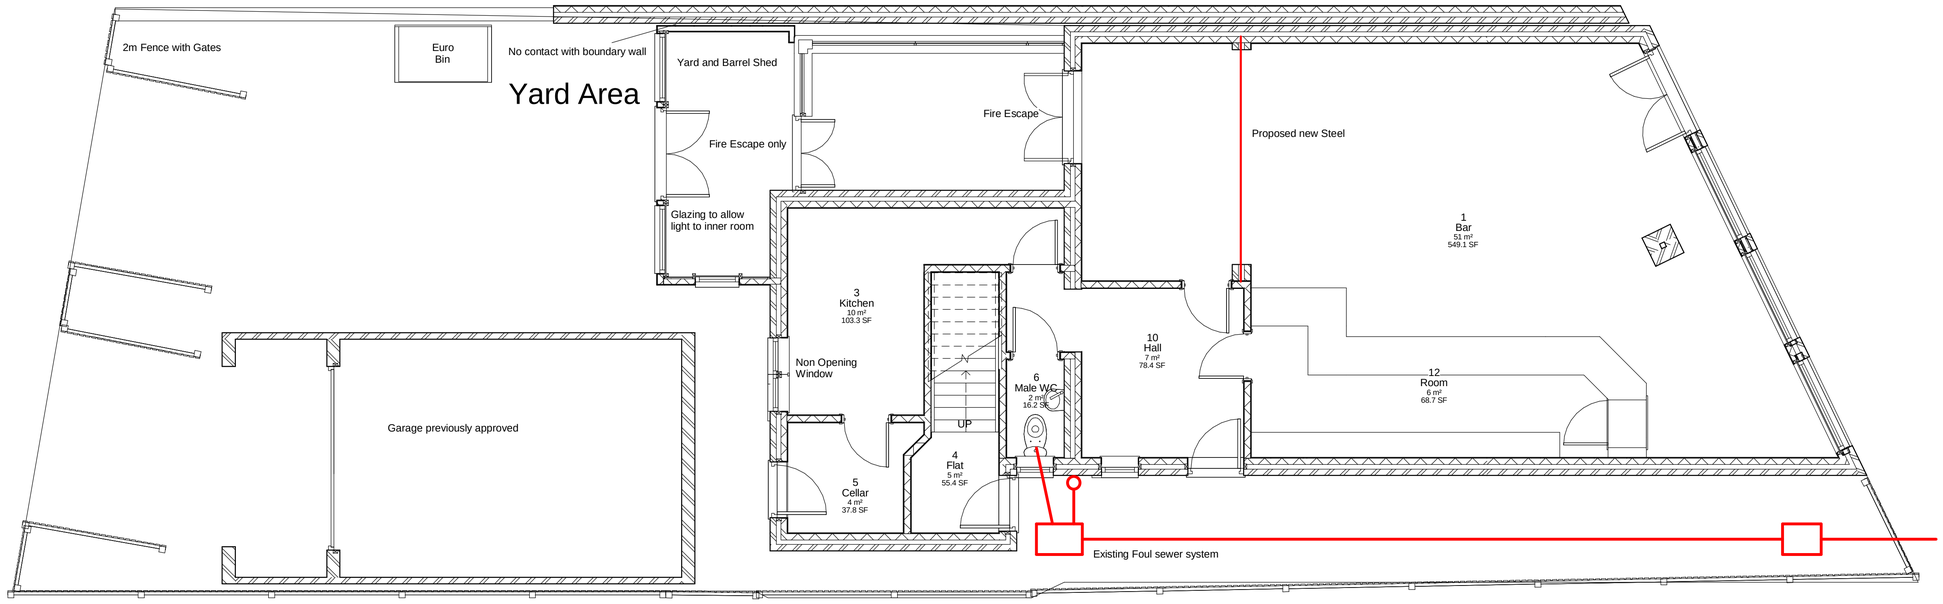

Ground Floor Plan Scale 1:50 when printed at A1 with no borders

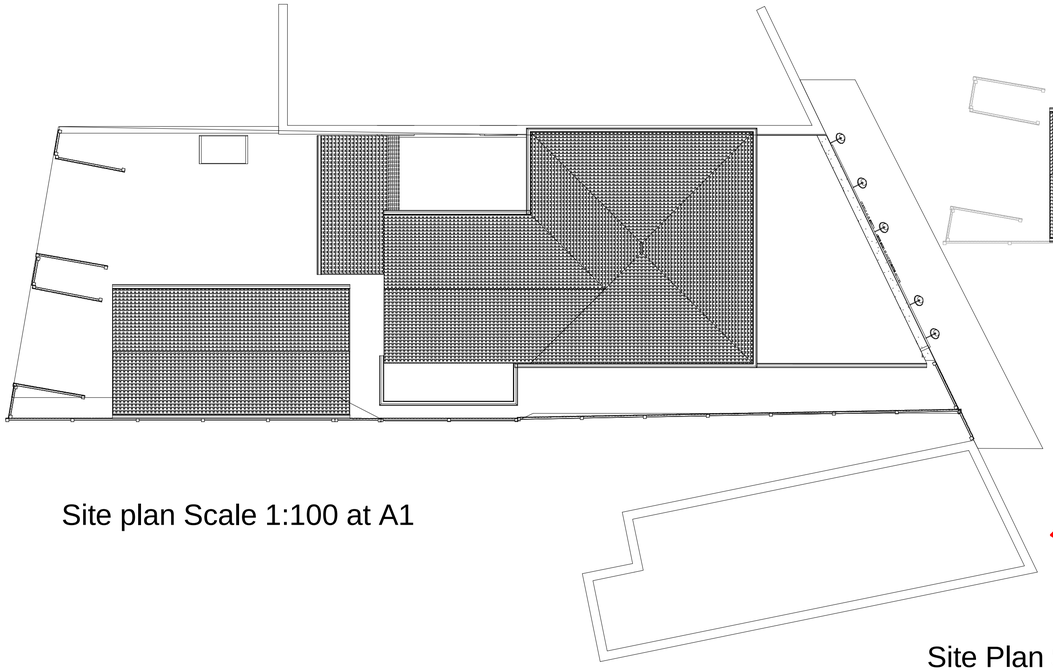

Site plan Scale 1:100 at A1

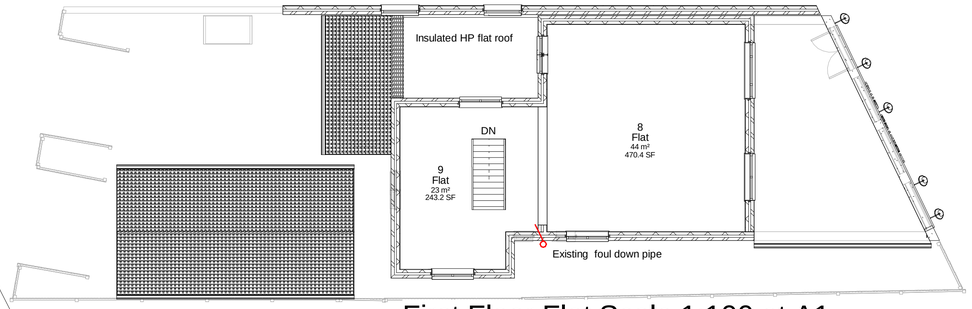

First Floor Flat Scale 1:100 at A1

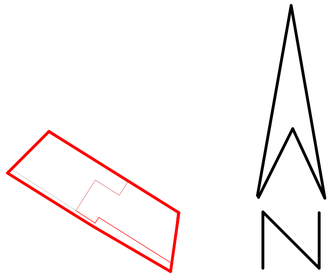

Site Plan Scale 1:500 at A1

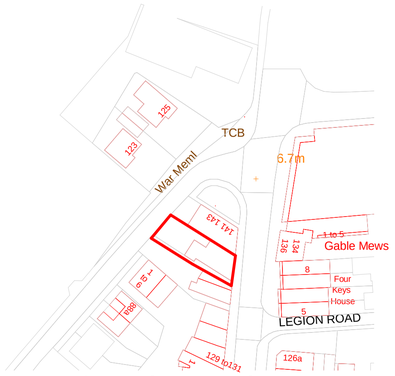

Location Plan Scale 1:1000 at A1

This map was purchased from emapsite.com and is subject to the following
© Crown copyright and database rights 16/12/15 Ordnance Survey 0100031673

IJ Murray Associates

www.ijma.co.uk

IJ Murray Associates Ltd
173 Havant Road
Hayling Island
Hampshire
PO11 0LF
Phone 02392469004
Mob 07779 246915
e-mail ian@ijma.co.uk

These drawings are for planning and building regulation purposes only and are not for construction. All dimensions should be checked on site before work commences

These Drawings are the property of IJ Murray Associates Ltd and should not be reproduced or used in any way without the permission of a Director of I J Murray Associates Ltd

No.	Description	Date

Mandy Kiellor

Hayling Billy

Proposed Plans

Project number	Project Number
Date	Issue Date
Drawn by	Author
Checked by	Checker
A103	
Scale	As indicated

30/12/2016 14:35:36