


LOCATION PLAN 1:1250

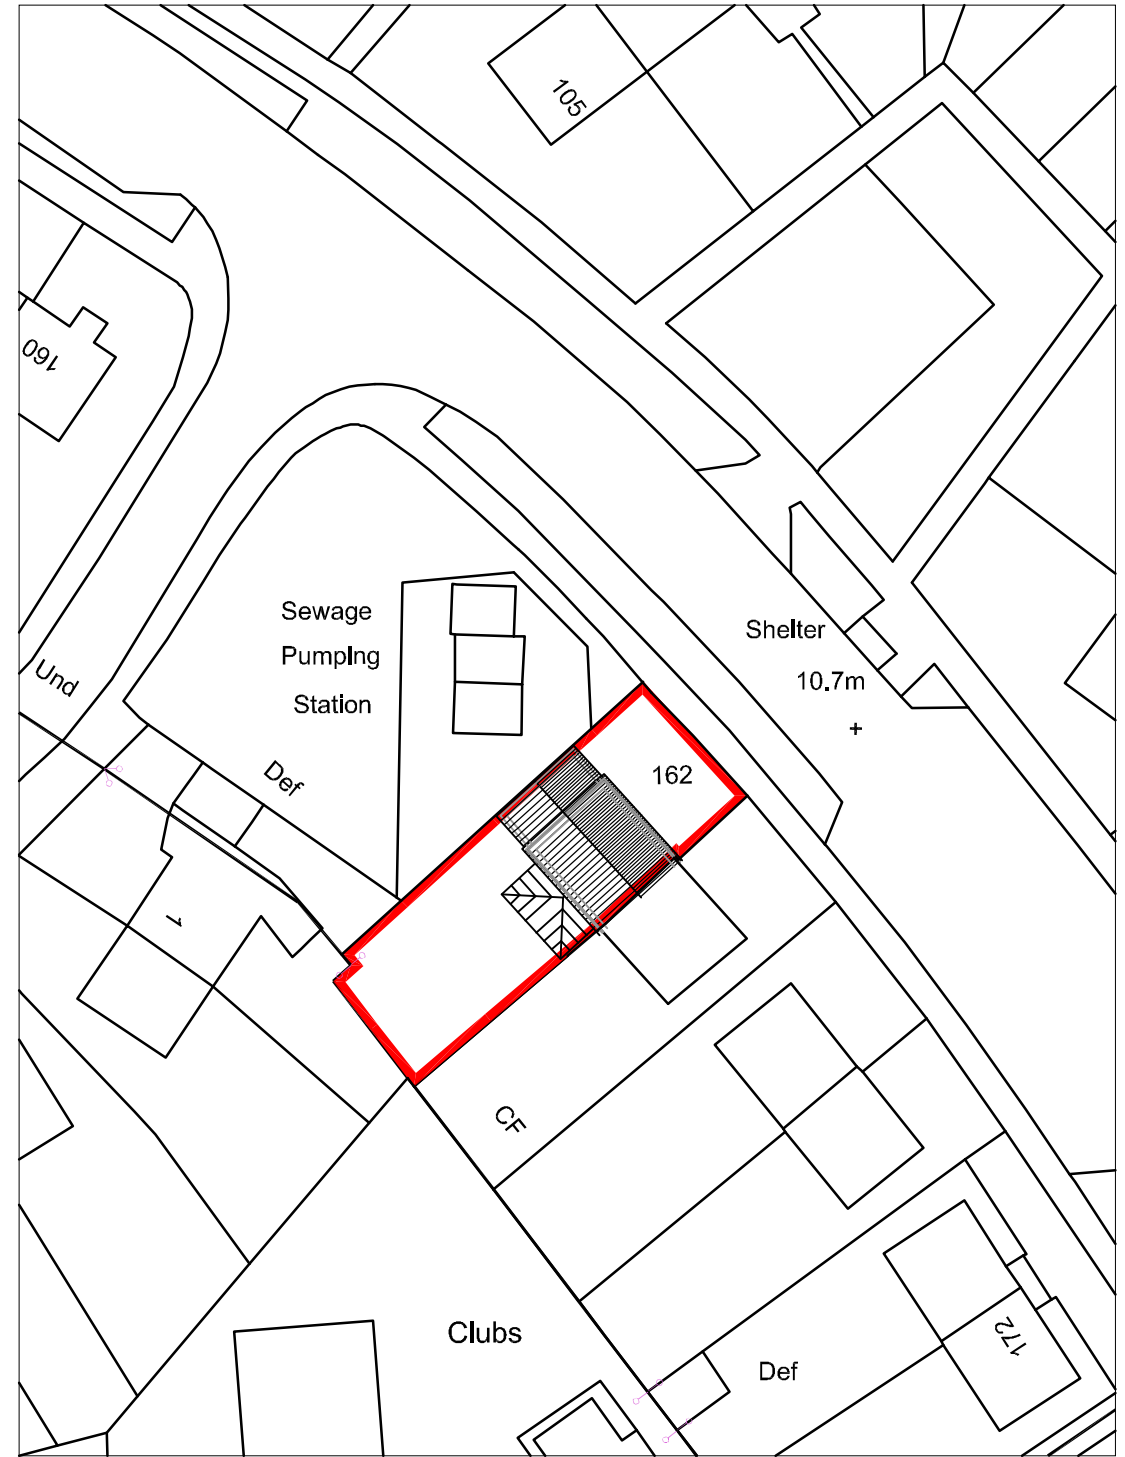

BLOCK PLAN 1:500

m 10 20 30 40


metres 10 20 30 40

162 Barncroft Way
Havant
PO9 3AL

SITE PLANS

Revisions

A.
B.
C.
D.

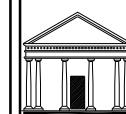

Martin Critchley
CHARTERED ARCHITECT

The Old Brewery,
15E South Street, Havant,
Hampshire, PO9 1BU
023 92 474 919
critchleyarchitect@hotmail.com

Scale A3 = AS SHOWN
Date 12/05/17
Drawn OS

17048-101⁰

© Crown Copyright
All rights reserved.
Reproduced by Permission.
Licence No. 100046837