


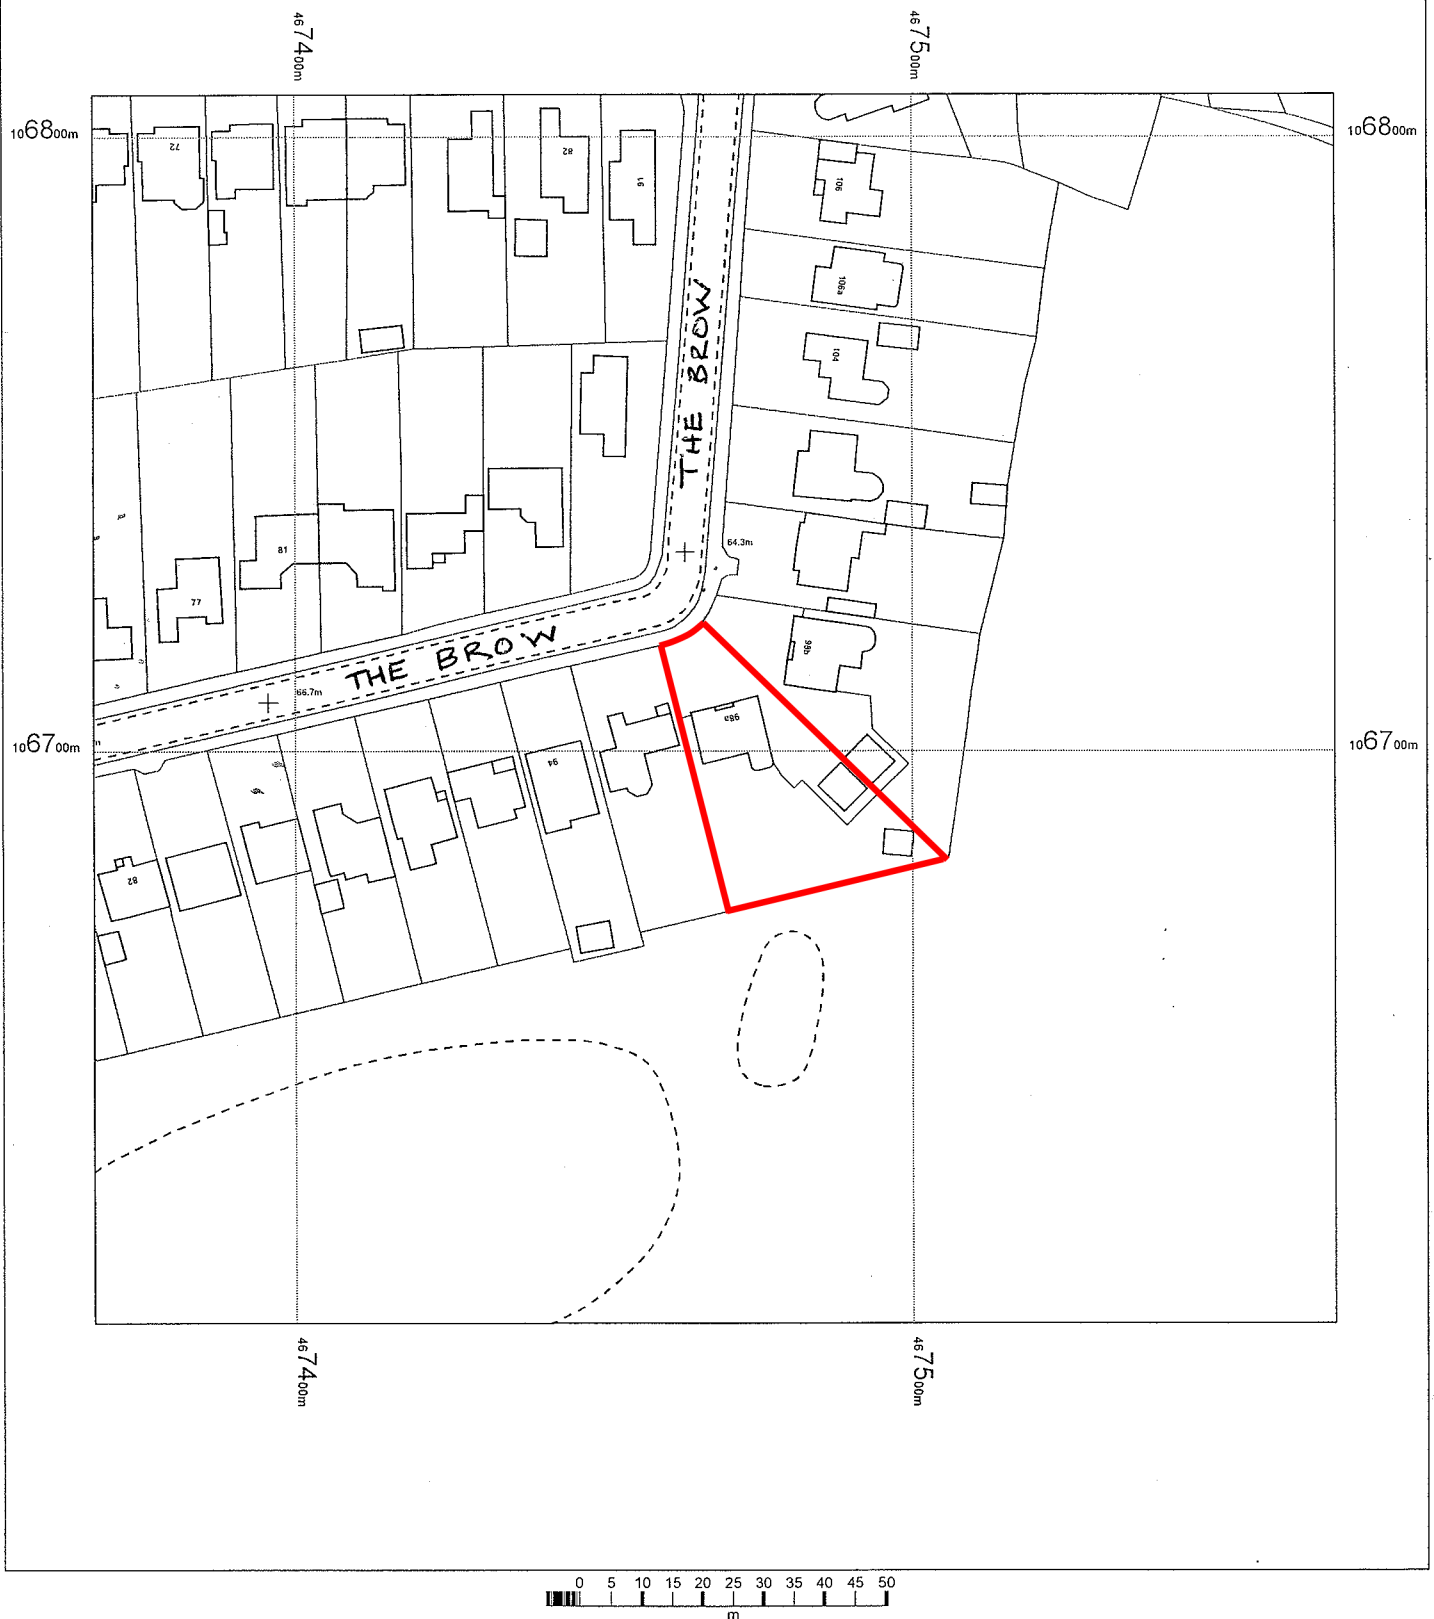


98A The Brow
Waterlooville
Hampshire
PO7 5DA

OS MasterMap 1250/2500/10000 scale
16 May 2017, ID: BW1-00624313
www.blackwellmapping.co.uk

1:1250 scale print at A4, Centre: 467468 E, 106707 N

©Crown Copyright and database rights. OS 100019980

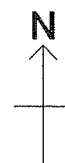

BLACKWELL'S
www.blackwellmapping.co.uk

TEL: 0114 268 7658
maps.sheffield@blackwell.co.uk