
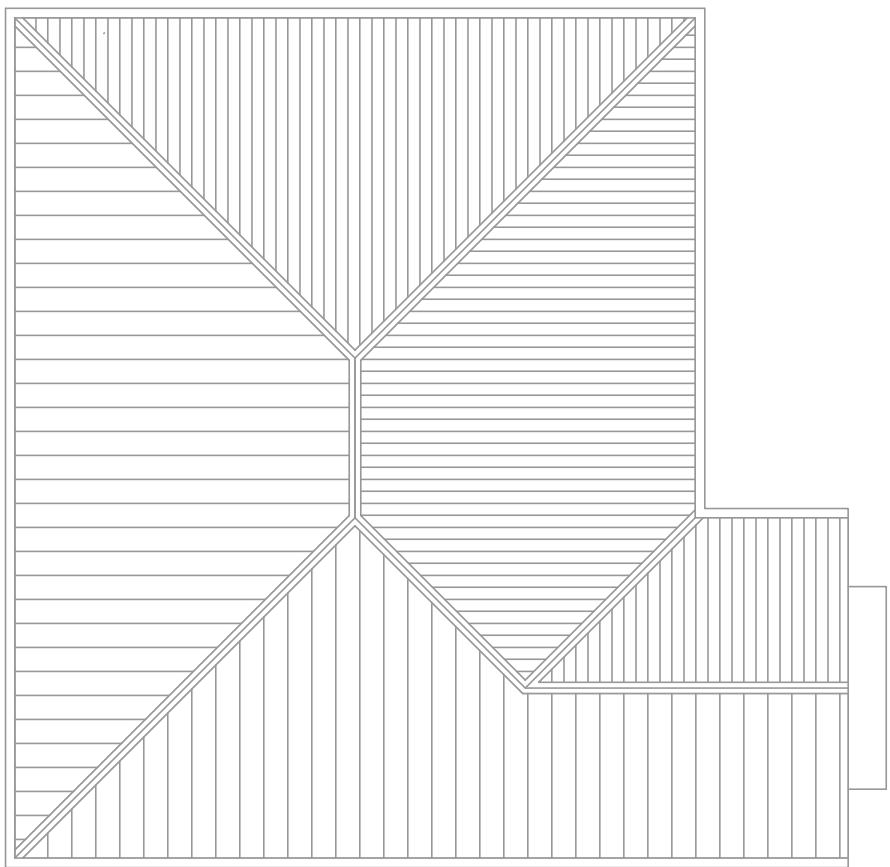
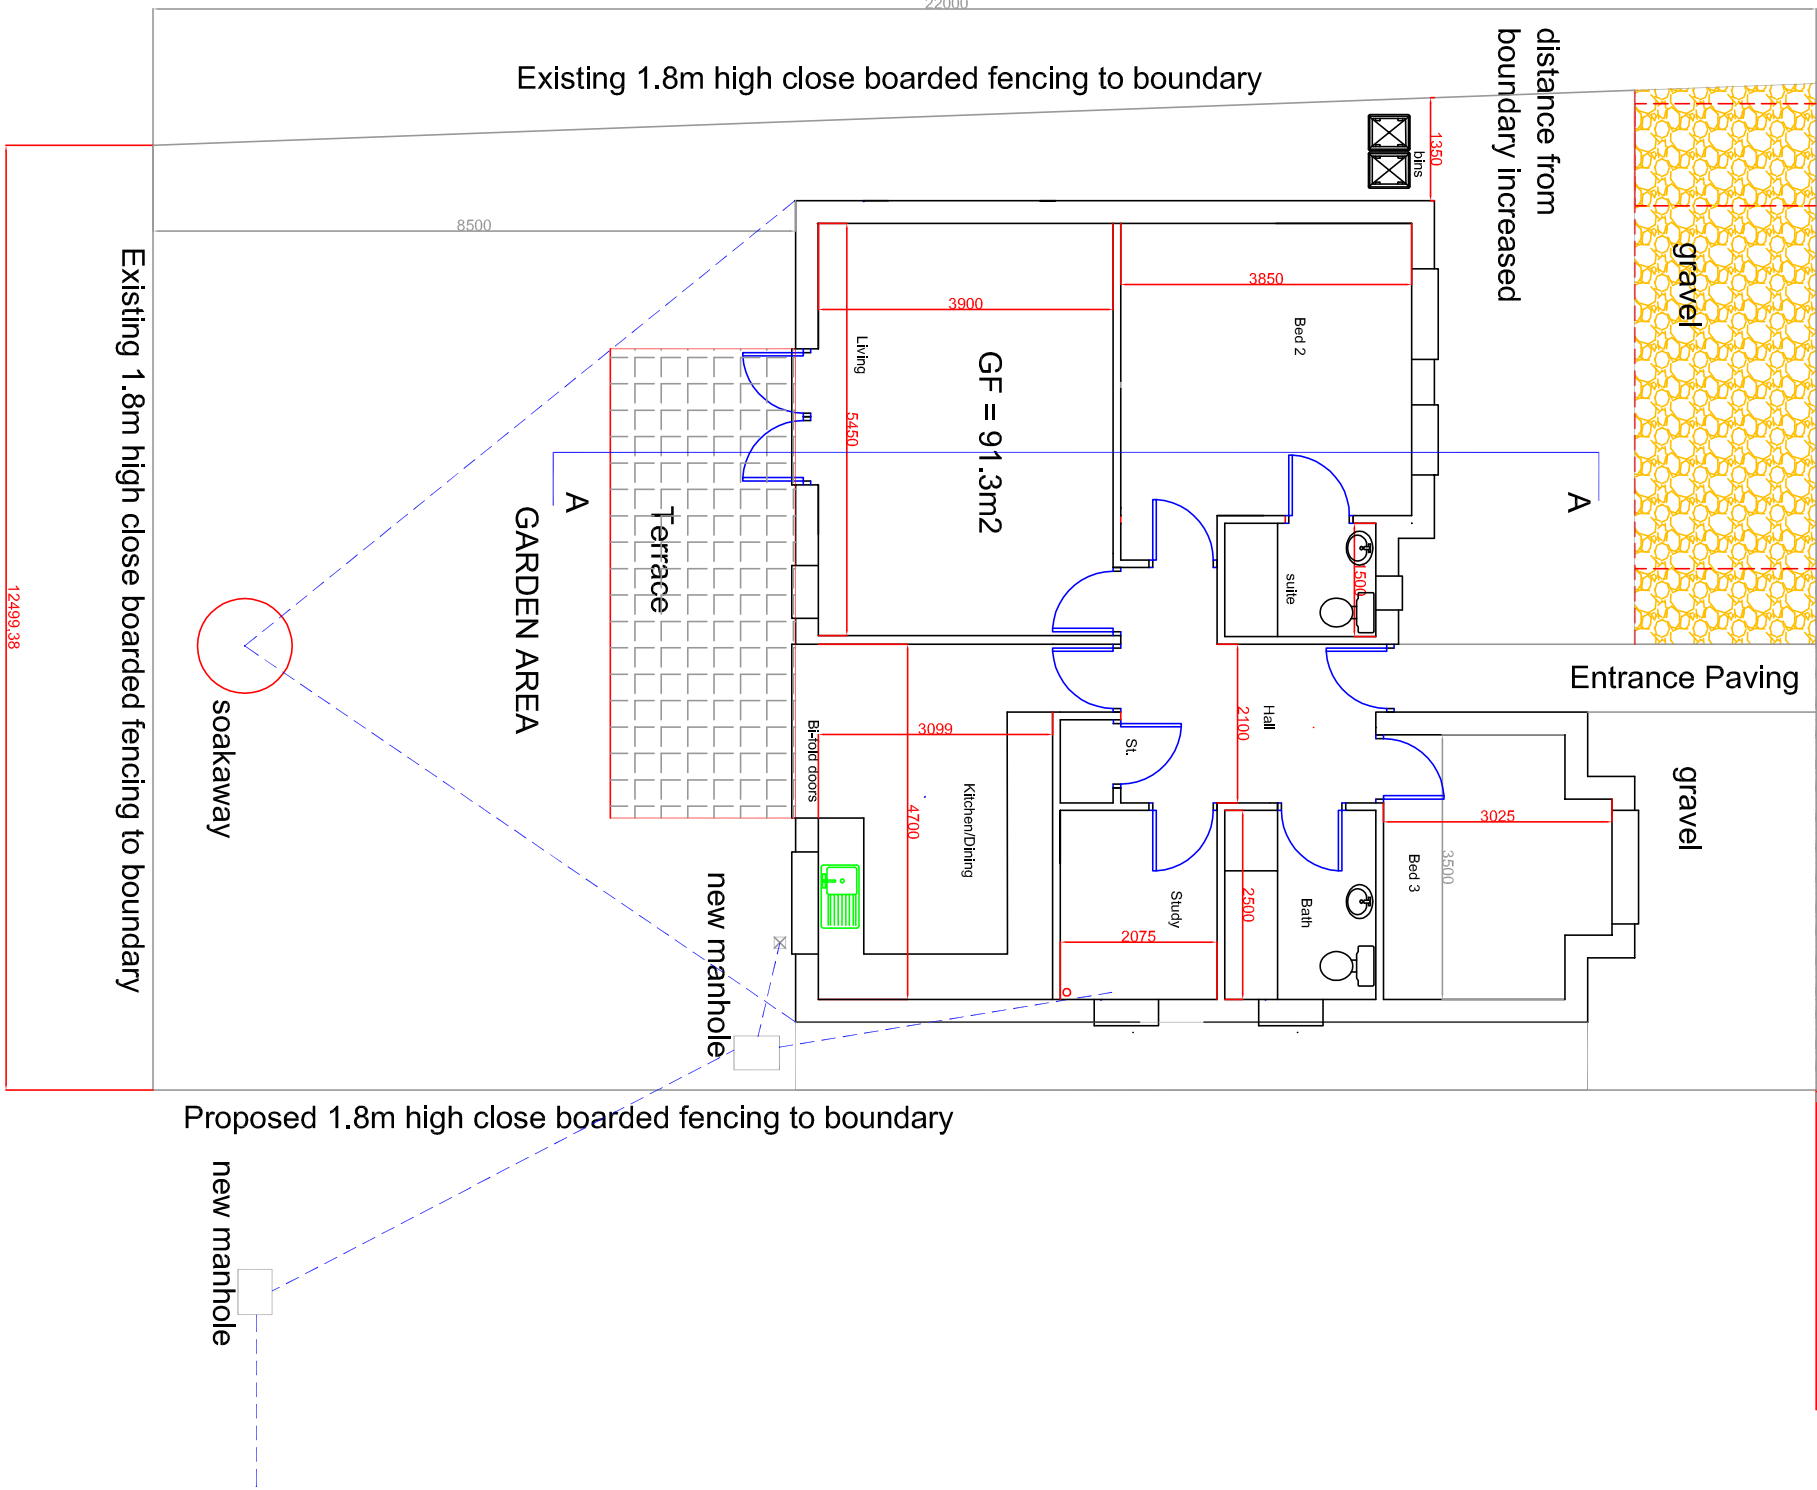
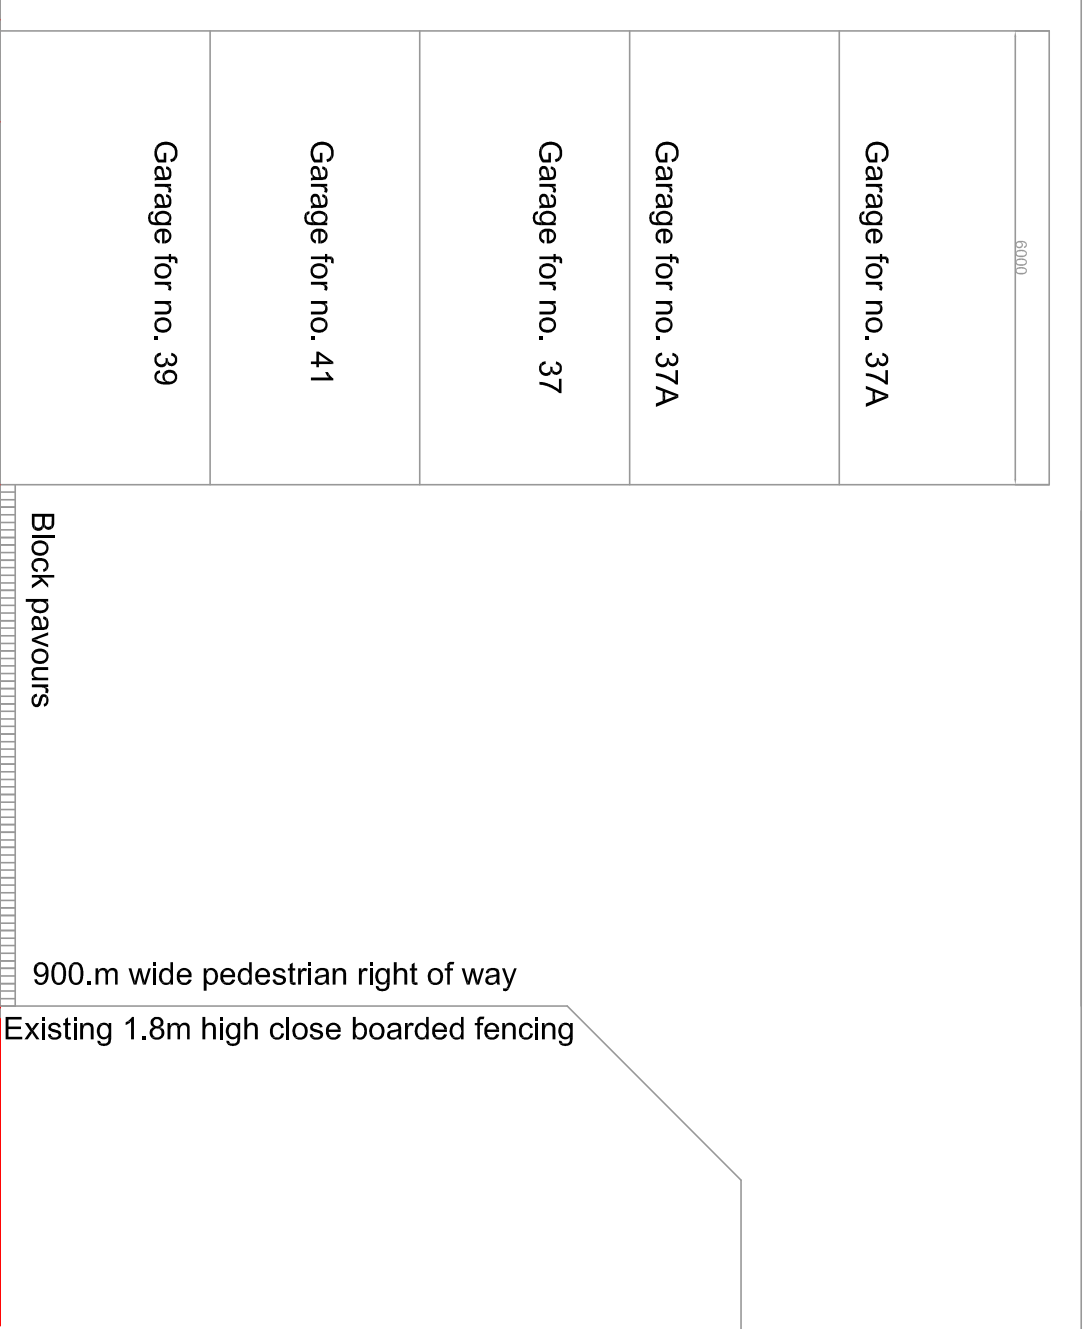


Existing 1.8m high close boarded fencing and hedgerow to boundary


Existing tarmac driveway

Existing 1.8m high close boarded fencing and hedgerow to boundary


access to no. 41

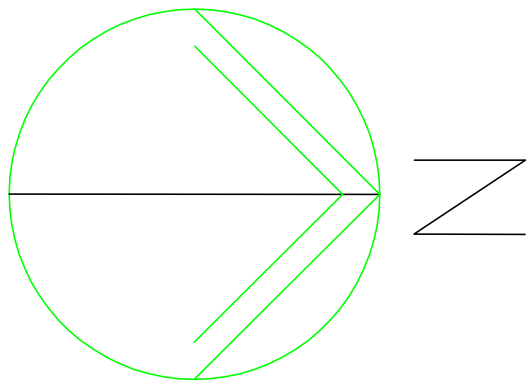


Roof Plan

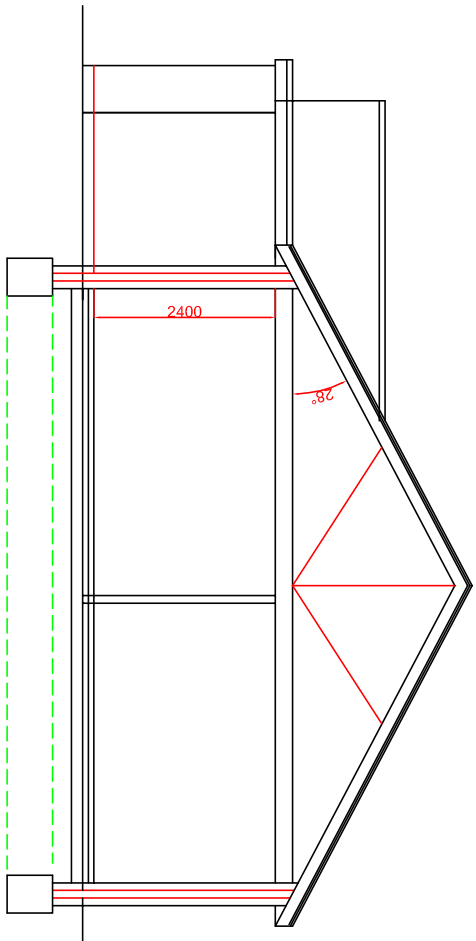


Section A-A

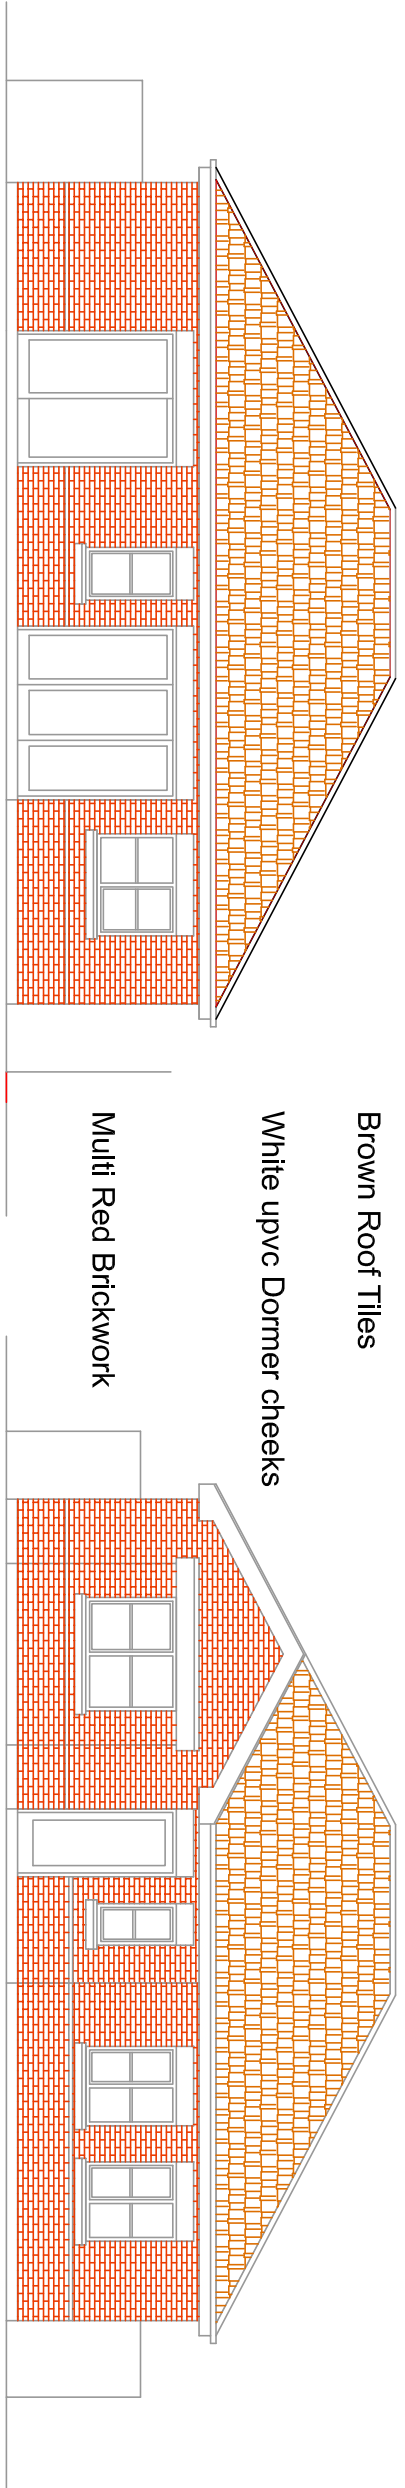


Rear Elevation (SOUTH)

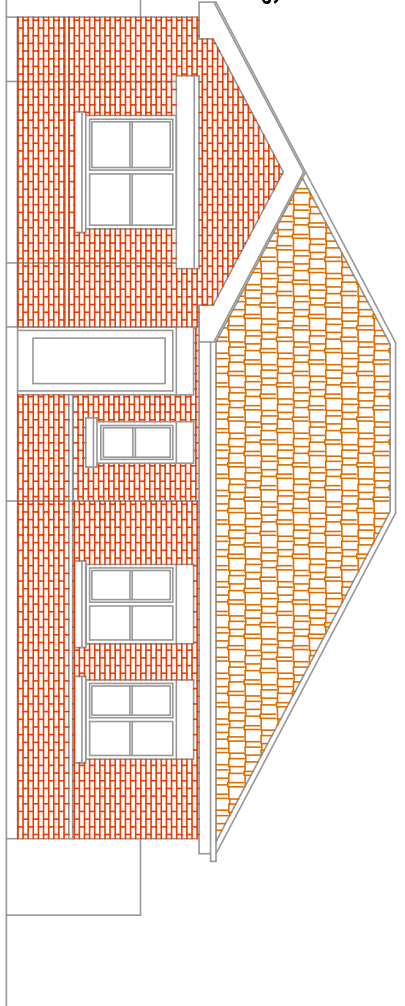

Front Elevation (NORTH)

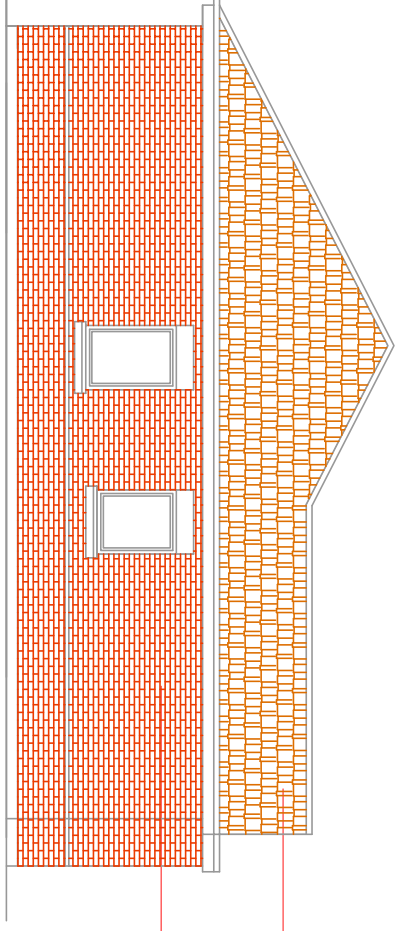

End Elevation (EAST)

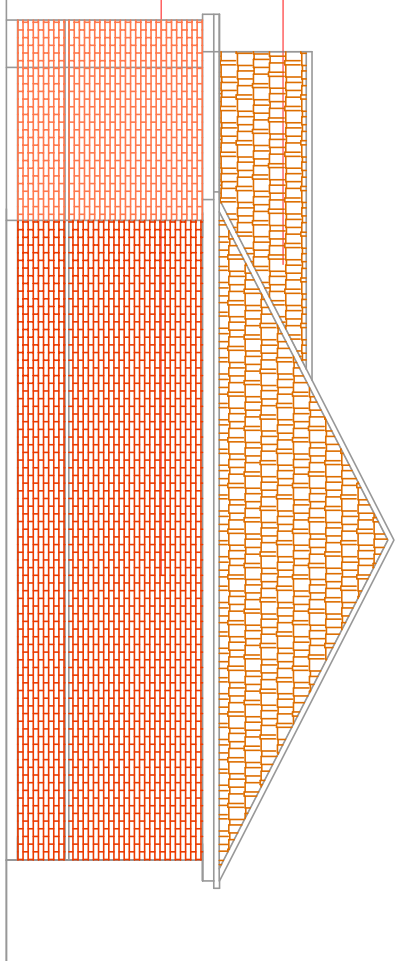

End Elevation (WEST)