


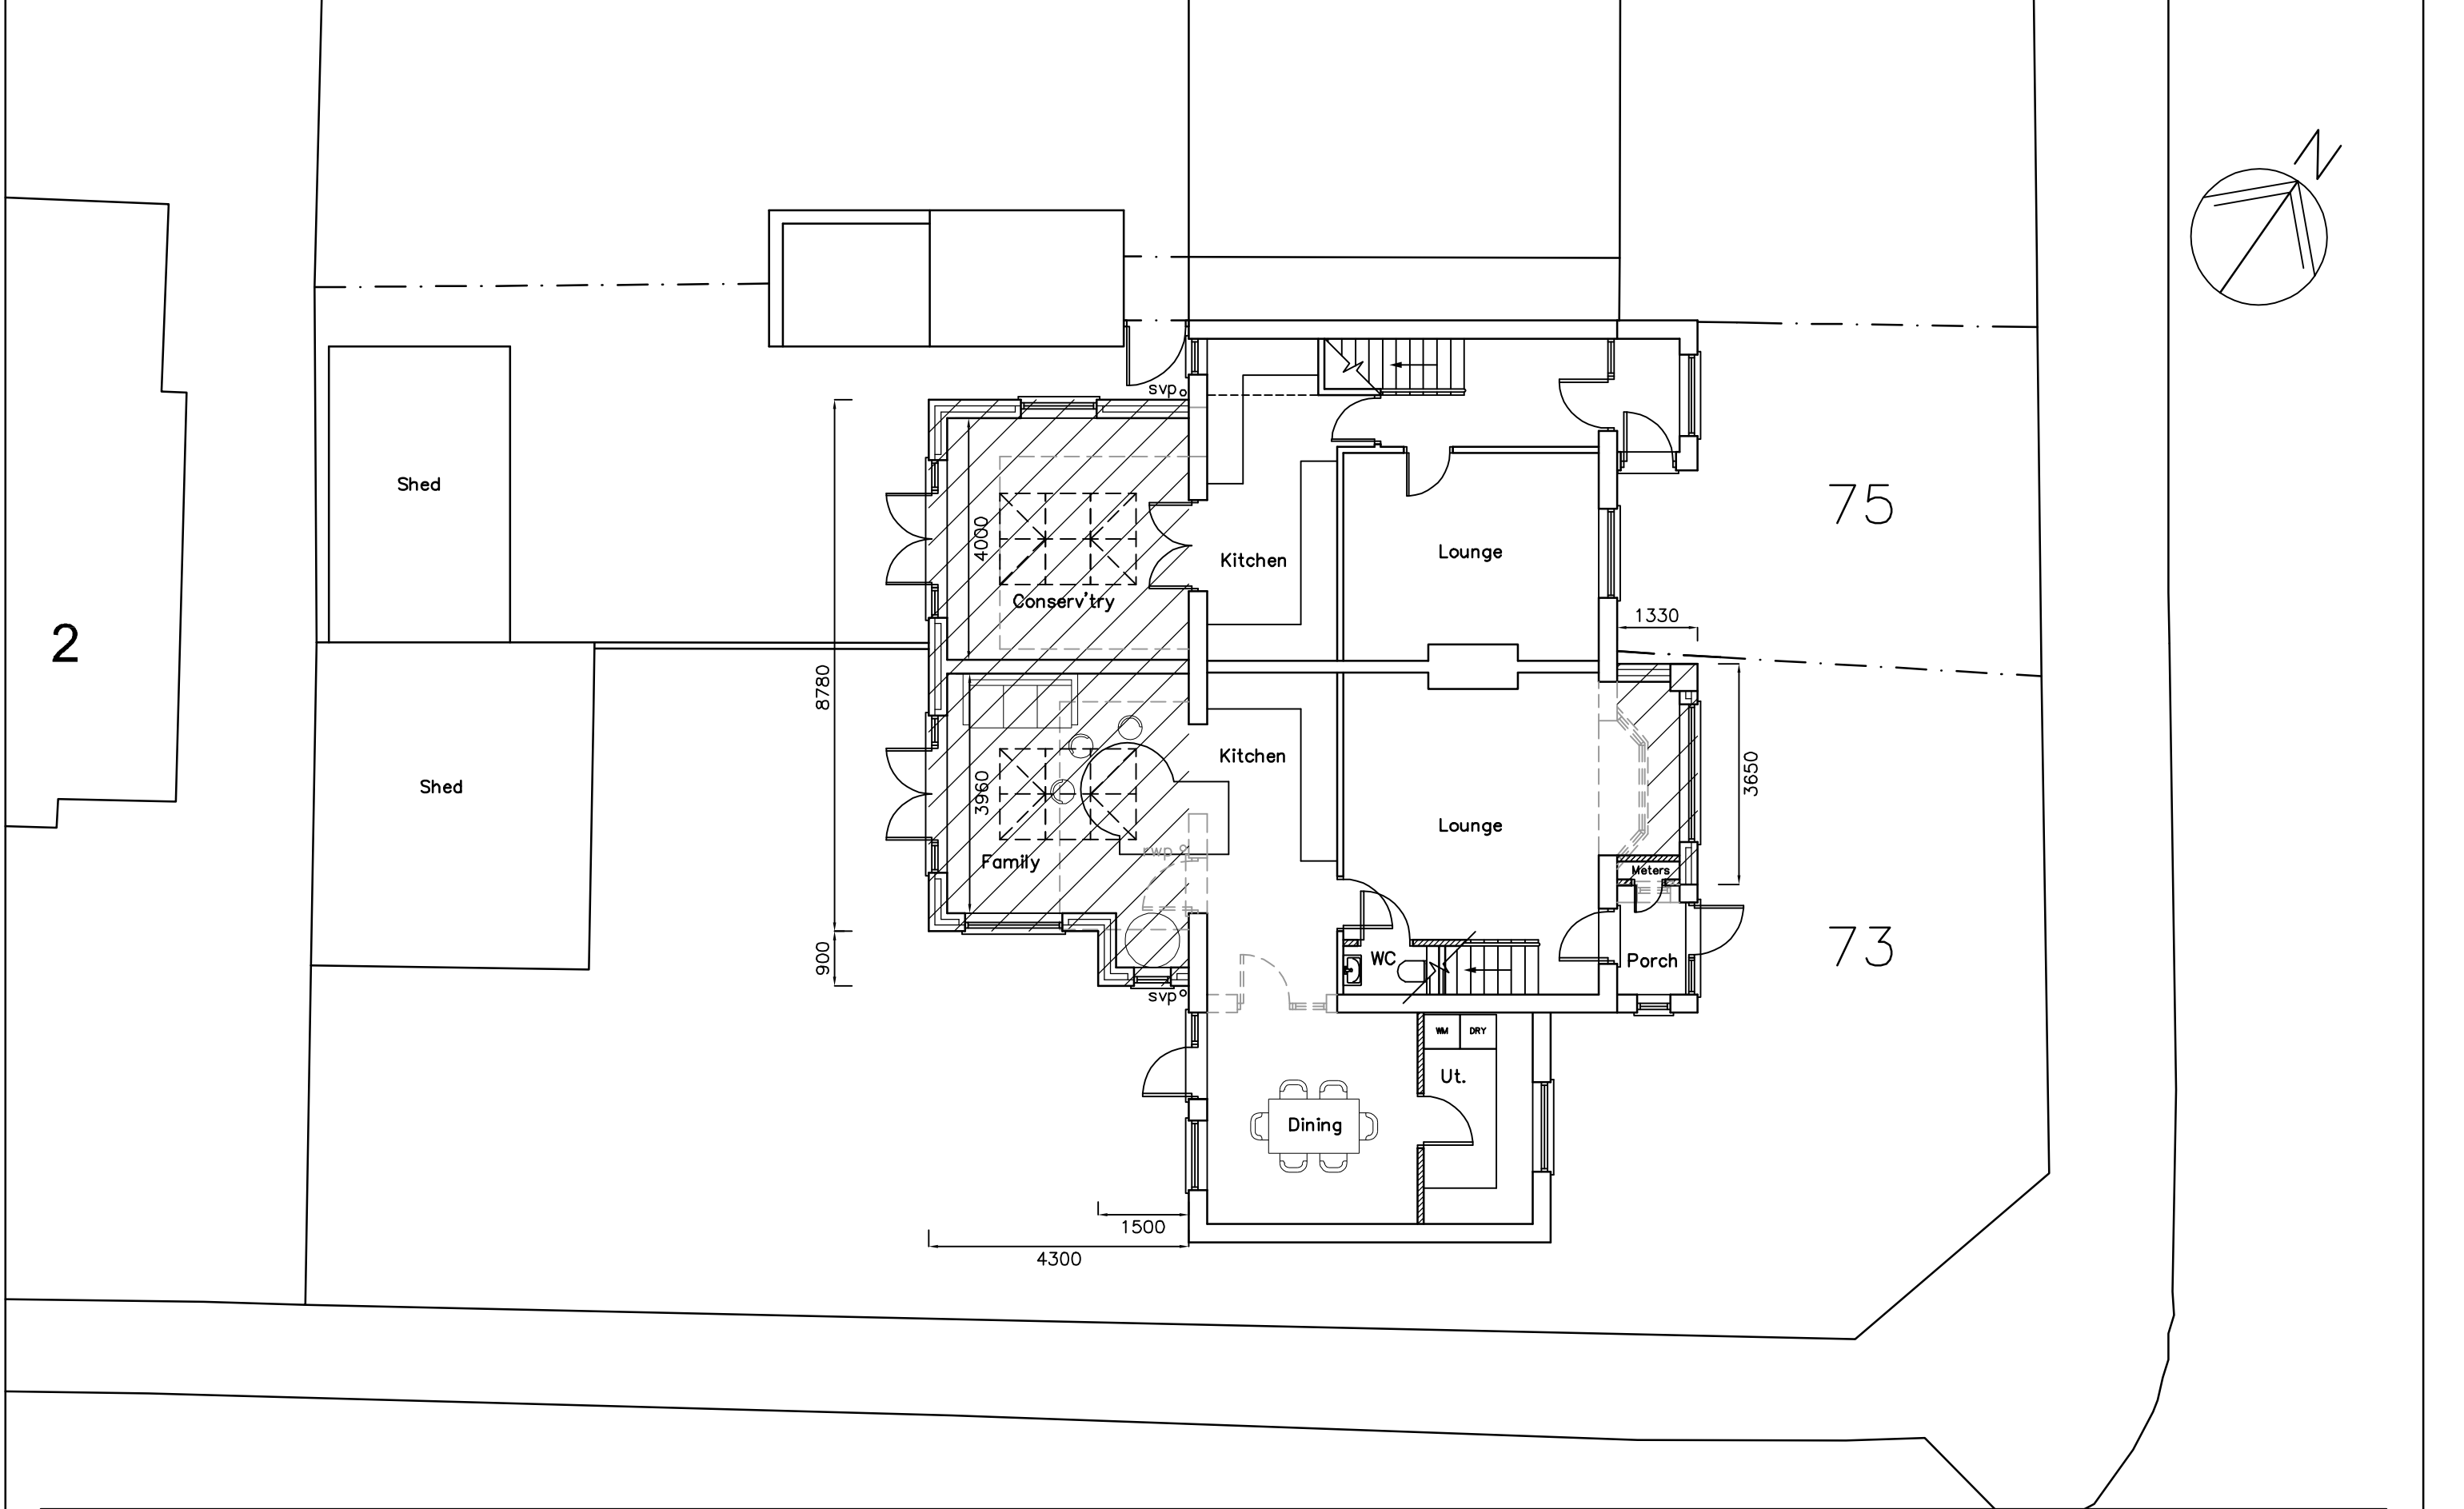

75 Linkenholt Way
 Havant
 PO9 4AS

PROPOSED
 GROUND FLOOR
 AND SITE PLAN

Revisions
 A. Client revisions. 19/04/17



Martin Critchley
 CHARTERED ARCHITECT
 The Old Brewery,
 15E South Street, Havant,
 Hampshire, PO9 1BU
 023 92 474 919
 critchleyarchitect@hotmail.com

Scale A3 = 1:100
 Drawn SAR/JHL
 Date 03/04/17

17029-411^A

